
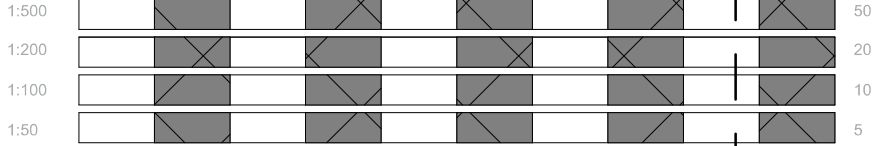


Proposed First Floor

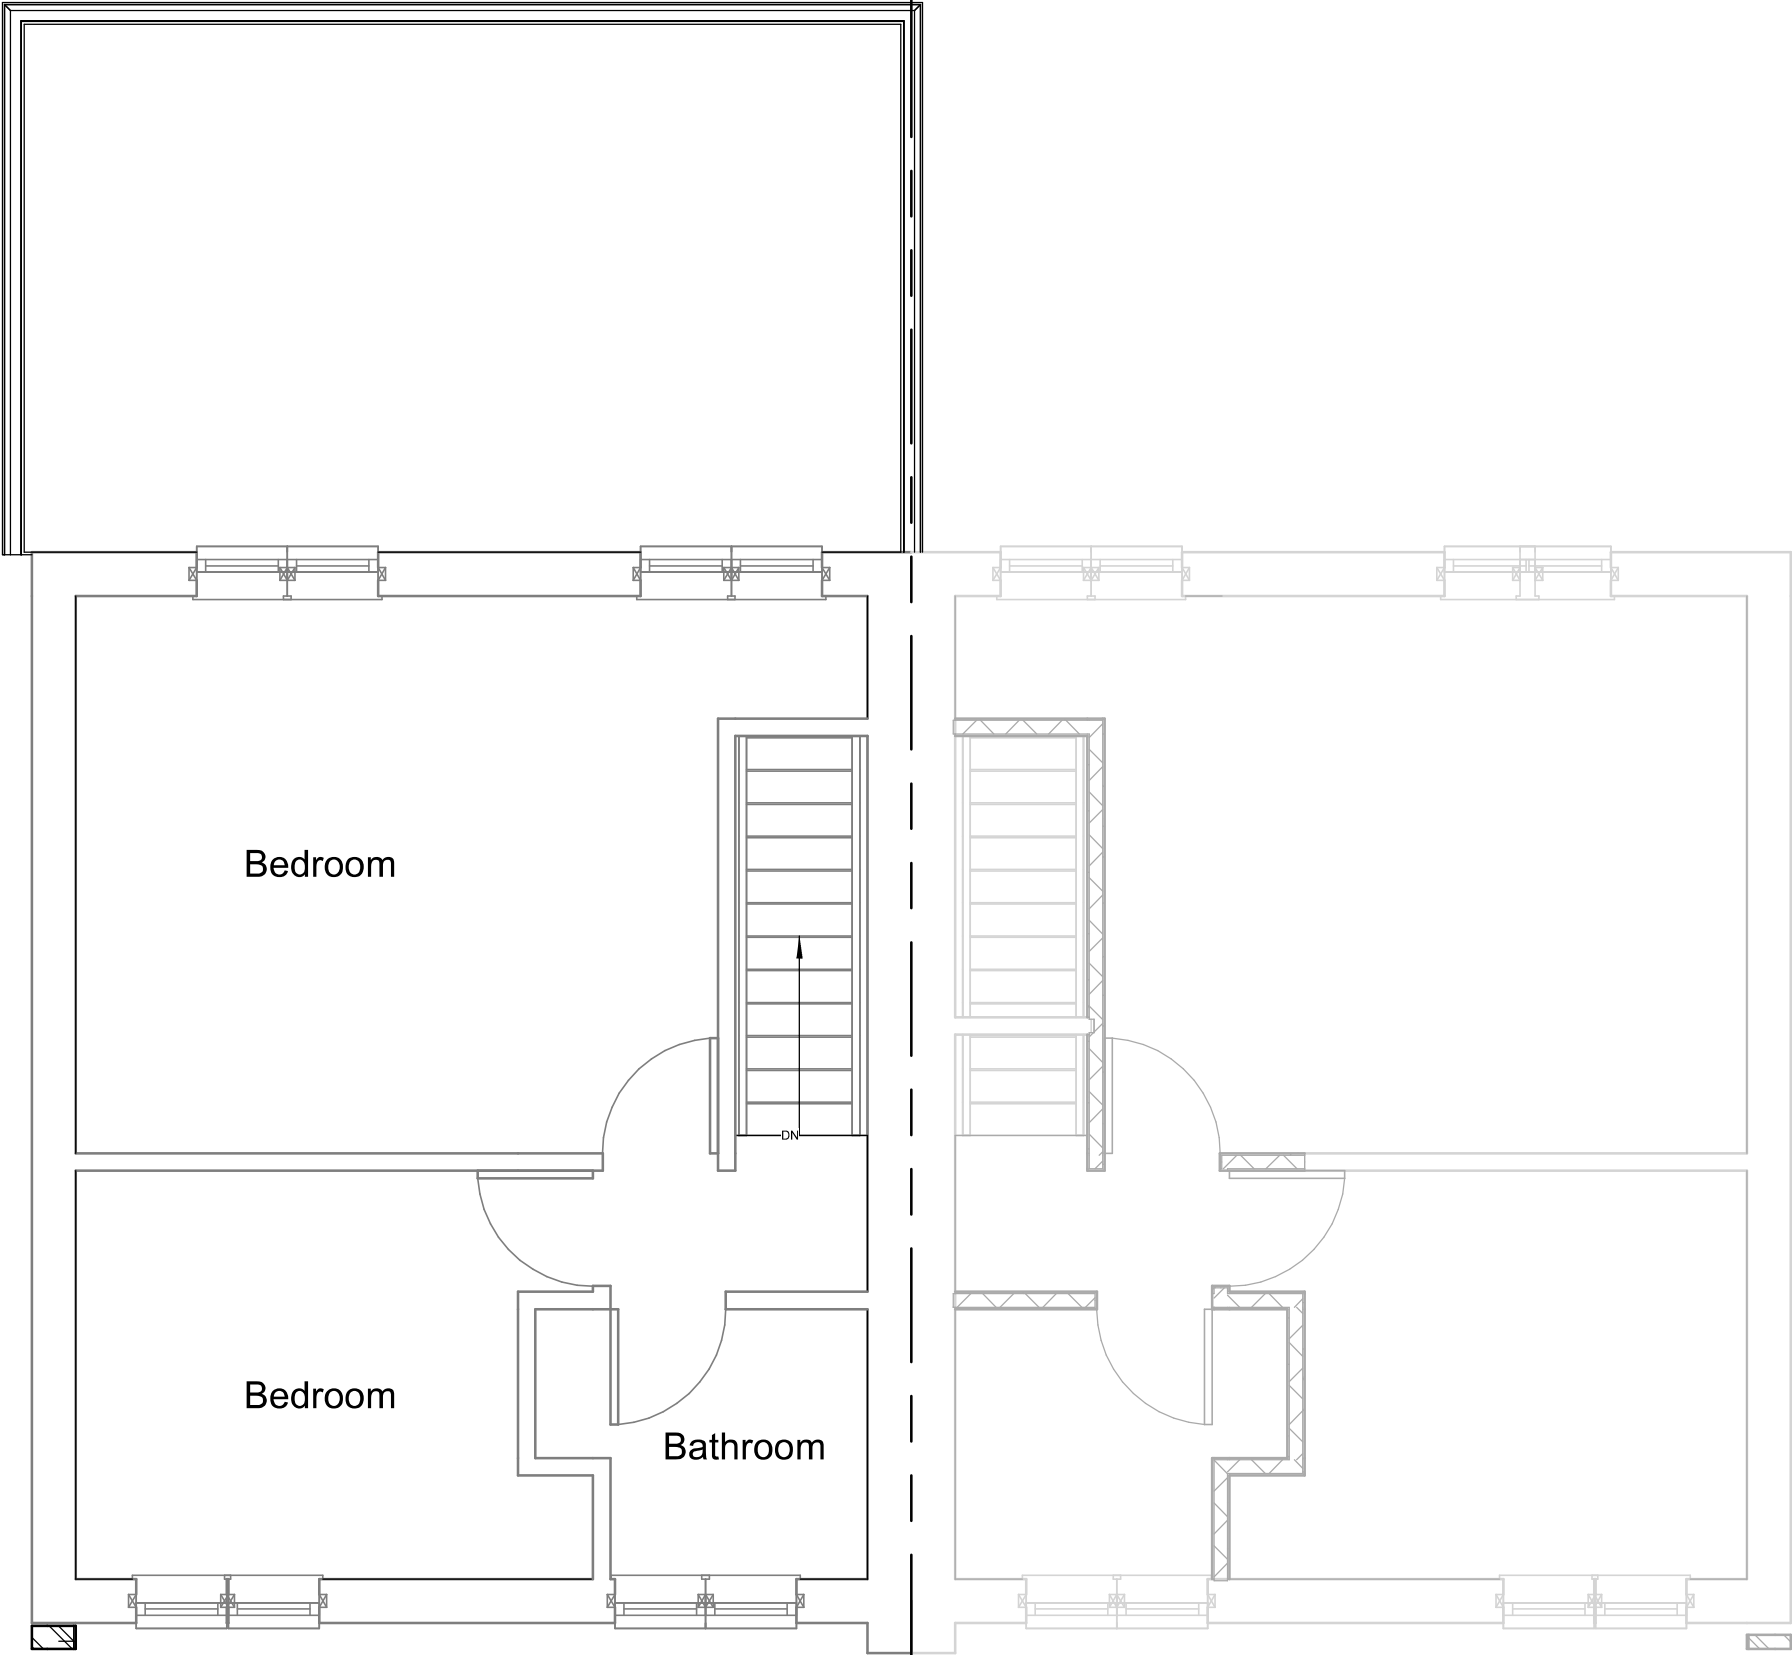

parkers
executive
design

All measurement to be checked on site prior to any commenment
(C) Copyright of Parkers Design (Southern) Limited. Any reproduction of these drawings will require written authority from the copyright owner.

Parkers Design Limited -The Studio @ 90, PO9 2PR- www.pexd.co.uk - info@parkersdesign.com -07776 008822-

PROJECT	171 Nutwick Road PO9 2UL			CLIENT	Armstrong		
SHEET	First Floor		Date	Issue Date	Scale (@ A3)	1 : 50	
			Drawn by	SW	DRAWING NUMBER	REV	
			Checked by	SR	P 2		