




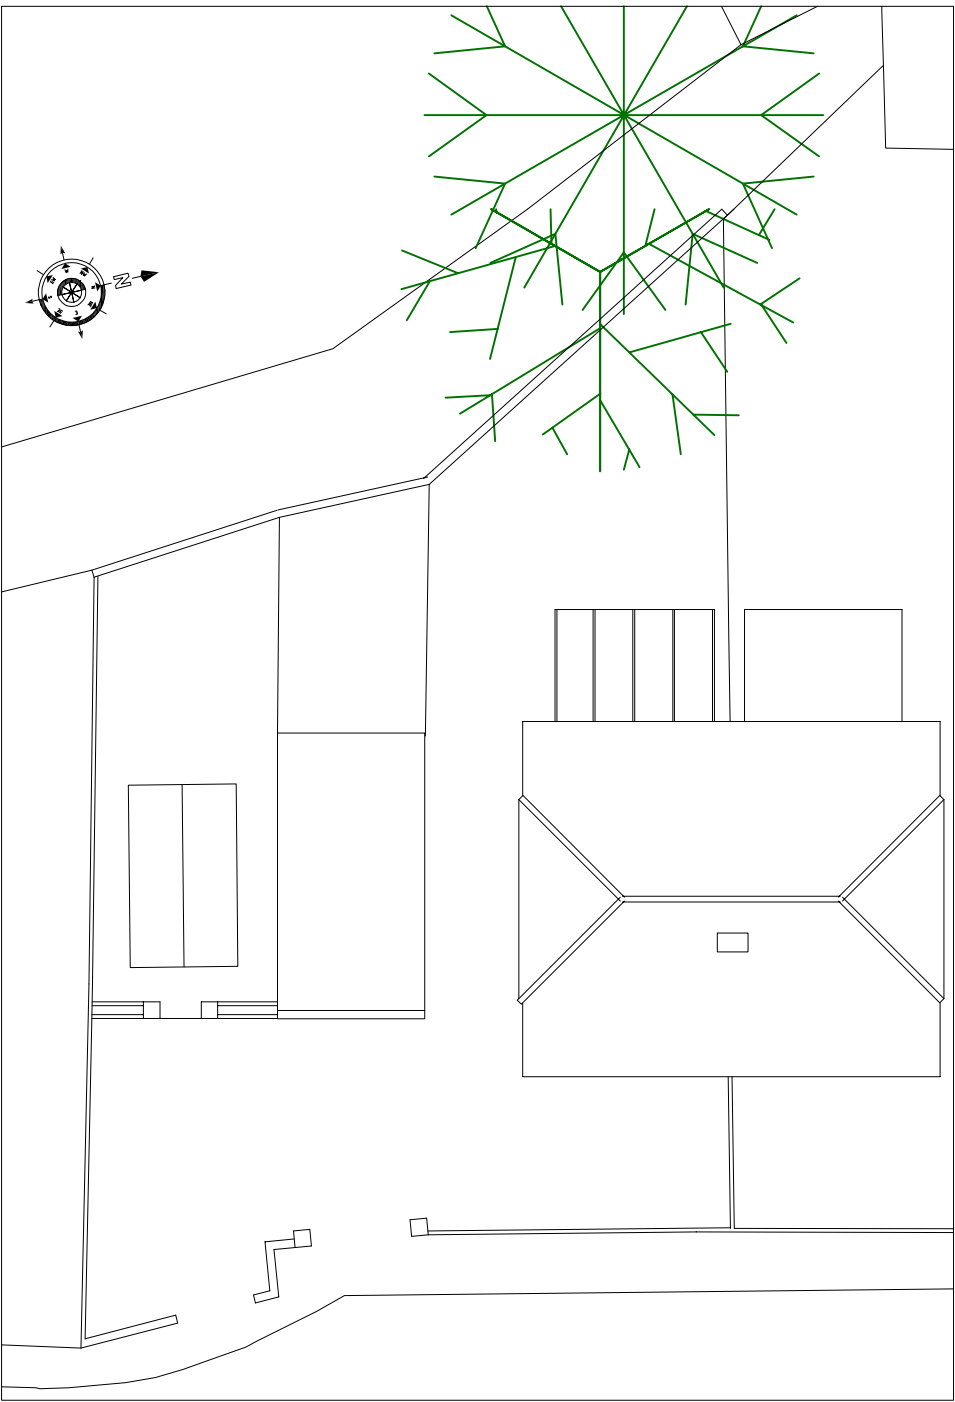

Existing Block Plan

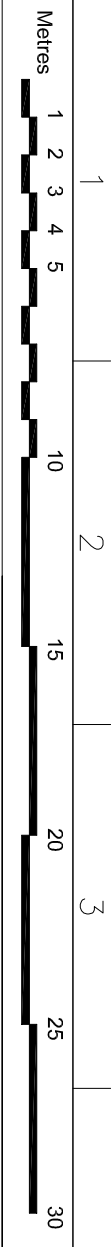

Proposed Block Plan

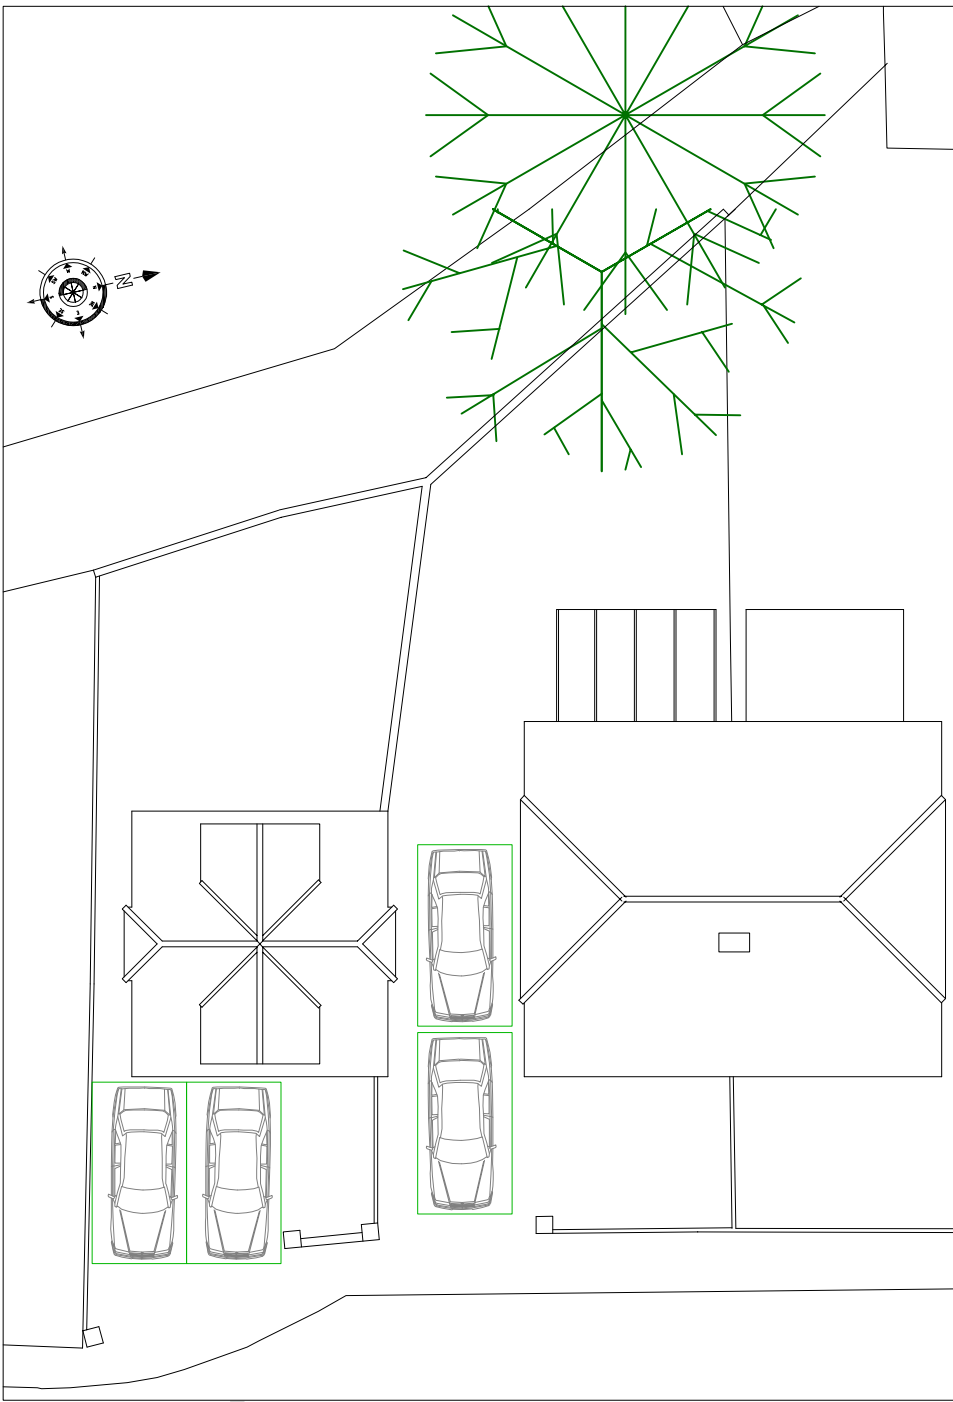

Location Plan - Scale 1:1250

Plot Area of 2A North St 170
m2 (0.02 Ha)

Crown Copyright and database rights 2022.
OS 100031961 National Map Centre.
Purchased 14/01/2022 1 year licence.

Dwg. No.: GSA/2417/01A		PROJECT: PROPOSED APPLICATION FOR OUTLINE PLANNING AT 2A NORTH STREET, BEDHAMPTON PO9 3HD	
DATE: Aug. 2022		CLIENT: Mrs Jane Andrews	
SCALE: 1:200 1:1250 @ A3		TITLE: LOCATION AND BLOCK PLANS	
DRAWN BY:			
CHECKED:			
COPYRIGHT: The copyright of this document lies with Gosport Surveying Associates Limited. No use or copying of this document, or part of this document, shall be permitted without prior written consent of Gosport Surveying Associates Limited, other than for the purpose of copying for correct documentation and for the use.		PLANNING	
GOSPORT SURVEYING ASSOCIATES		Gosport Surveying Associates Limited Chalwood, Gosport, Hampshire, PO12 4ES Tel: 07771 344 217 E-mail address: asa@GSA.LK	
Revision details:		Revised By: Date:	
A Proposed dwelling re-sited within the plot		ST Sept. 2022	