A3

Front Elevation

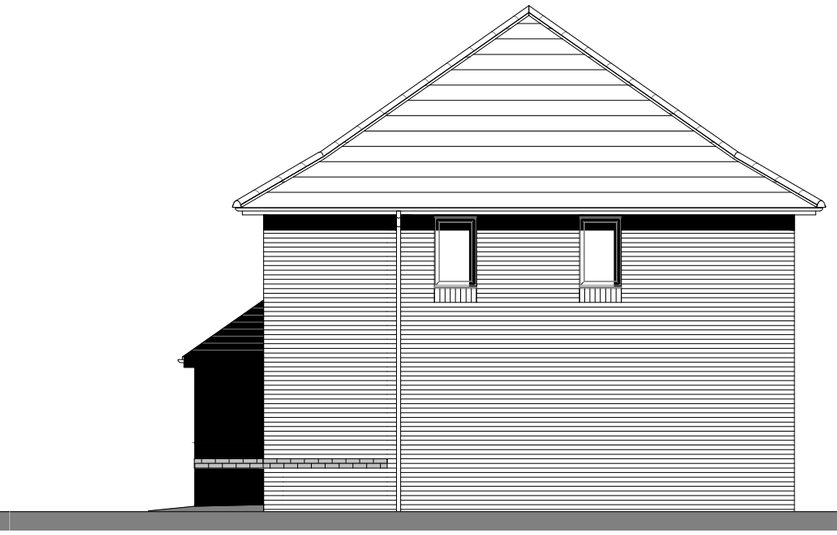

Side Elevation

Rear Elevation

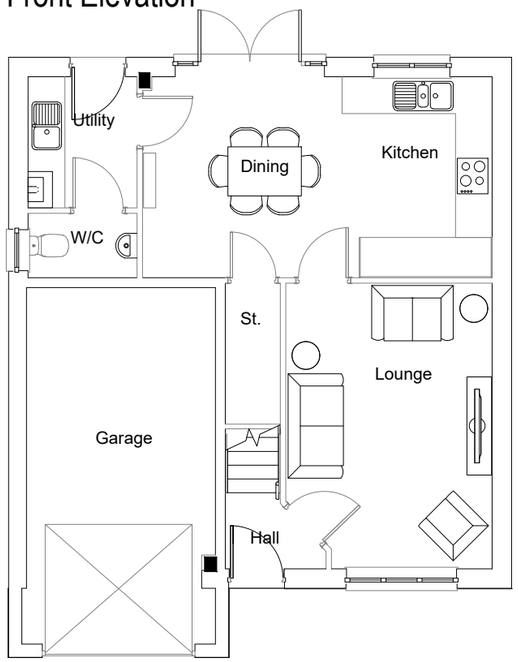


Ground Floor Plan

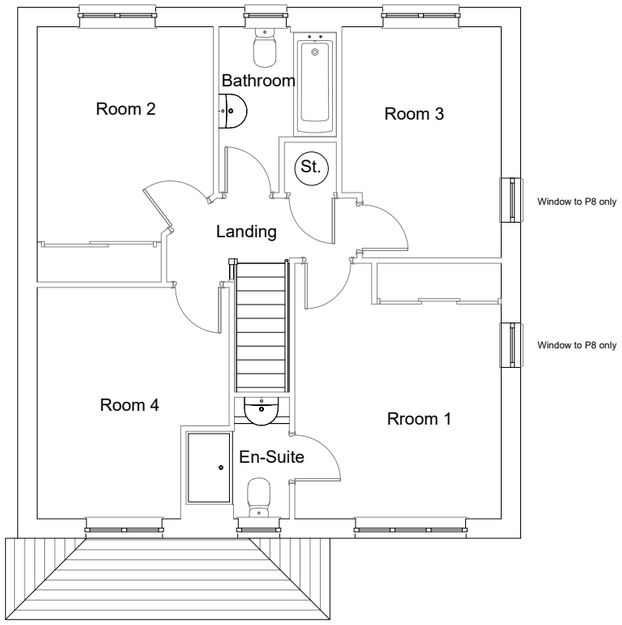


First Floor Plan

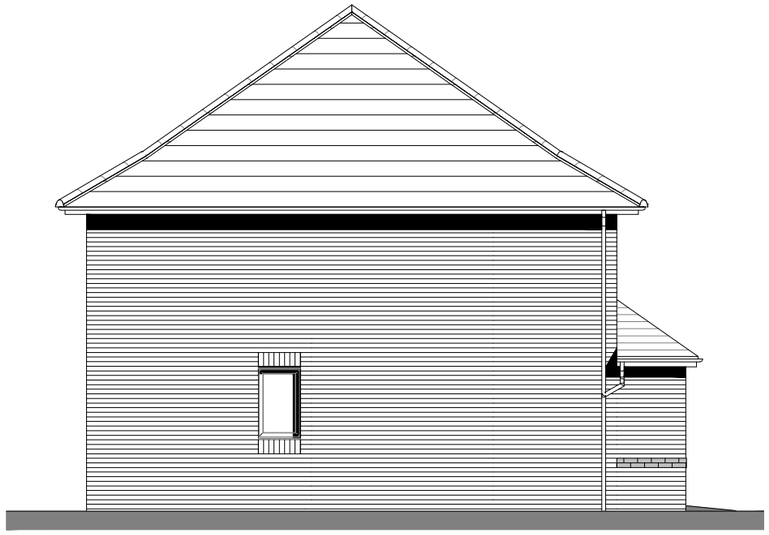

Side Elevation

| Housetype | Variation | Option |
|---|---|---|
| Shrewsbury | | |
| Bedrooms 4 | Persons 6 | |
| Sq.ft 1162 | Sq.m 107.95 | |

PLOT No.
As Drawn -
Handed - 8

scale 1:100

0 2m 4m 6m


**Romsey**
T:01794 367703
F:01794 367276

**Portishead**
T:01275 407000
F:01794 367276


| Rev | Description | Date | Au | Ch |
|---|---|---|---|---|
| A | Planning Issue. | 07.02.22 | PZ | |

**www.thrivearchitects.co.uk**


This drawing is the copyright of Thrive Architects Ltd ©. All rights reserved. Ordnance Survey Data © Crown Copyright. All rights reserved. Licence No. 100007359. Permission is granted to scale from this drawing for the purposes of **Local Authority Planning Approval only**. For all other purposes DO NOT scale from this drawing. Contractors, sub-contractors and suppliers are to check all relevant dimensions and levels of the site and building before commencing any shop drawings or building work. Any discrepancies should be recorded to the Architect. Where applicable this drawing is to be read in conjunction with the Consultants' drawings.


| | | | |
|---|---|---|---|
| Project | Camps Field, Barton Road | | |
| Drawing | House Type: Shrewsbury - Option 1<br>Floor Plans & Elevations | | |
| Client | Redrow Homes Southern Counties | | |
| Job no. | REDR200818 | Date | 07.02.22 |
| Dwg no. | HT.SHREW-1.pe | Rev. | A |
| Author | PZ | Checker | |
| Scale | 1:100 at A3 | | |
| Status | PLANNING | Office | Romsey |
| Client ref. | | | |

thrive. architects