


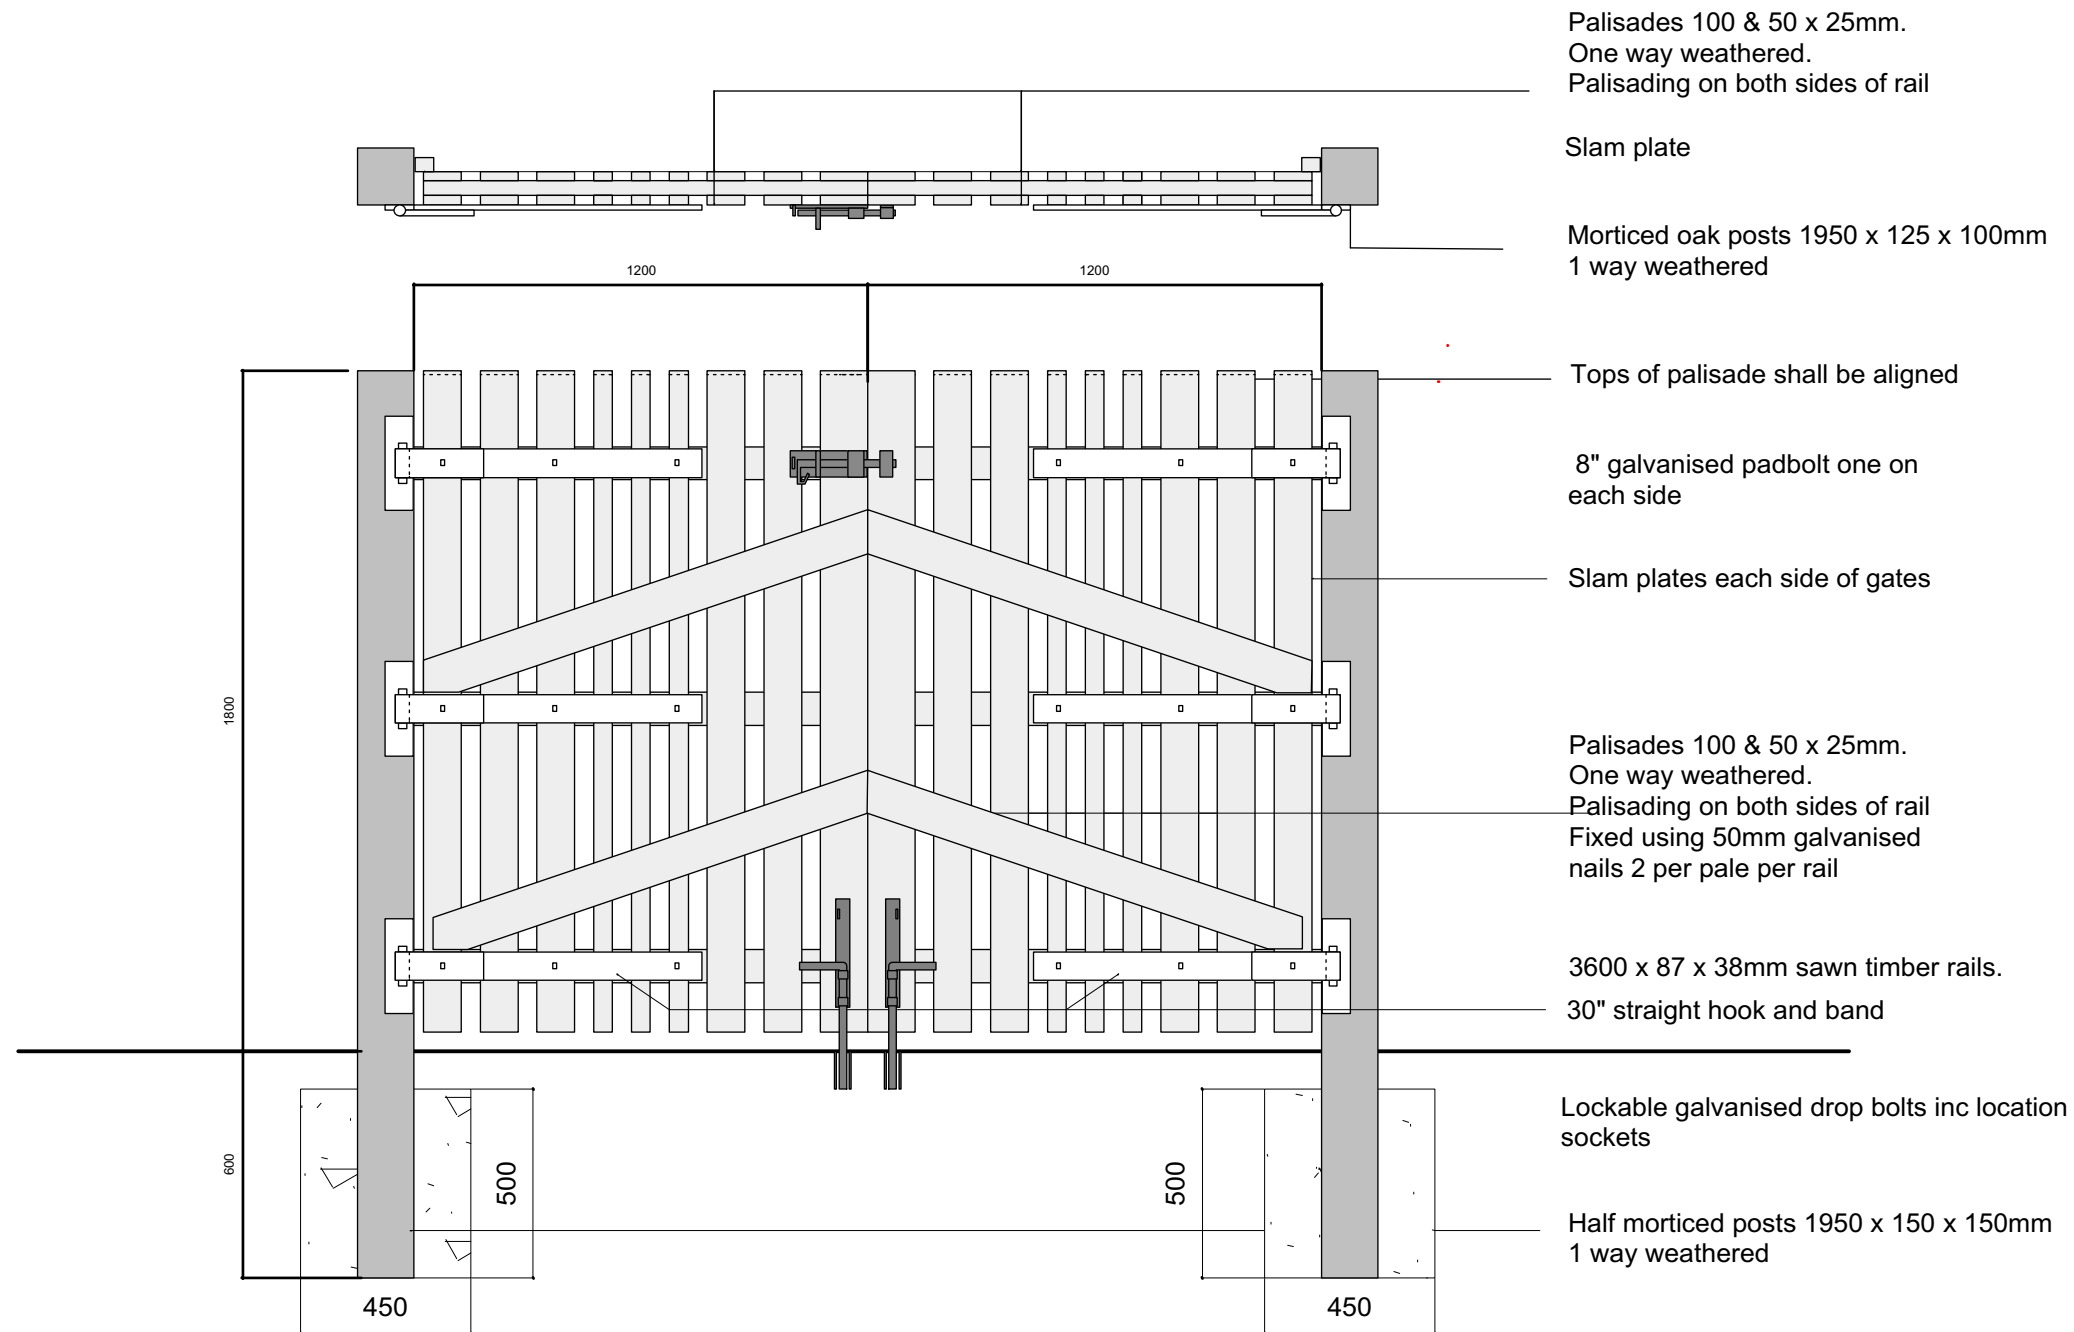

NOTES:

1. These drawings are to be read in conjunction with written specification.
2. All timber shall be planed and sanded PPT softwood.
3. Timber components shall be tanalised timber free of splits twists.
5. Timber shall be preserved in accordance with BS 8417 to give a 15 year lifespan.
6. Units weighing in excess of 20kg must not be manhandled by a single person. A risk assesment must be carried out to ensure safe handling.

1. Proposed Gate details : Scale 1 - 20 @A3

Notes

rev	description	date	by
A	Preliminary for comments	29.08.21	LIR

Project : Proposed Drop Kerb at 29 The Strand,
Eastoke Corner, Hayling Island.

Client: Mr M. Smith

Title : Proposed Gate details

Drawing : Y9020_A1204 / Rev A

Architectural Planning Ltd.

Building Surveyors, Designers & Project managers.
1a Nutbourne Road, Sandy Point, Hayling Island, Hants . PO11 9RT .
Telephone : 02392 463994, mobile : 07795 633100