


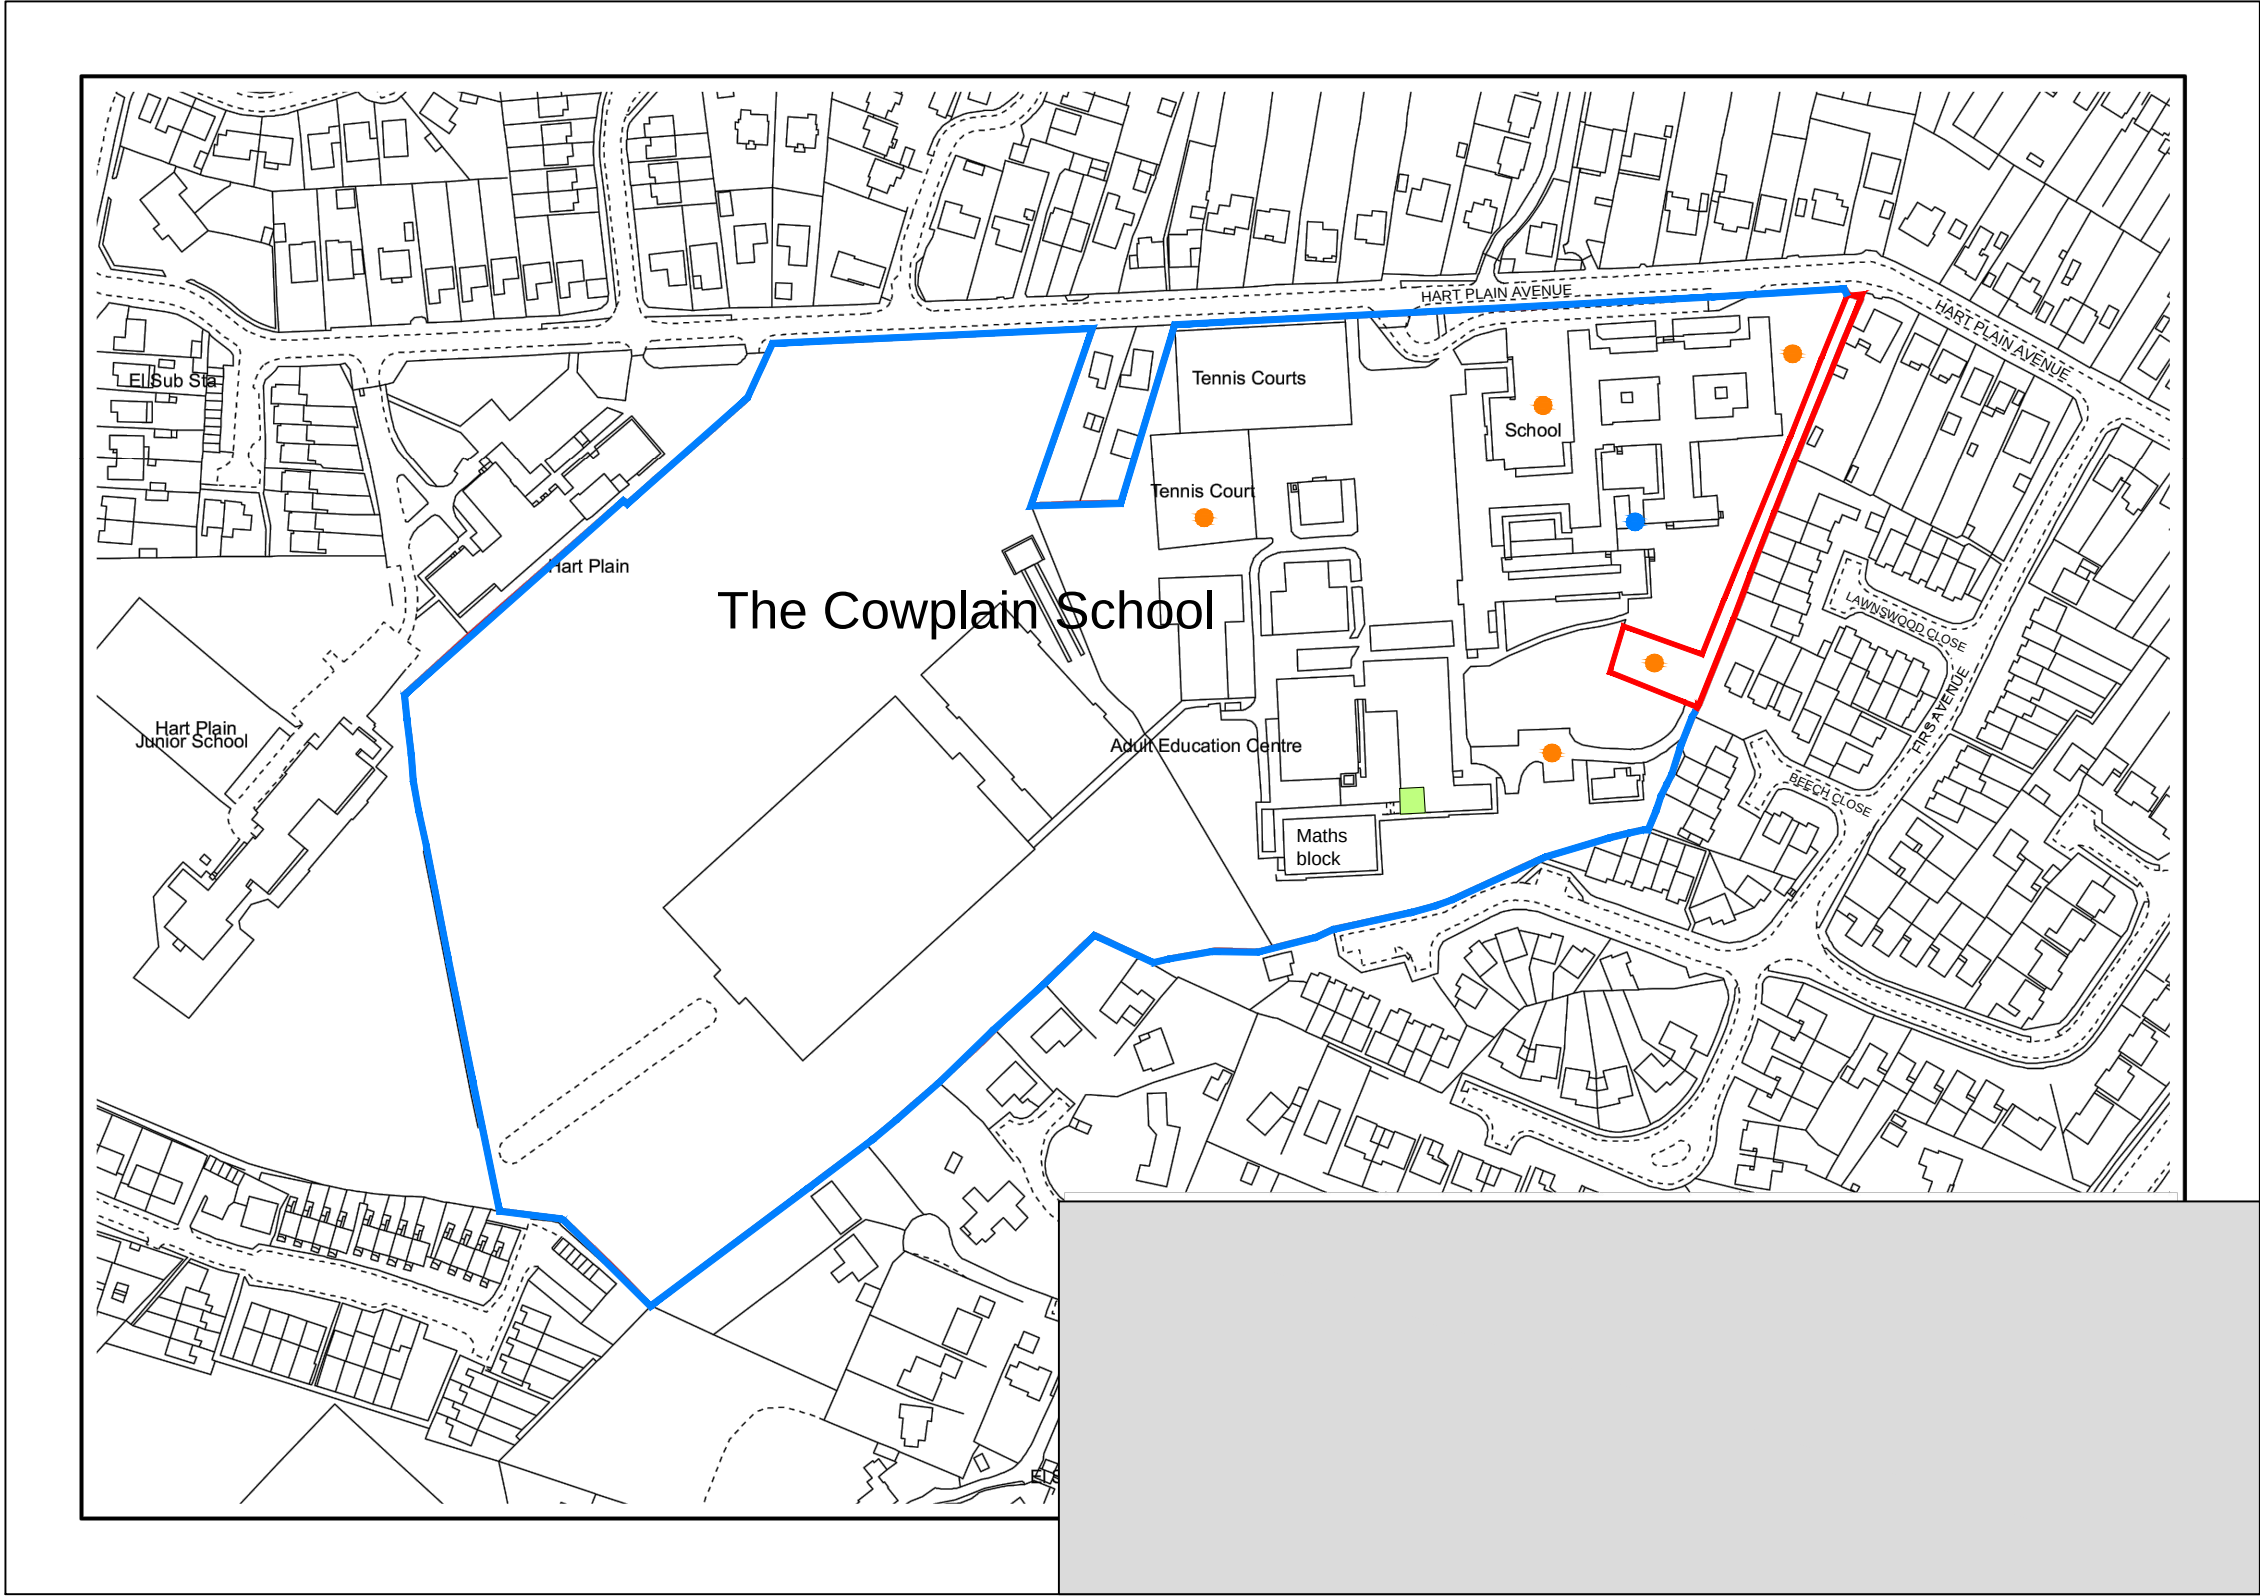

Legend

- application site
- land in same ownership
- car parks
- mini bus parking
- existing music room



Rev	Date	Description
-	-	-

Client:	Wernick Refurbished Buildings
Project:	Modular Music Classroom Building The Cowplain School, Hart Plain Avenue, Cowplain Waterlooville, PO8 8RY
Drawing:	Location Plan 1:2500

Scale: 1:2500@A3	Drawing No.	Rev
Date: 08.07.22	2736-01	-

PETER GOSS
Architectural Services

Member of the British Institute of Architectural Technologists
Rosemount Cottage T: 07484 321346
York Road
Shiptonthorpe
YORK YO43 3PF