


1c Beach Road - Single Story Extension (BLOCK PLAN)

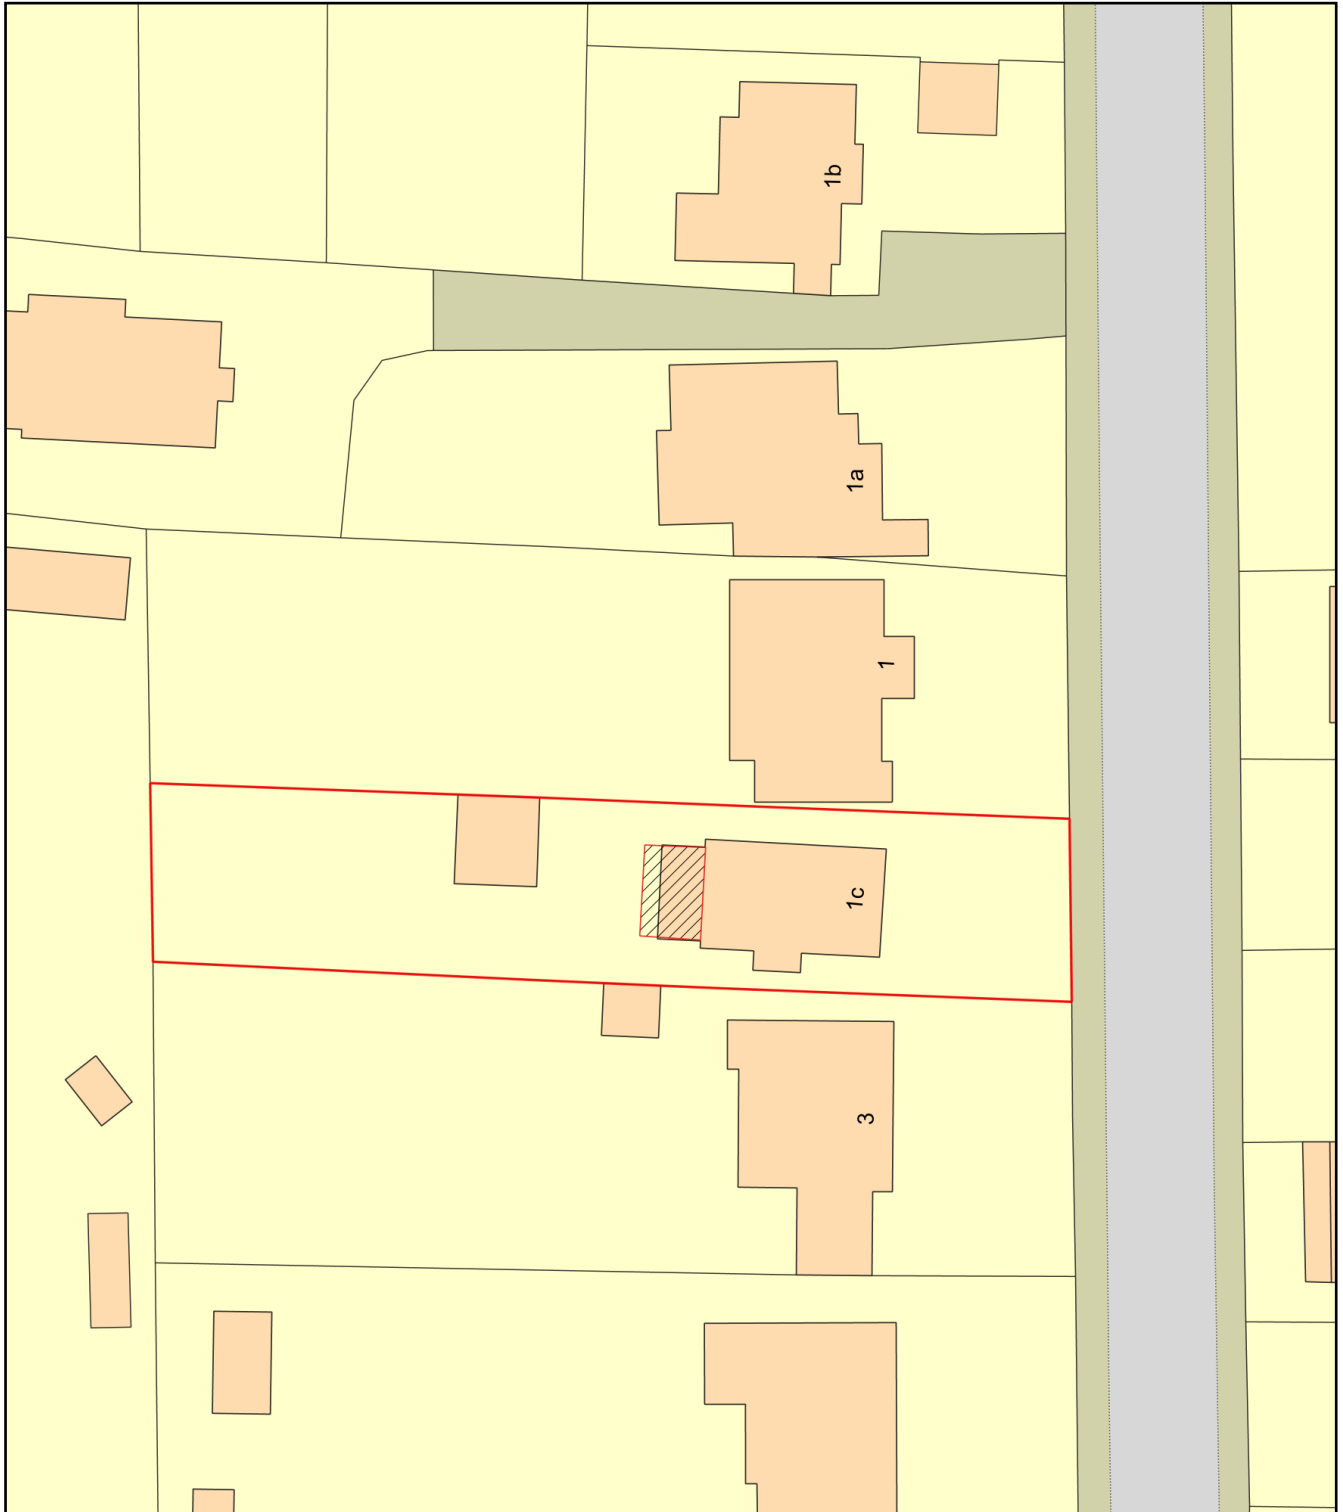

0 20
Metres



Plan Produced for: Sarah Jane Walker

Date Produced: 10 Mar 2022

Plan Reference Number: TQRQM22069081357534

Scale: 1:500 @ A4