


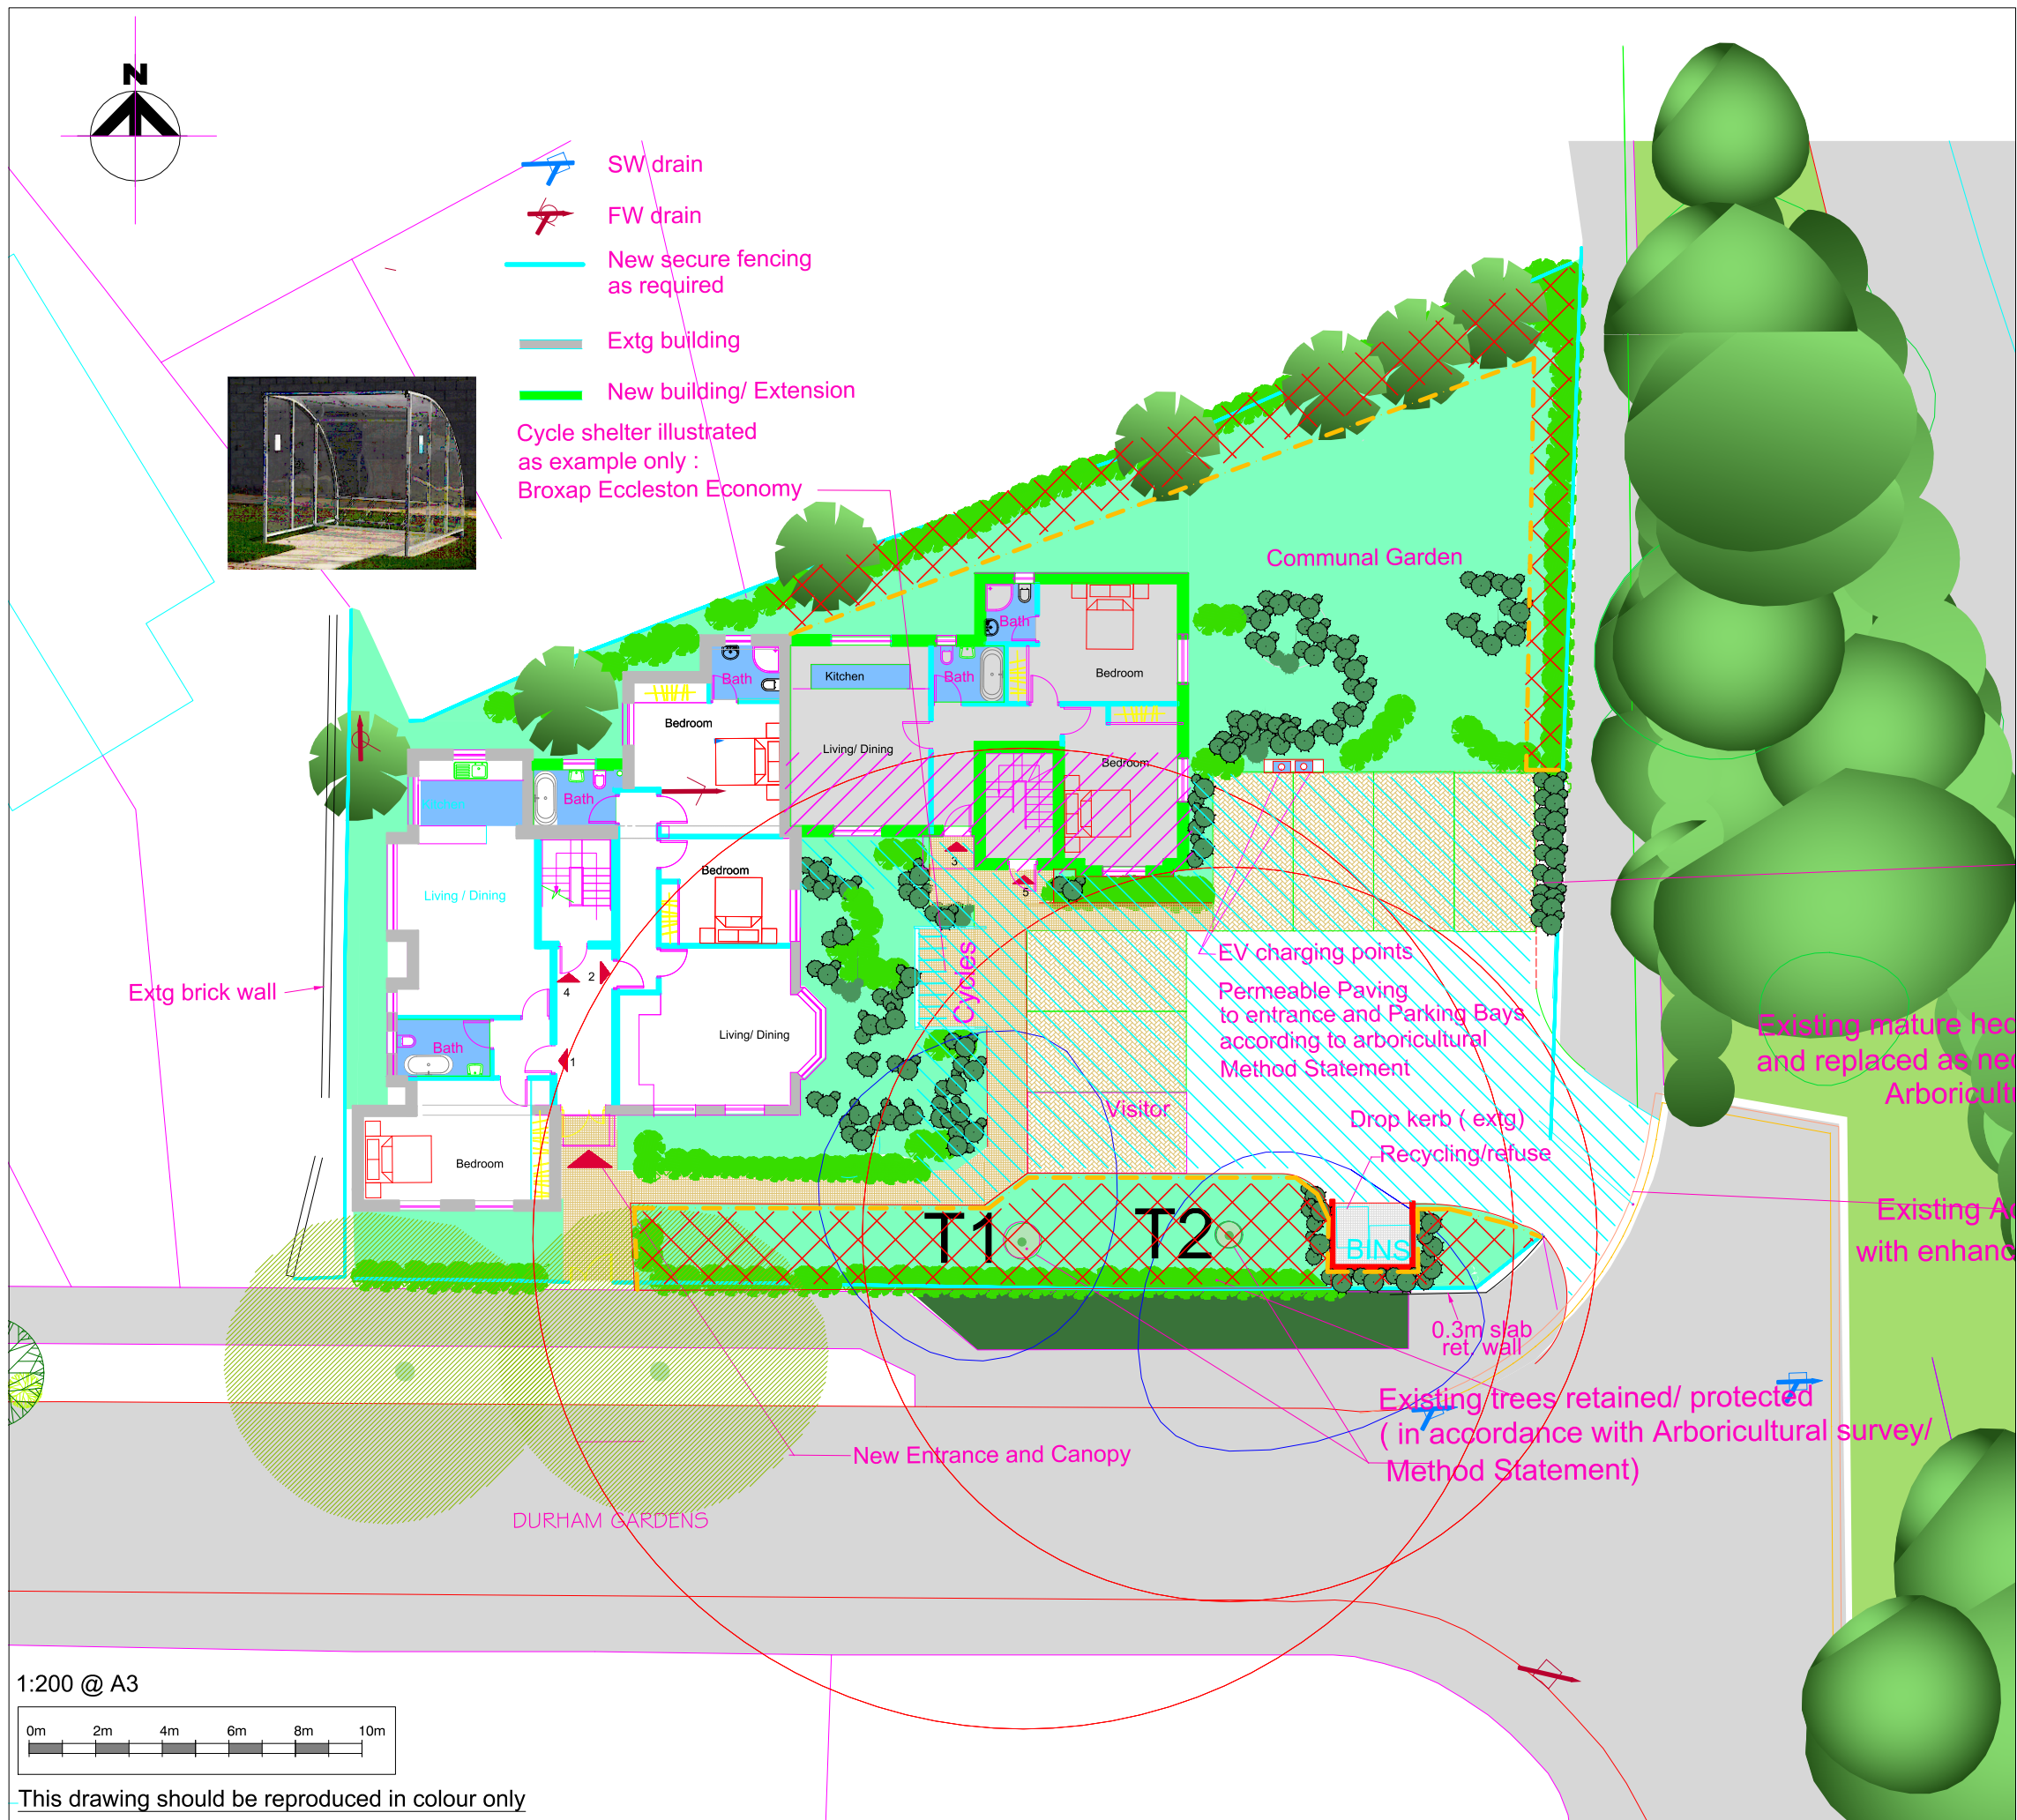

- Crowns of retained trees T1 & T2
- Root Protection Area (RPA)
- Extent of Precautionary Area (PA) for excavation
- Tree Protection Fencing (TPF)
- Construction Exclusion Zone (CEZ)
- Extent of ground protection during the construction phase and extent of Cellular Confinement Sysytem (CCS) and precuationary area (PA)

Nicholas Jones Consultants Limited

Independent Professional Arboricultural Consultancy

Office - 01273 858 826

Mobile - 07377 393 897

e-mail info@nicholasjonesconsultants.co.uk

Client's Name

M A Wright Ltd

Job Title

162 Stakes Hill Road, Waterlooville

Hampshir, PO7 7BS

Drawing Title

Tree Protection Plan

Scale

1:200 @ A3

Drawn

NDJ

Date

13.06.2022

Drg No

NJC1019_01_130622

Status

INFORMATION