


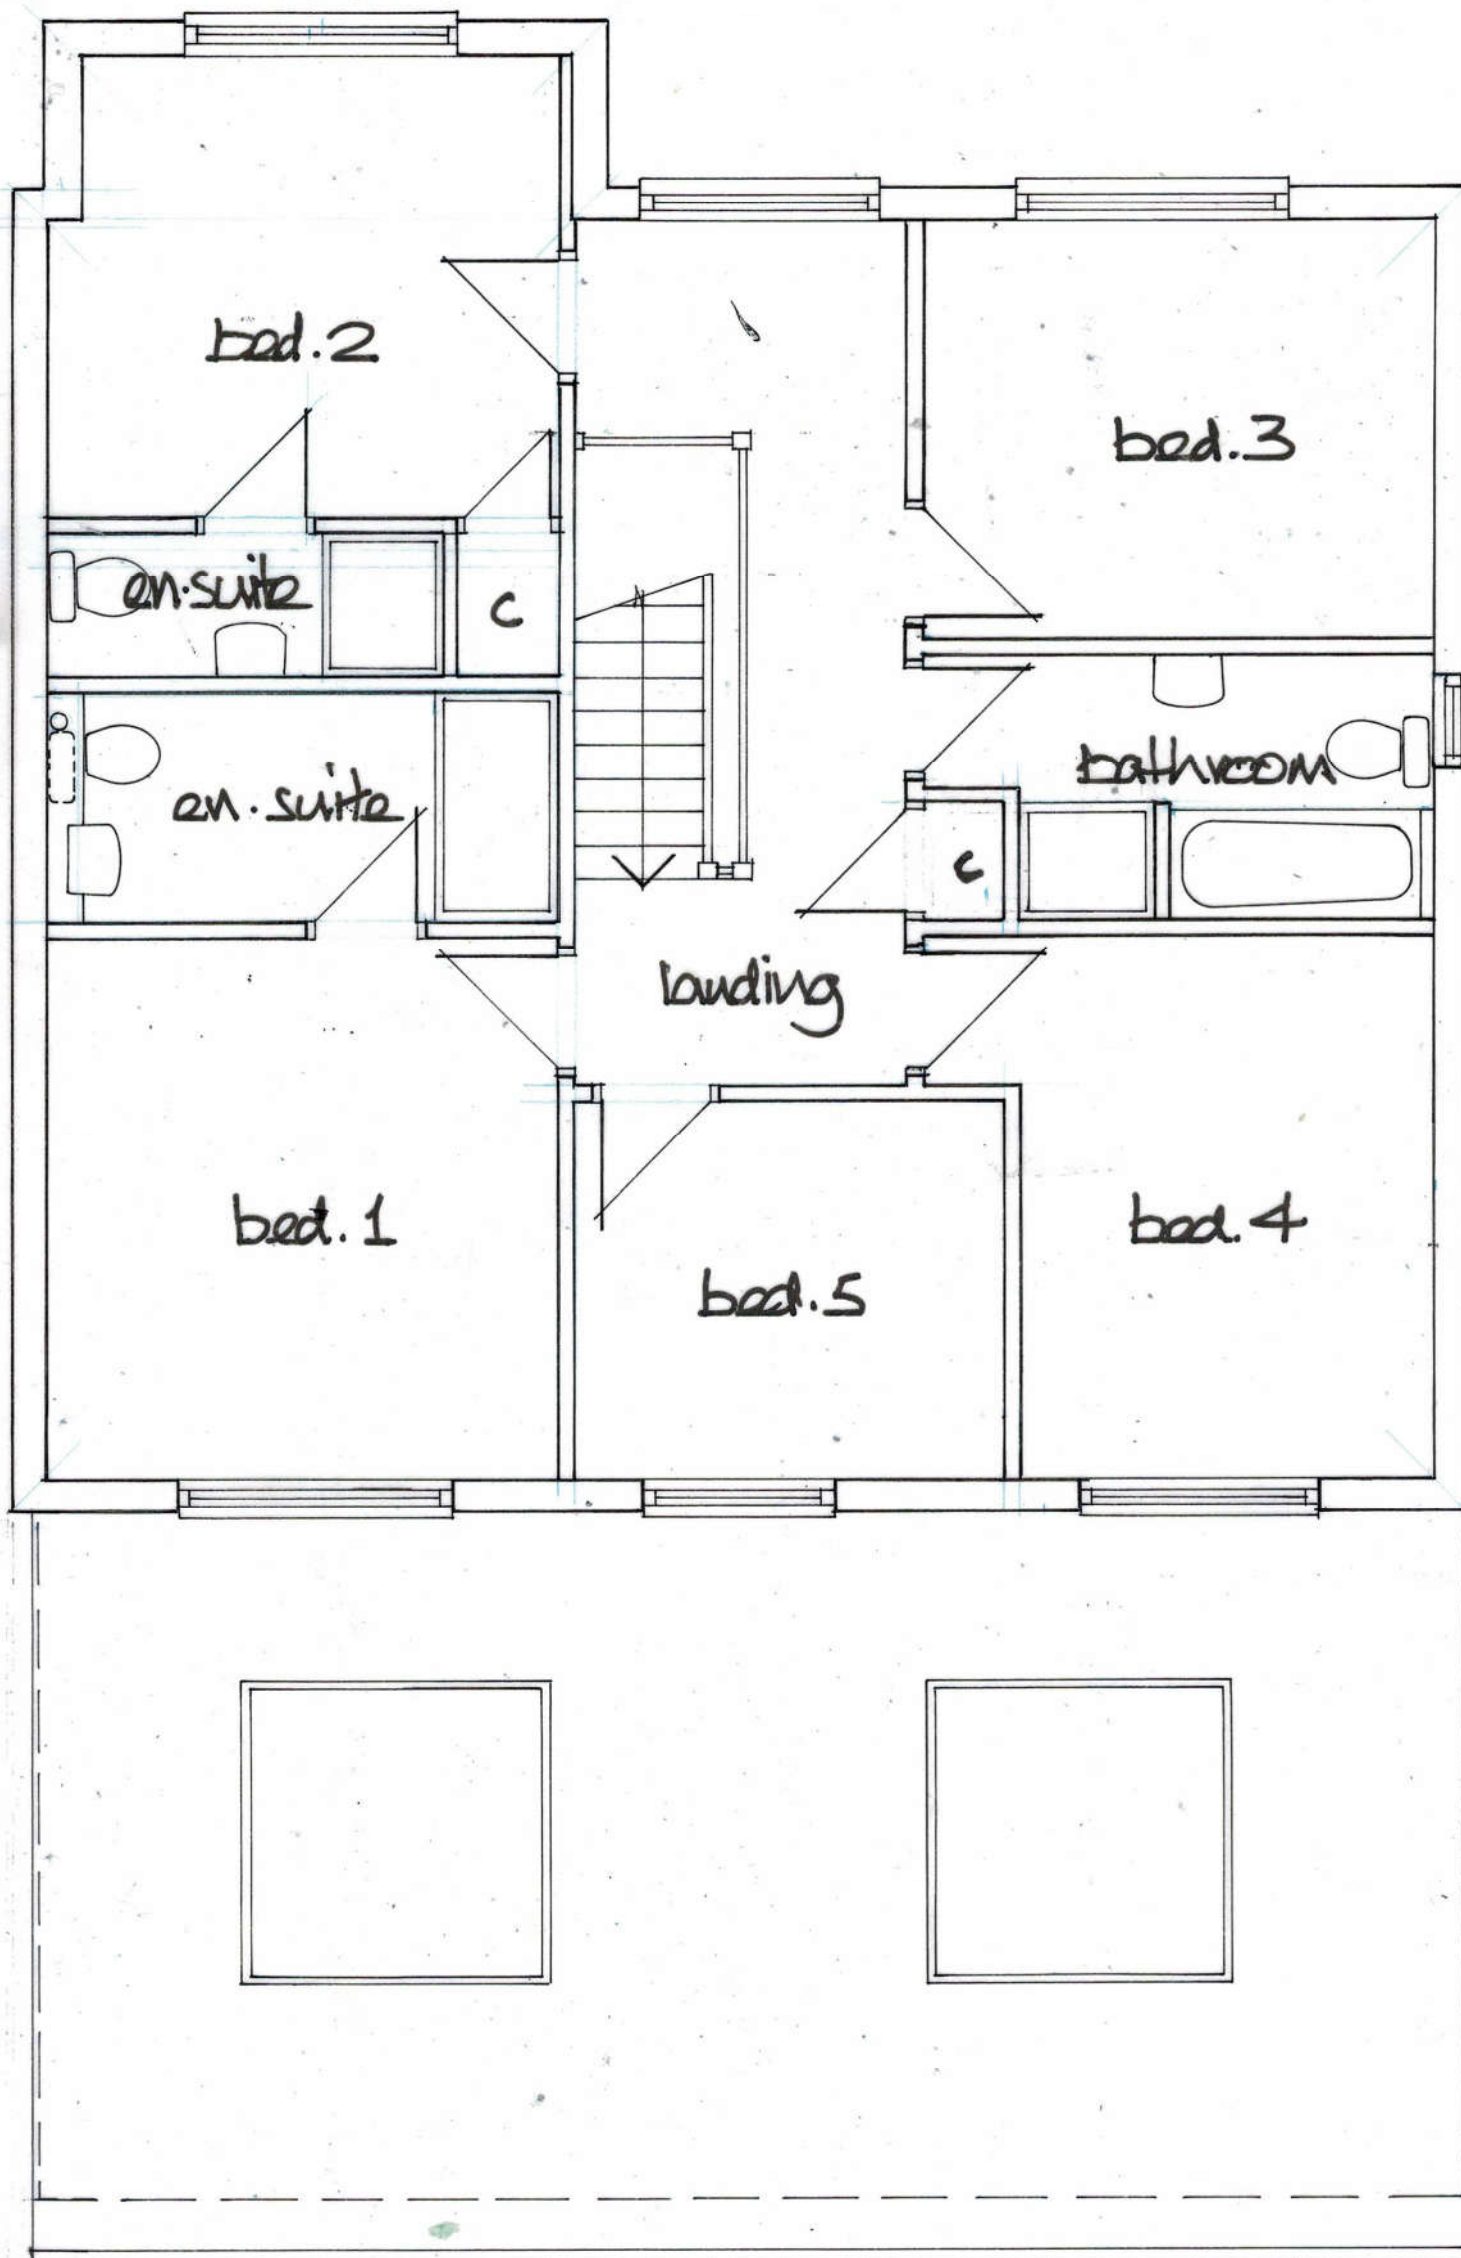

Derek Treagus Associates Architectural Services Tel: 07956 624094 Email: derek.treagus@gmail.com			
Project	FRONT/REAR EXTENSIONS AT 102 LONDON ROAD, WIDLEY, WATERLOOVILLE, HAMPSHIRE.		
Client	Mr & Mrs D Martin		
Subject	Planning Drawing Proposed First Floor		
Date:	Oct 2022	Scale:	1:50
Rev:		Drg. No.	22/249/07
• Copyright reserved. • All dimensions are to be site confirmed and should not be scaled unless for Planning purposes. • Verify all queries with the office.			