
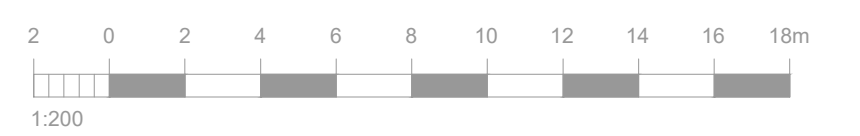
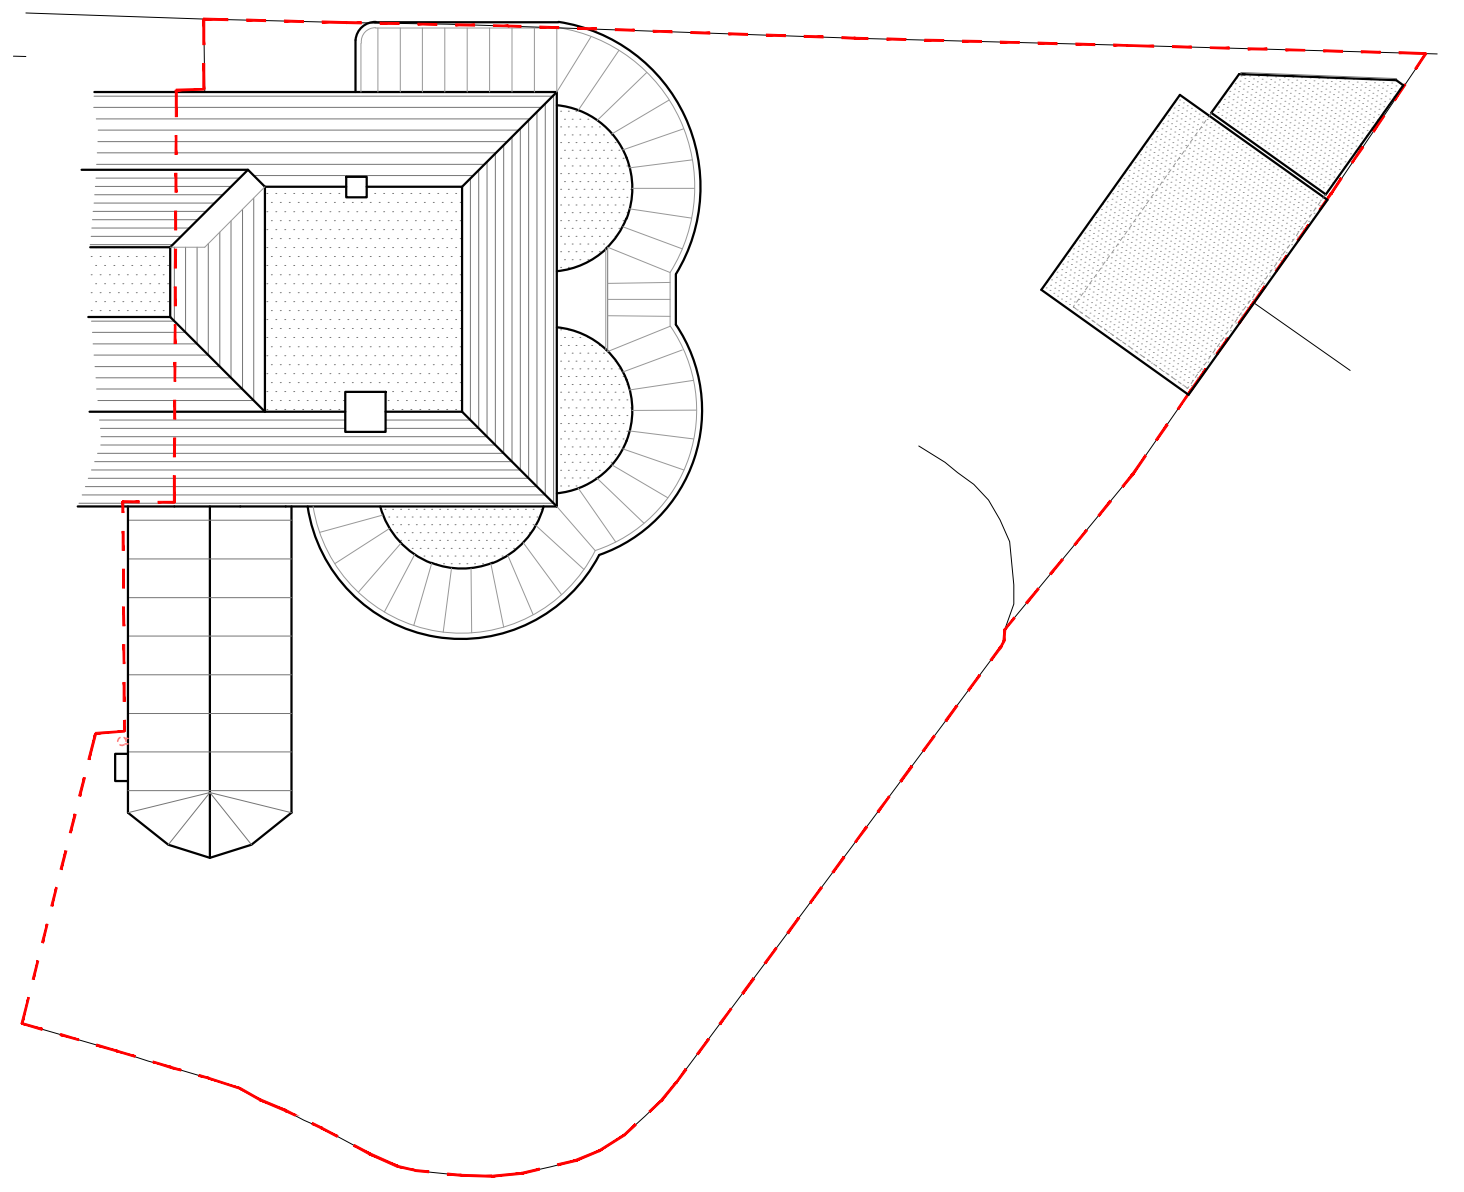
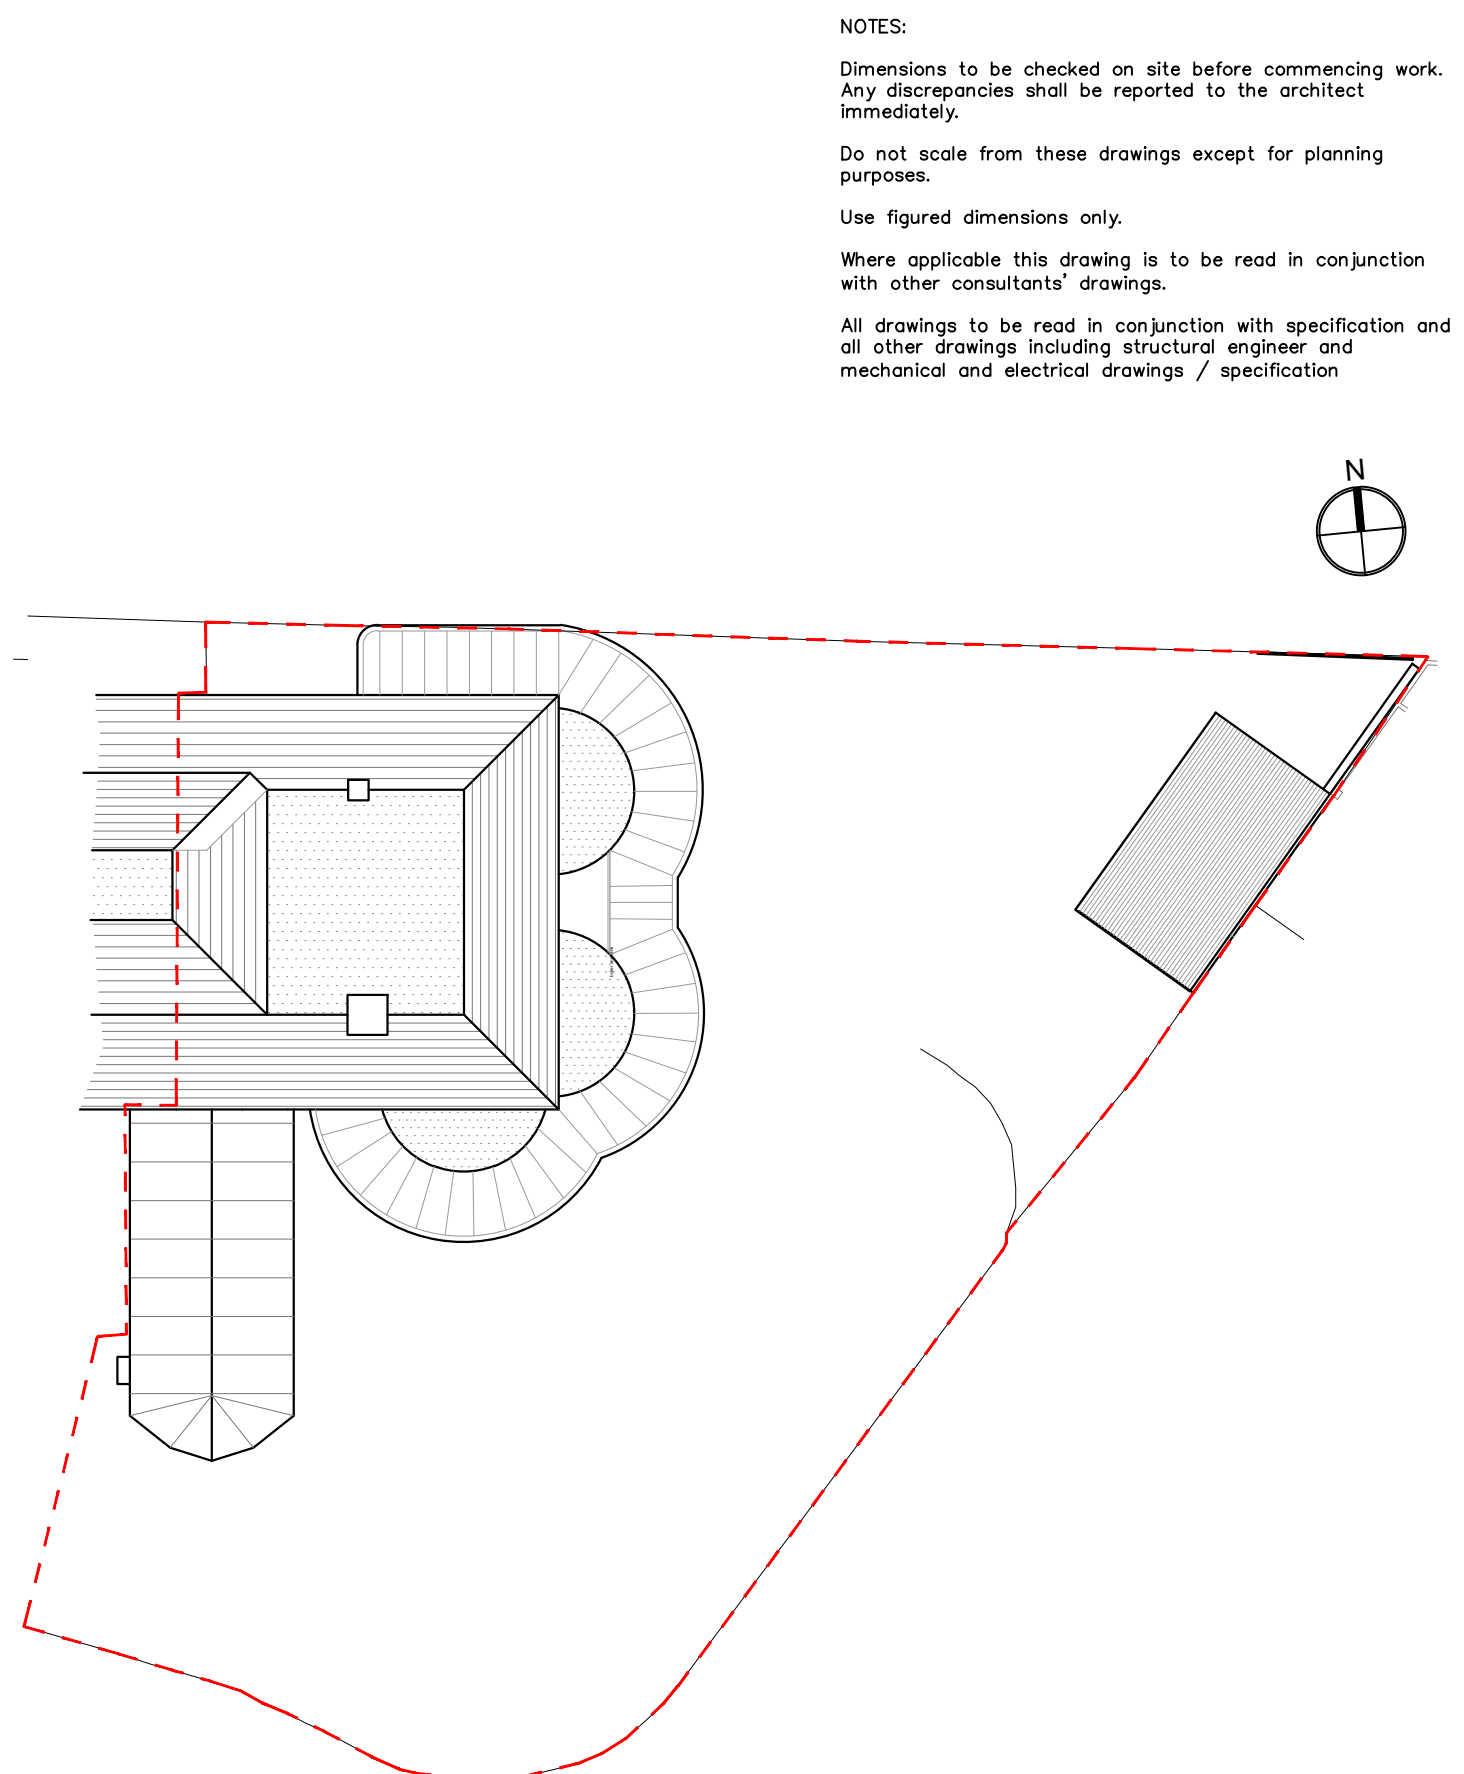
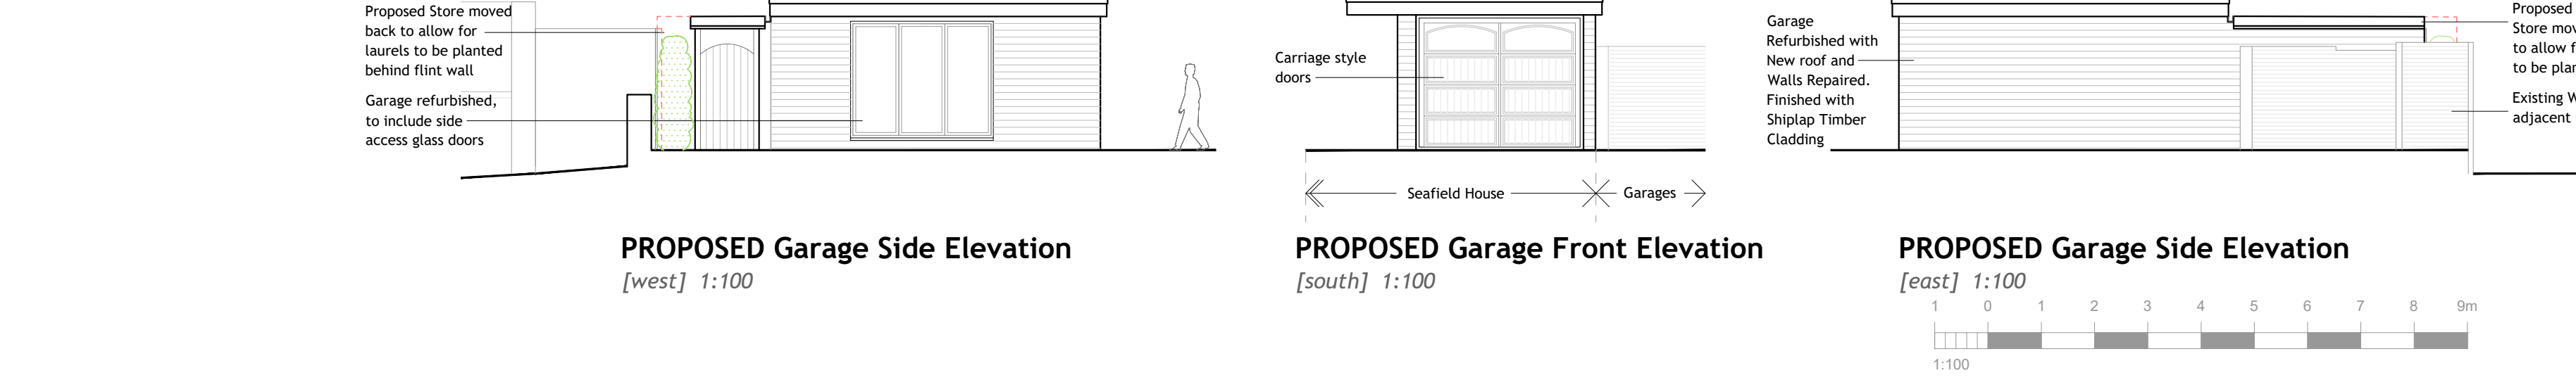
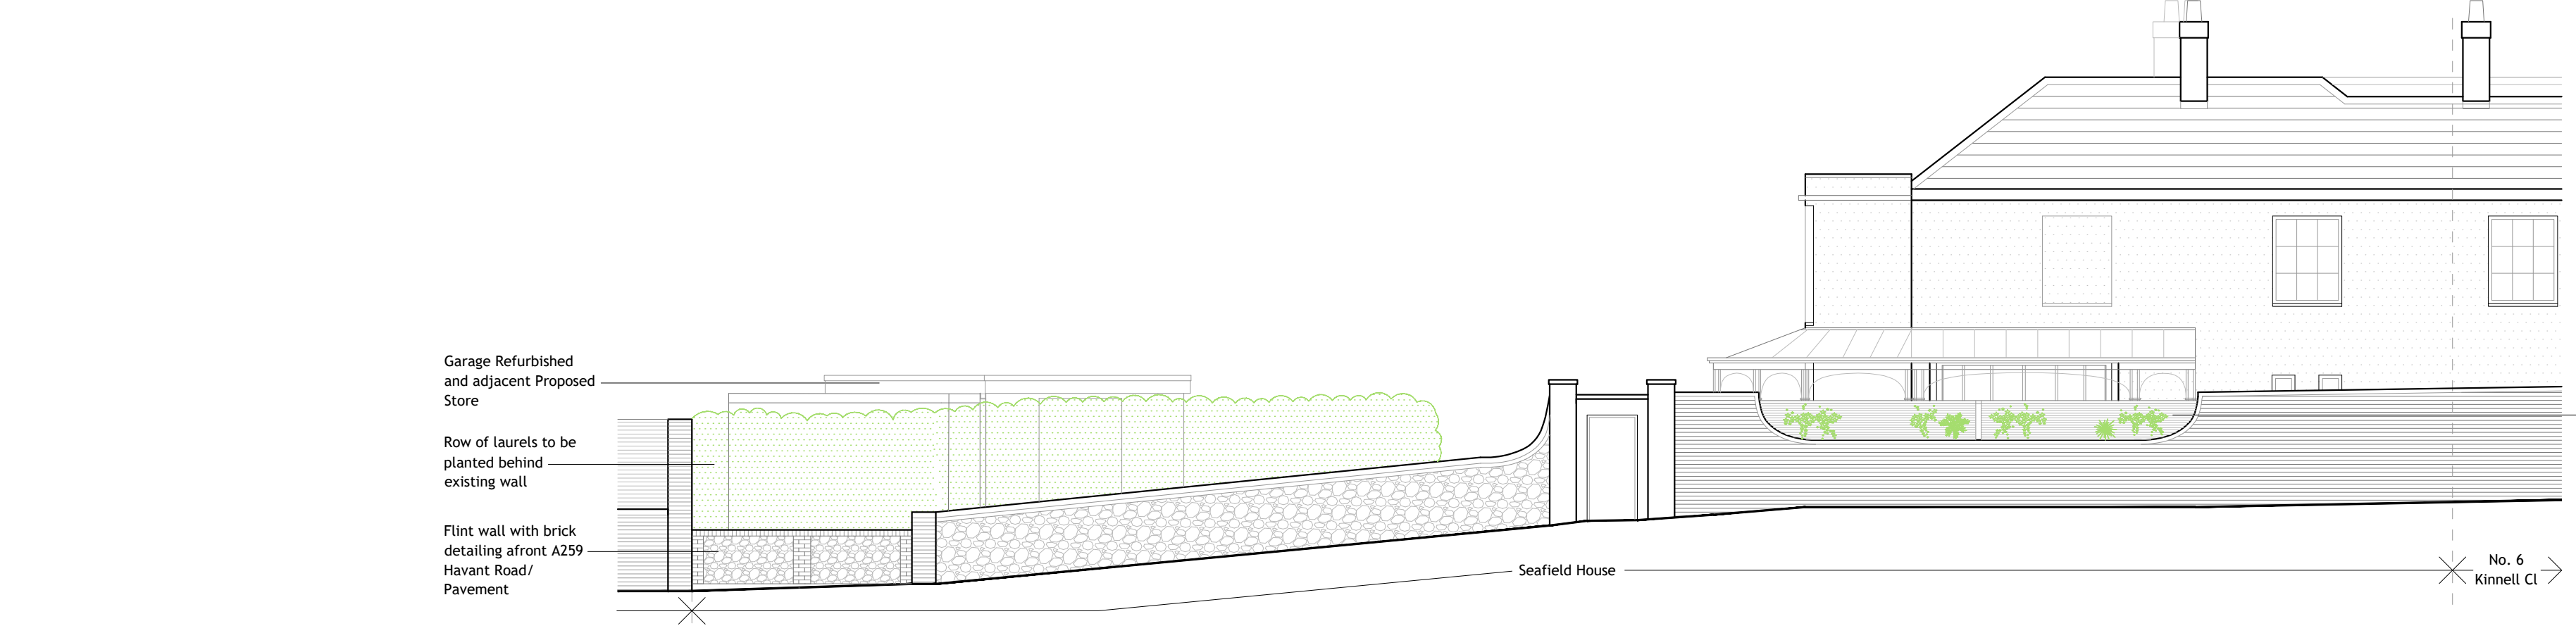
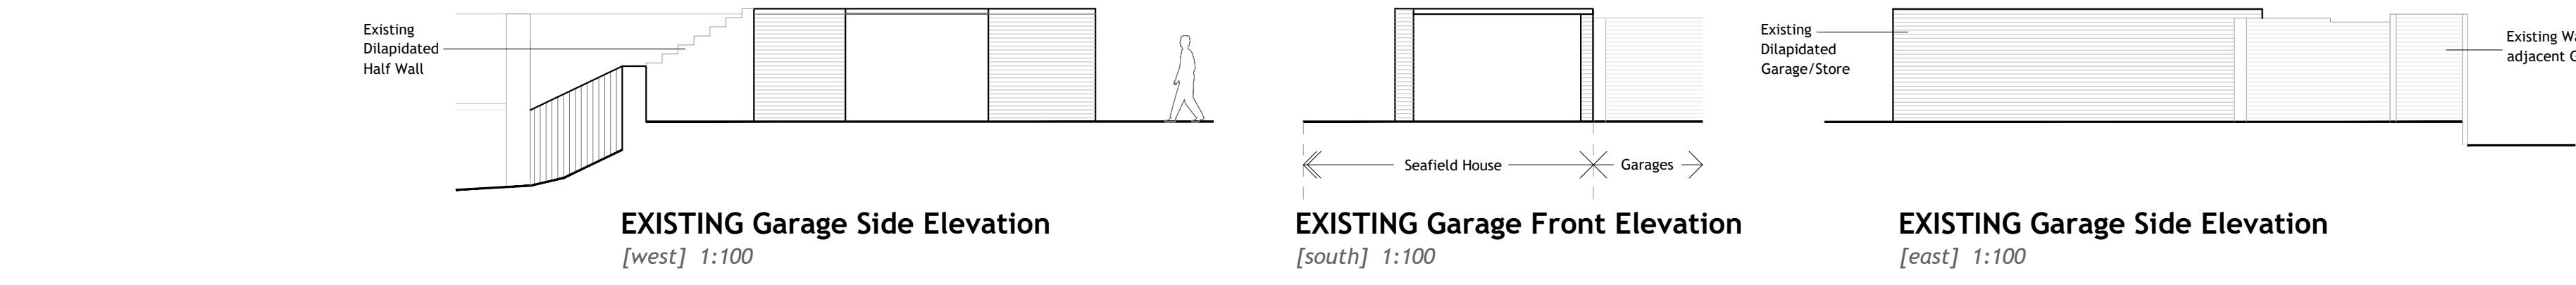
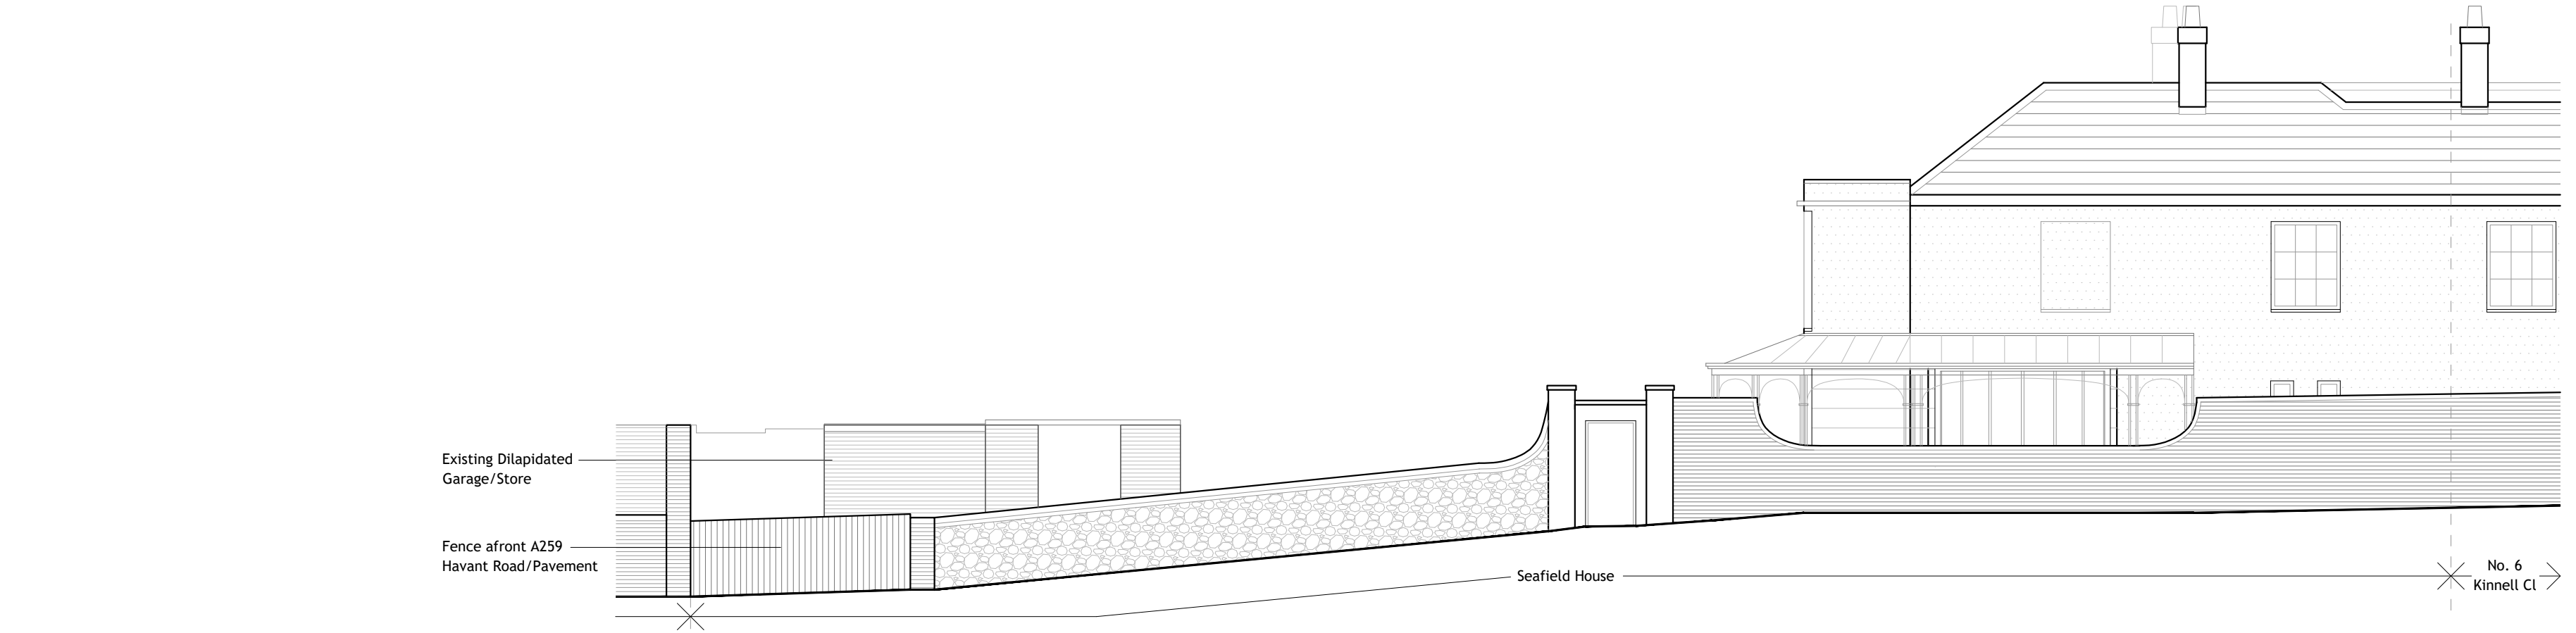


Seafield House, Kinnel Close, Emsworth.
EXISTING & PROPOSED GARAGE

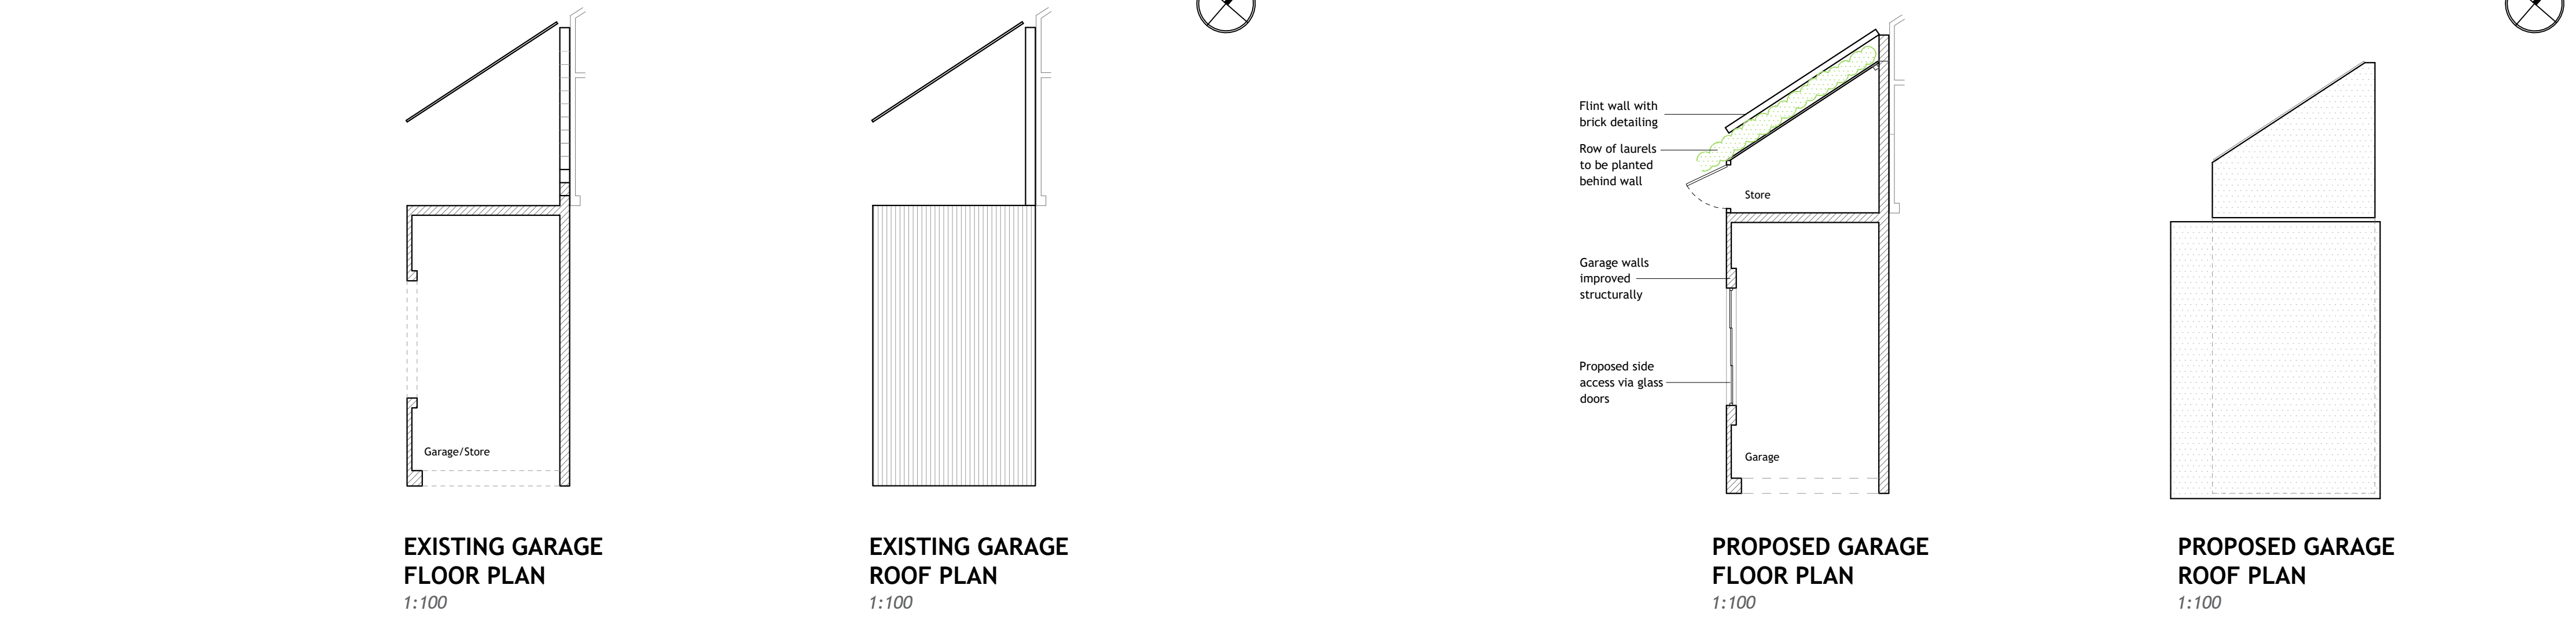

hd
architects

Helyer Davies Architects Ltd
1 The Old Flour Mill,
Emsworth, PO10 7BT
01243 370 715

www.hdarchitects.co.uk mail@hdarchitects.co.uk

PROJECT
Seafield House
Kinnel Close
Emsworth
Hampshire
PO10 7HF

DRAWING
Existing & Proposed Garage
Plans & Elevations

SCALE
as noted @ A1

DATE May 2022 **DRAWN** EK

DRAWING NUMBER 21236-03 **REVISION** *