



Tree Pit Detail: Soft Landscape

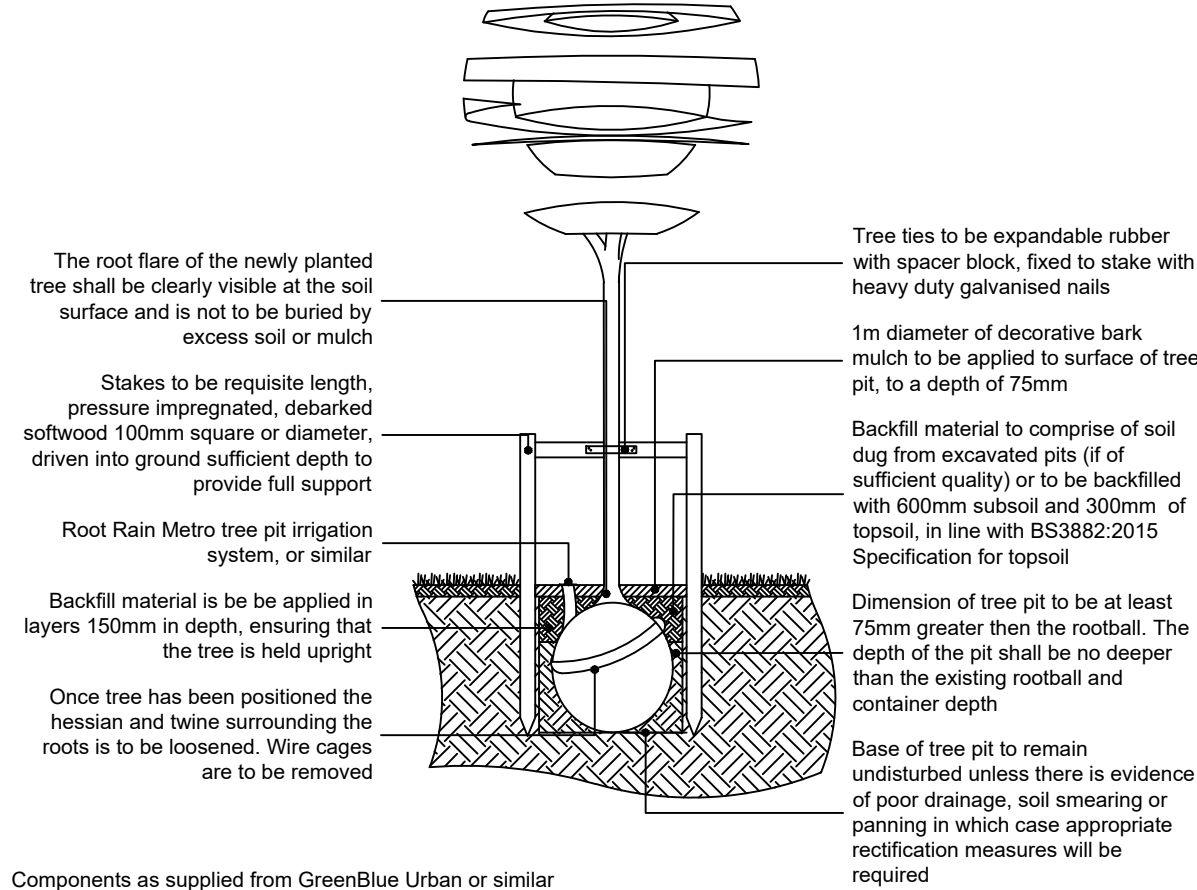

Location Plan

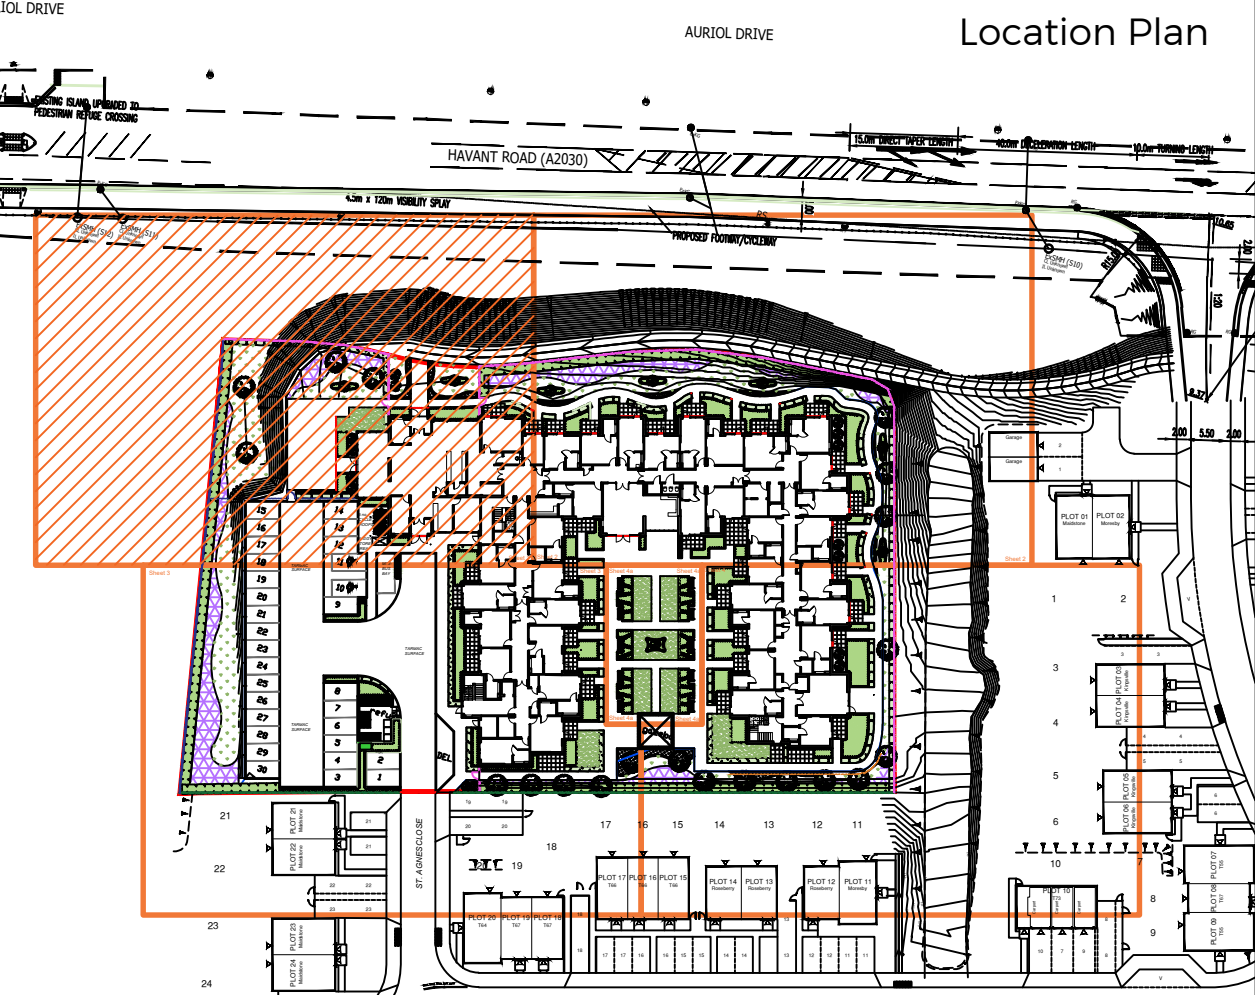

4.5m x 120m VISIBILITY SPLAY

11)

2No Acer platanoides 'Emerald Queen'

Low Native Hedge Mix
107No Corylus avellana 34%
104No Ligustrum vulgare 33%
104No Viburnum opulus 33%

Sheet 3

TARMAC SURFACE

MINI-BUS BAY

BUGGY STORE AREA

5 no. CYCLE HOOPS

Sheet 1 Sheet 2

SPECIFICATION
All works generally, to comply with the written Soft Landscape Specification.

NOTES:
DO NOT SCALE FROM DRAWING
NOT FOR CONSTRUCTION, FOR PLANNING PURPOSES ONLY

Legend

- Proposed tree planting within soft landscape. See detail 2 on sheet 1
- Proposed specimen shrub planting to receive irrigation tubing to root system of specimens as required
- Proposed Ligustrum sp. hedge planting to be planted in a single row at 330mm centres and maintained at 1m height
- Proposed Euonymus sp. hedge planting to be planted in a single row at 400mm centres and maintained at 1m height
- Proposed hedge planting to be planted in a double staggered row 400mm apart and at 400mm centres in each row. To be maintained at 1.5m height adjacent to site boundaries.
- Proposed shrub planting to receive 75mm bark mulch after planting operations
- Proposed decorative mix shrub planting to be planted in groups of between 3-5no. of each species and as above
- Proposed bulb mix to be planted prior to grass works in line with good horticultural practice
- Proposed grass areas to receive good quality amenity grass turves laid in line with good horticultural practices
- Proposed grassland areas, to be seeded with AG-WMG species rich meadow grass seed mix sown at 10g/m² as supplied by meadowmania.co.uk or similar
- Proposed wildflower areas to be Acid Soil Wildflower Meadow Mead2 sown at 4g/m² as supplied by Meadowmania.co.uk or similar
- Proposed root barrier
- Proposed benches to be Norse bench seat to be installed as supplied by versauk.co.uk or similar, with concrete foundations



0 1 2 3 4 5 6m

E	01.08.22	Amend client details	JS
D	29.07.22	Add planting beds	JS
C	20.07.22	Add planning beds	JS
C	06.07.22	Client Comments	JS
A	11.02.22	Client Comments	ZZ
Rev	Date	Details	Drawn



HEAD OFFICE
Rodbourne Rail Business Centre, Grange Lane,
Malmesbury, SN16 0ES
Tel: 01666 825646

4 & 5 The Old Mill, Fry's Yard, Bridge Street,
Codrington, GU7 1HP
Tel: 01483 425714

Suite 6, Crescent House, Yonge Close,
Eastleigh, SO50 9SX
Tel: 02382 026300

email: mail@acdenv.co.uk
www.acdenvironmental.co.uk

BEDHAMPTON CARE HOME LTD

scheme: Harbour Place, Havant
Road, Bedhampton,
client: Bedhampton
Care Home Ltd
drawing: Landscape Proposals
date: JAN 2022
scale: 1:100@A1
drawing no: PRI23620-11E sheet 1
drawn: ZZ checked: JS

Copyright of ACD Environmental Ltd. All rights described in Chapter IV of the Copyright, Designs and Patents Act 1988 have been generally asserted. 2011. Copyright of this plan remains with ACD until all fees have been paid in full.