
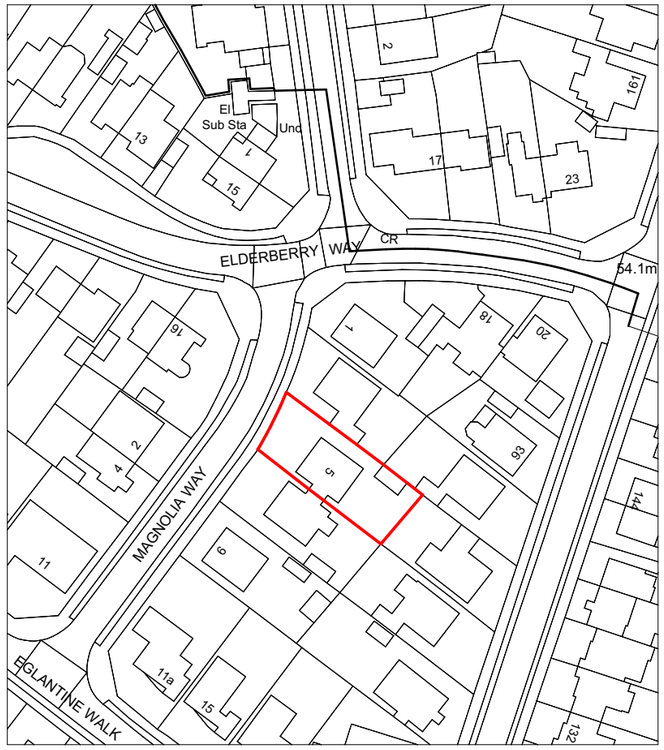


SCALE 1:1250
@A3
0 25 50m

N

Plan Number: TQRQM22089114914666
Map Produced for: Mr Perry Groves
OS Licence number: 100042766
Date Produced: 30-03-2022

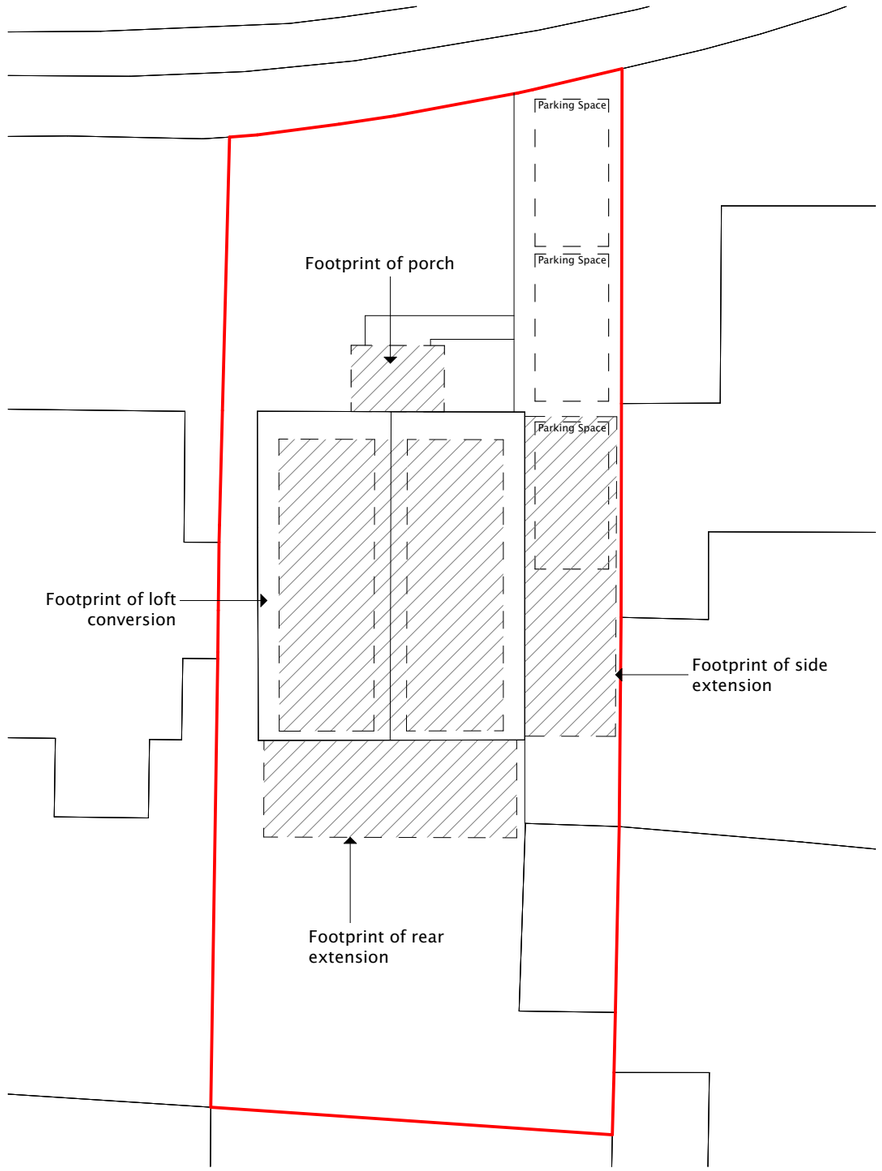

Block Plan
1:200

SCALE 1:200
@A3
0 4 8 12m

Design information is work in progress and subject to detail development & Client approval. Accommodation schedules and figures provided are subject to amendments following coordinated input by others in the design team. Dimensions must be checked on site with any discrepancies reported to the Architect for confirmation prior to any construction. Costings should not be finalised until approval /confirmation by relevant authorities and Client. Any topographical / Ordnance Survey information visible has prepared by a third party, no responsibility will be accepted for accuracy or completeness of the survey.

Rev	Date	Description
B	26.05.22	Revised to suit planning comments

CLIENT
P Groves
PROJECT
5 MAGNOLIA WAY, WATERLOOVILLE
TITLE
Location and Block Plans

DRAWN BY
RW
DATE
30.03.22
SCALE @A3
1:1250, 1:200

jlrw ARCHITECTURE
jlrw.co.uk

PLANNING

PROJECT 22011 DRAWING 100 REVISION B

(c) JLRW Architecture 2022