



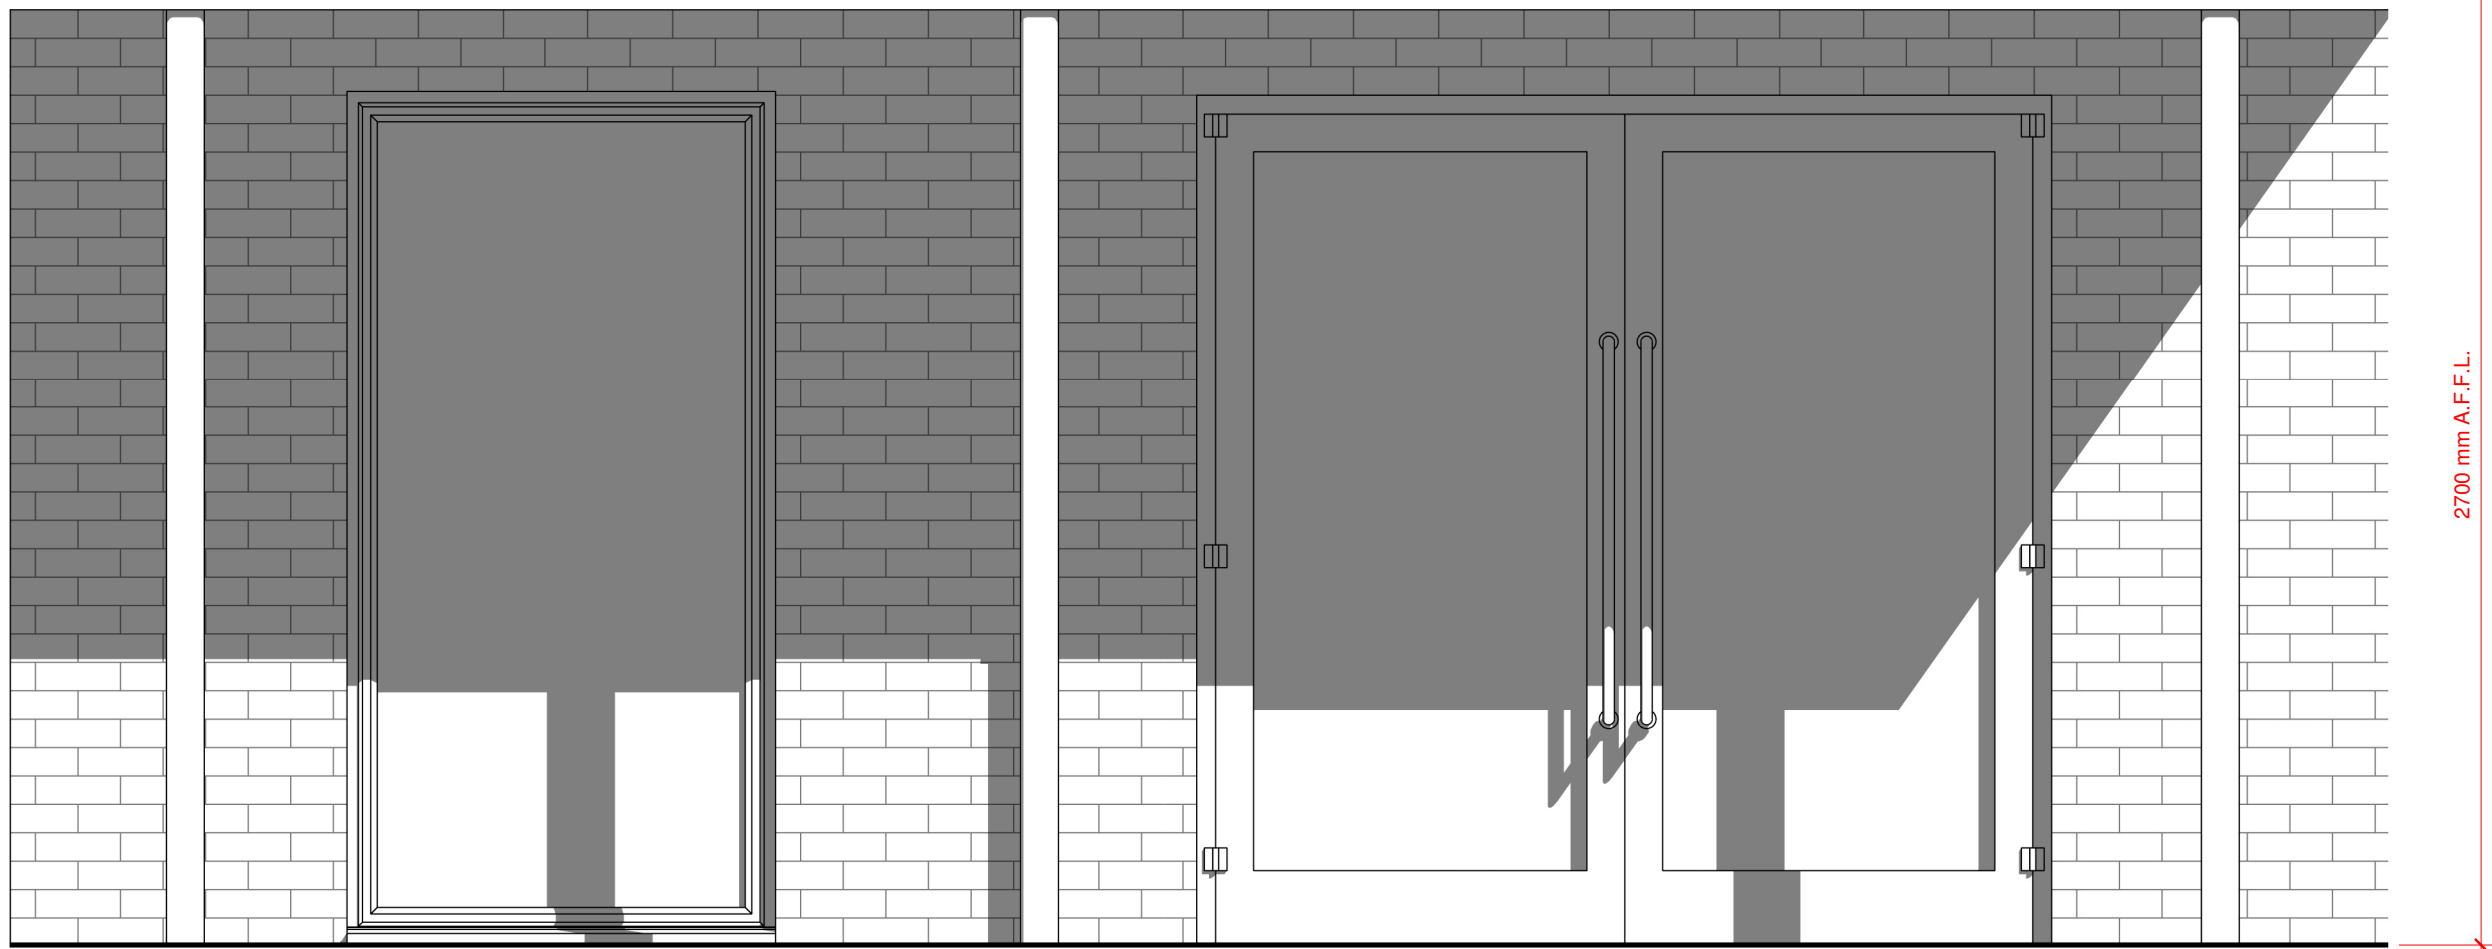

Signage - Details
1 : 20

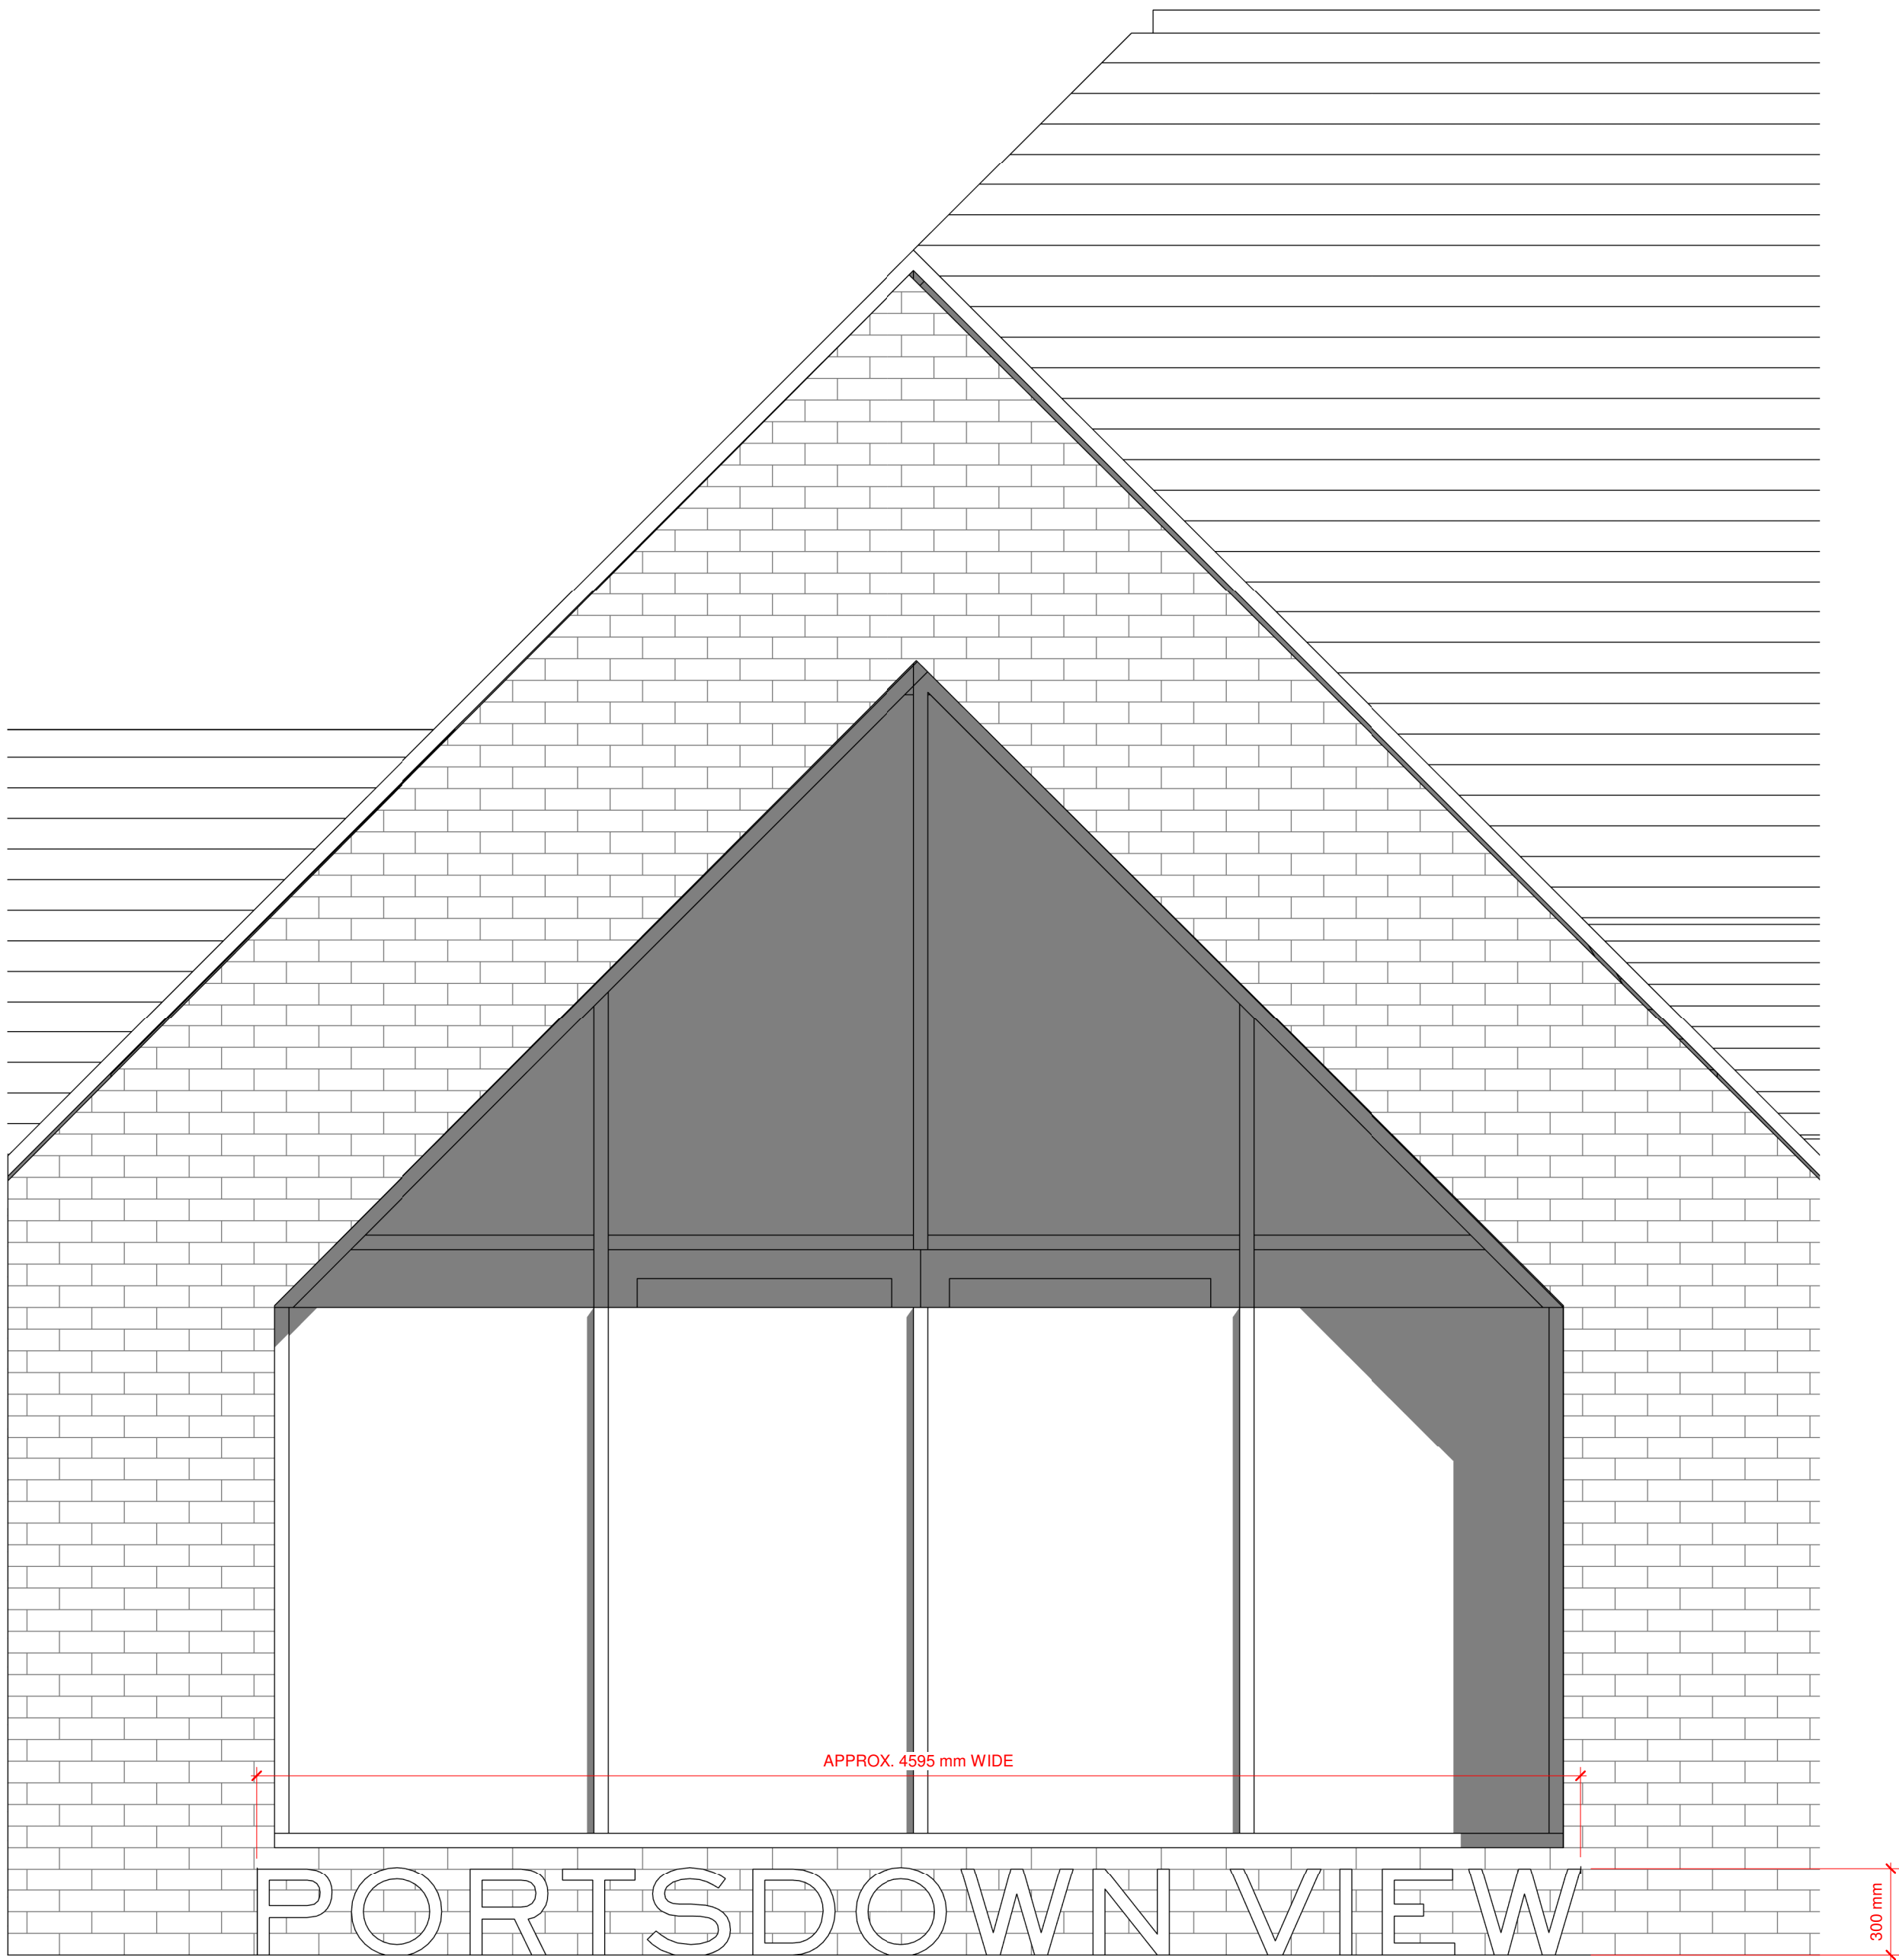

Signage - Elevation
1 : 50



Signage - 3D View

Notes:
This drawing is to be read in conjunction with all other relevant architectural drawings.
Drawing not to be scaled, use figured dimensions only. All dimensions to be checked on site by the contractor prior to the commencement of any work or specialist production drawing. Any discrepancies to be notified to Hay Associates and further instructions obtained before work is commenced.
Copyright © Hay Associates Limited

NOTE:
1. SEE DRAWING H213/SIGN-1 FOR LOCATION ON SITE.

SIGN DETAILS:
1. 13 no. FREE-STANDING INDIVIDUAL ILLUMINATED LETTERING TO READ "PORTSDOWN VIEW".
2. BASE OF LETTERS FIXED TO TOPSIDE OF EXTERNAL ENTRANCE CANOPY. STYLE AND FIXING DETAILS T.B.C.
3. BASE OF SIGNAGE TO BE VISIBLE FROM GROUND LEVEL.
4. SIGN TO BE ILLUMINATED WITH INTERNAL LEDS - ILLUMINANCE LEVEL UP TO 600cd/m2 FOR THE 1.38m² AREA (4.595m W x 0.3m H).
5. STAINLESS STEEL FINISH. FINISH TO ALLOW FOR WEATHERING AND PREVENT TARNISHING.
6. FONT: A.T. SACKERS GOTHIC HEAVY

B	Illuminance level reduced to 600cd/m2	31.10.2022
A	Planning Issue	29.07.2022
Rev.	Note:	Date:
		
Hay Associates Limited 4100 Park Approach Thorpe Park Leeds LS15 8GB		
0113 880 5500 info@thehayassociates.co.uk www.thehayassociates.co.uk		
Client		Bedhampton Care Home Limited
Project		Portsmouth View Care Home, Bedhampton
Title		Proposed Signage Details
Scale @ A1	As indicated	Date July 2022
Drawn by	LH	Checked by MH
Project No.	H213	Drawing No. SIGN-2
Revision	B	Status PLANNING