



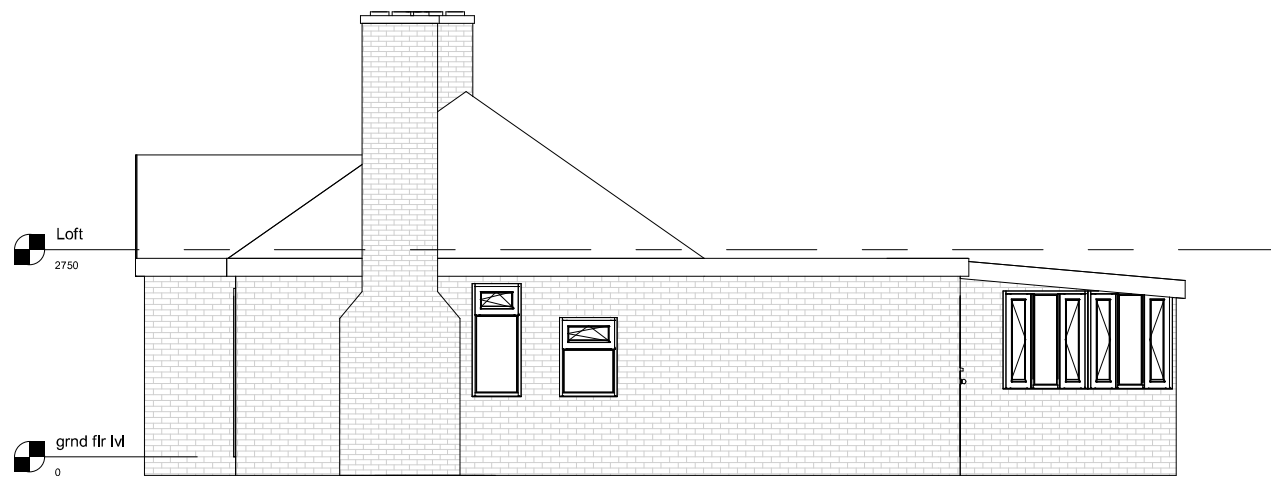


Existing Elevation-Right side



Proposed Elevation-Right side

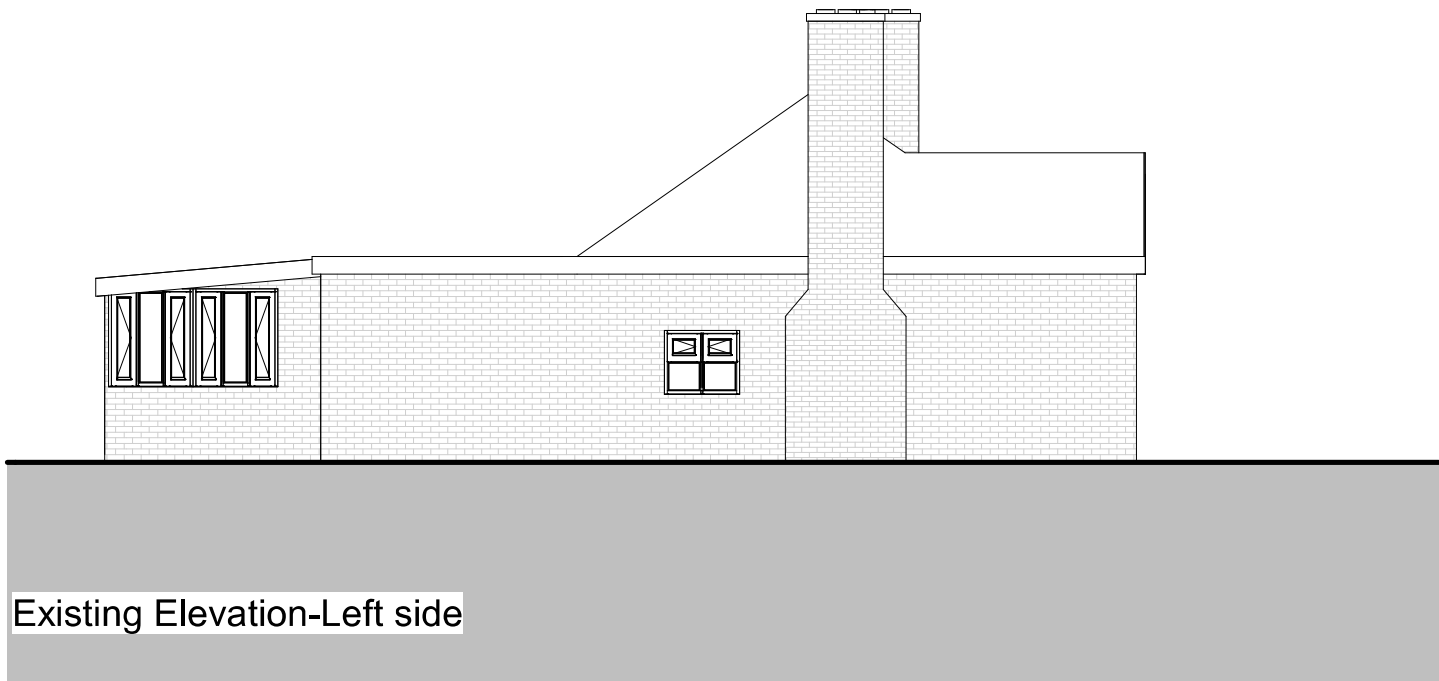

Existing Elevation-Left side

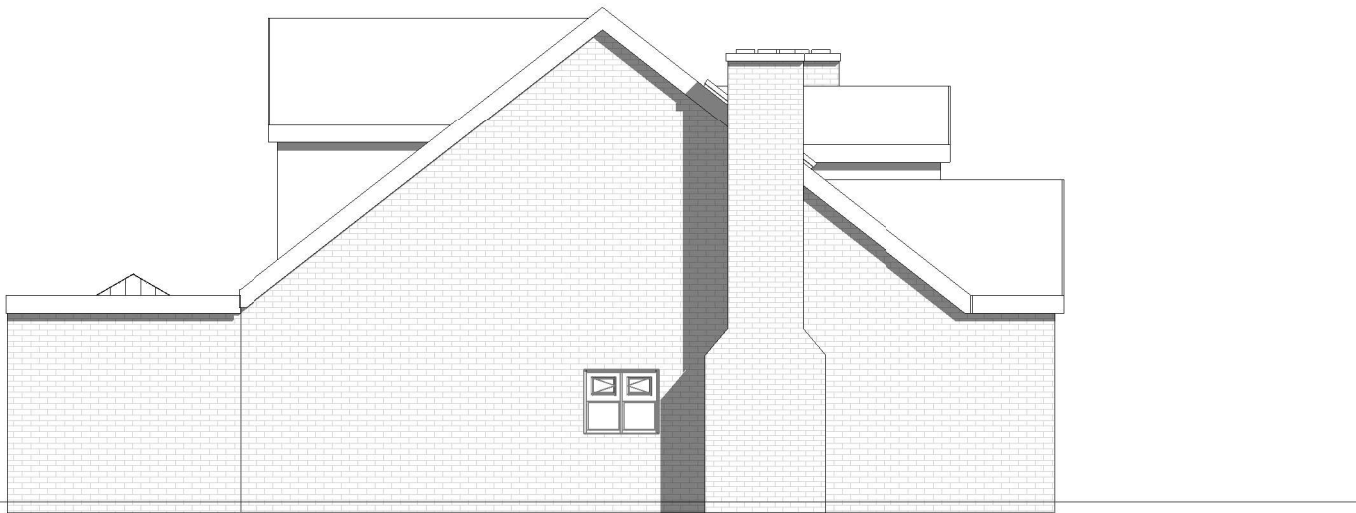

Proposed Elevation-Left side

1:500		50
1:200		20
1:100		10
1:50		5

pd

parkers
executive
design

All measurement to be checked on site prior to any commenment
(C) Copyright of Parkers Design (Southern) Limited. Any reproduction of these drawings will require written authority from the copyright owner.

Parkers Design Limited - The Studio @ 90, PO9 2PR

www.pexd.co.uk - info@pexd.co.uk - 07776 008822

PROJECT
87 Stakes Road PO7 5NR

SHEET
Elevations-Right/Left side

CLIENT			
Afshar			
Date	Issue Date	Scale (@ A3)	1 : 100
Drawn by	SW	DRAWING NUMBER P 3	REV
Checked by	SR		