




1
-

EHE-West Elevation (3)
1:50



3
-

Elevation (3)
1:50

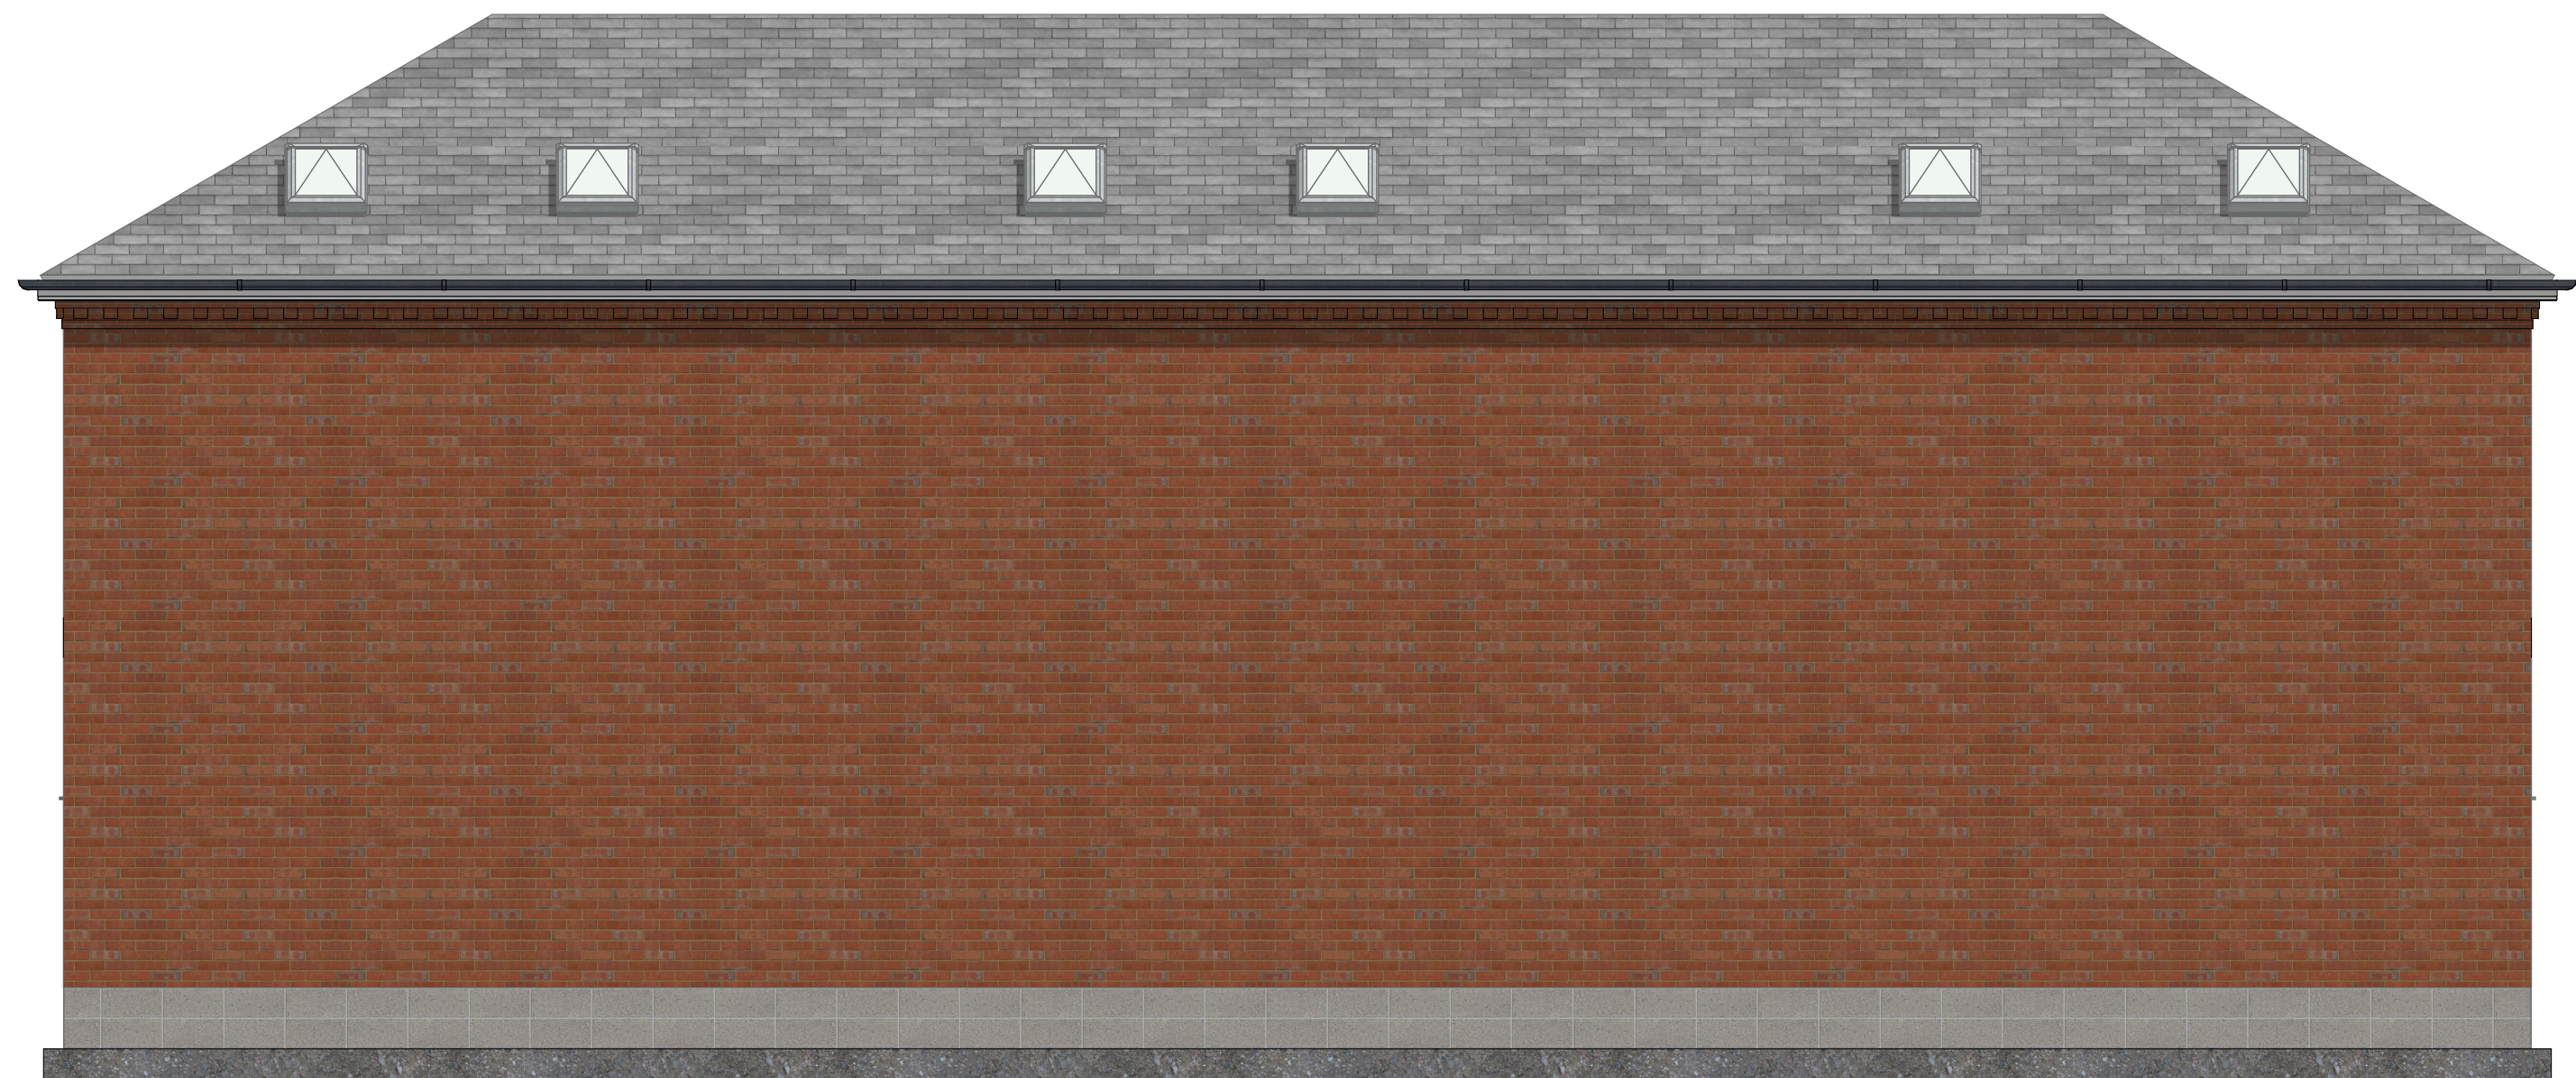

2
-

EHE-East Elevation (1)
1:50



4
-

Elevation (1)
1:50