



AS EXISTING

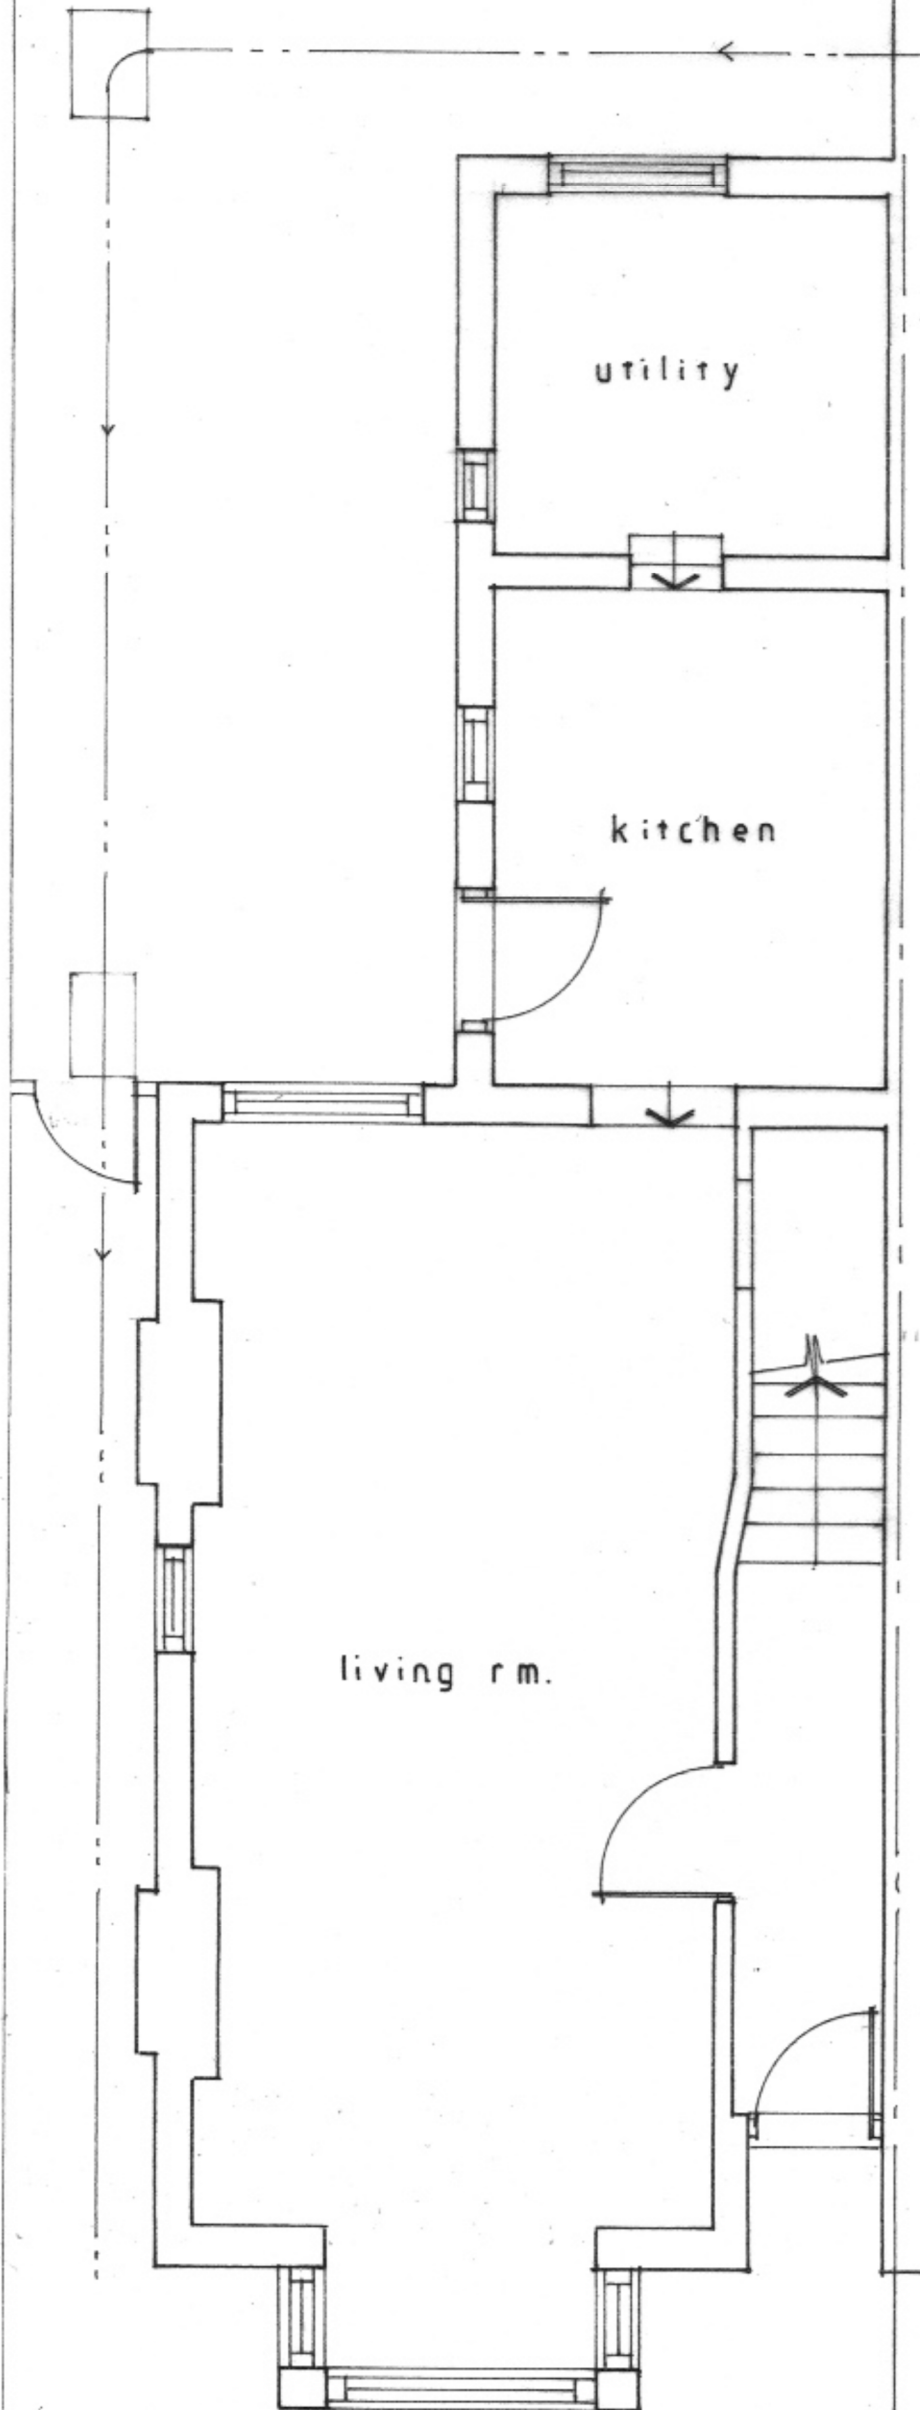

GROUND FLOOR

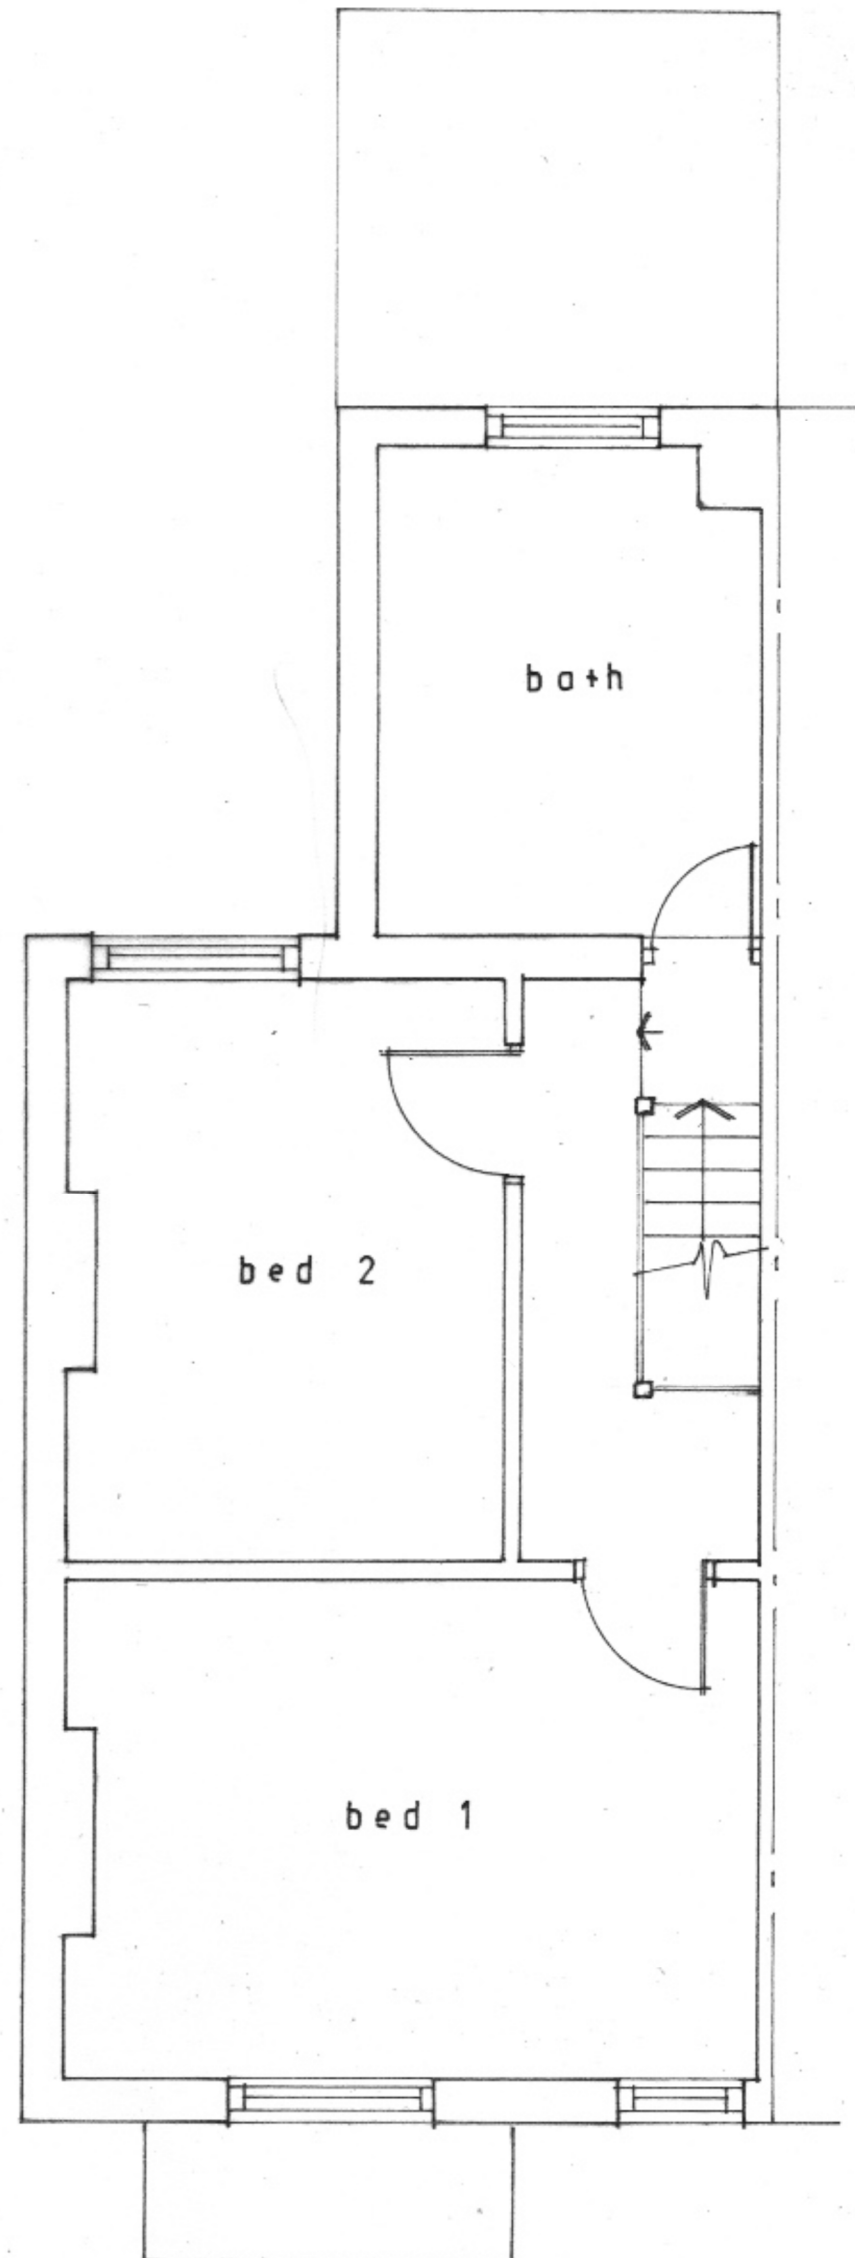

FIRST FLOOR

1 : 50

