




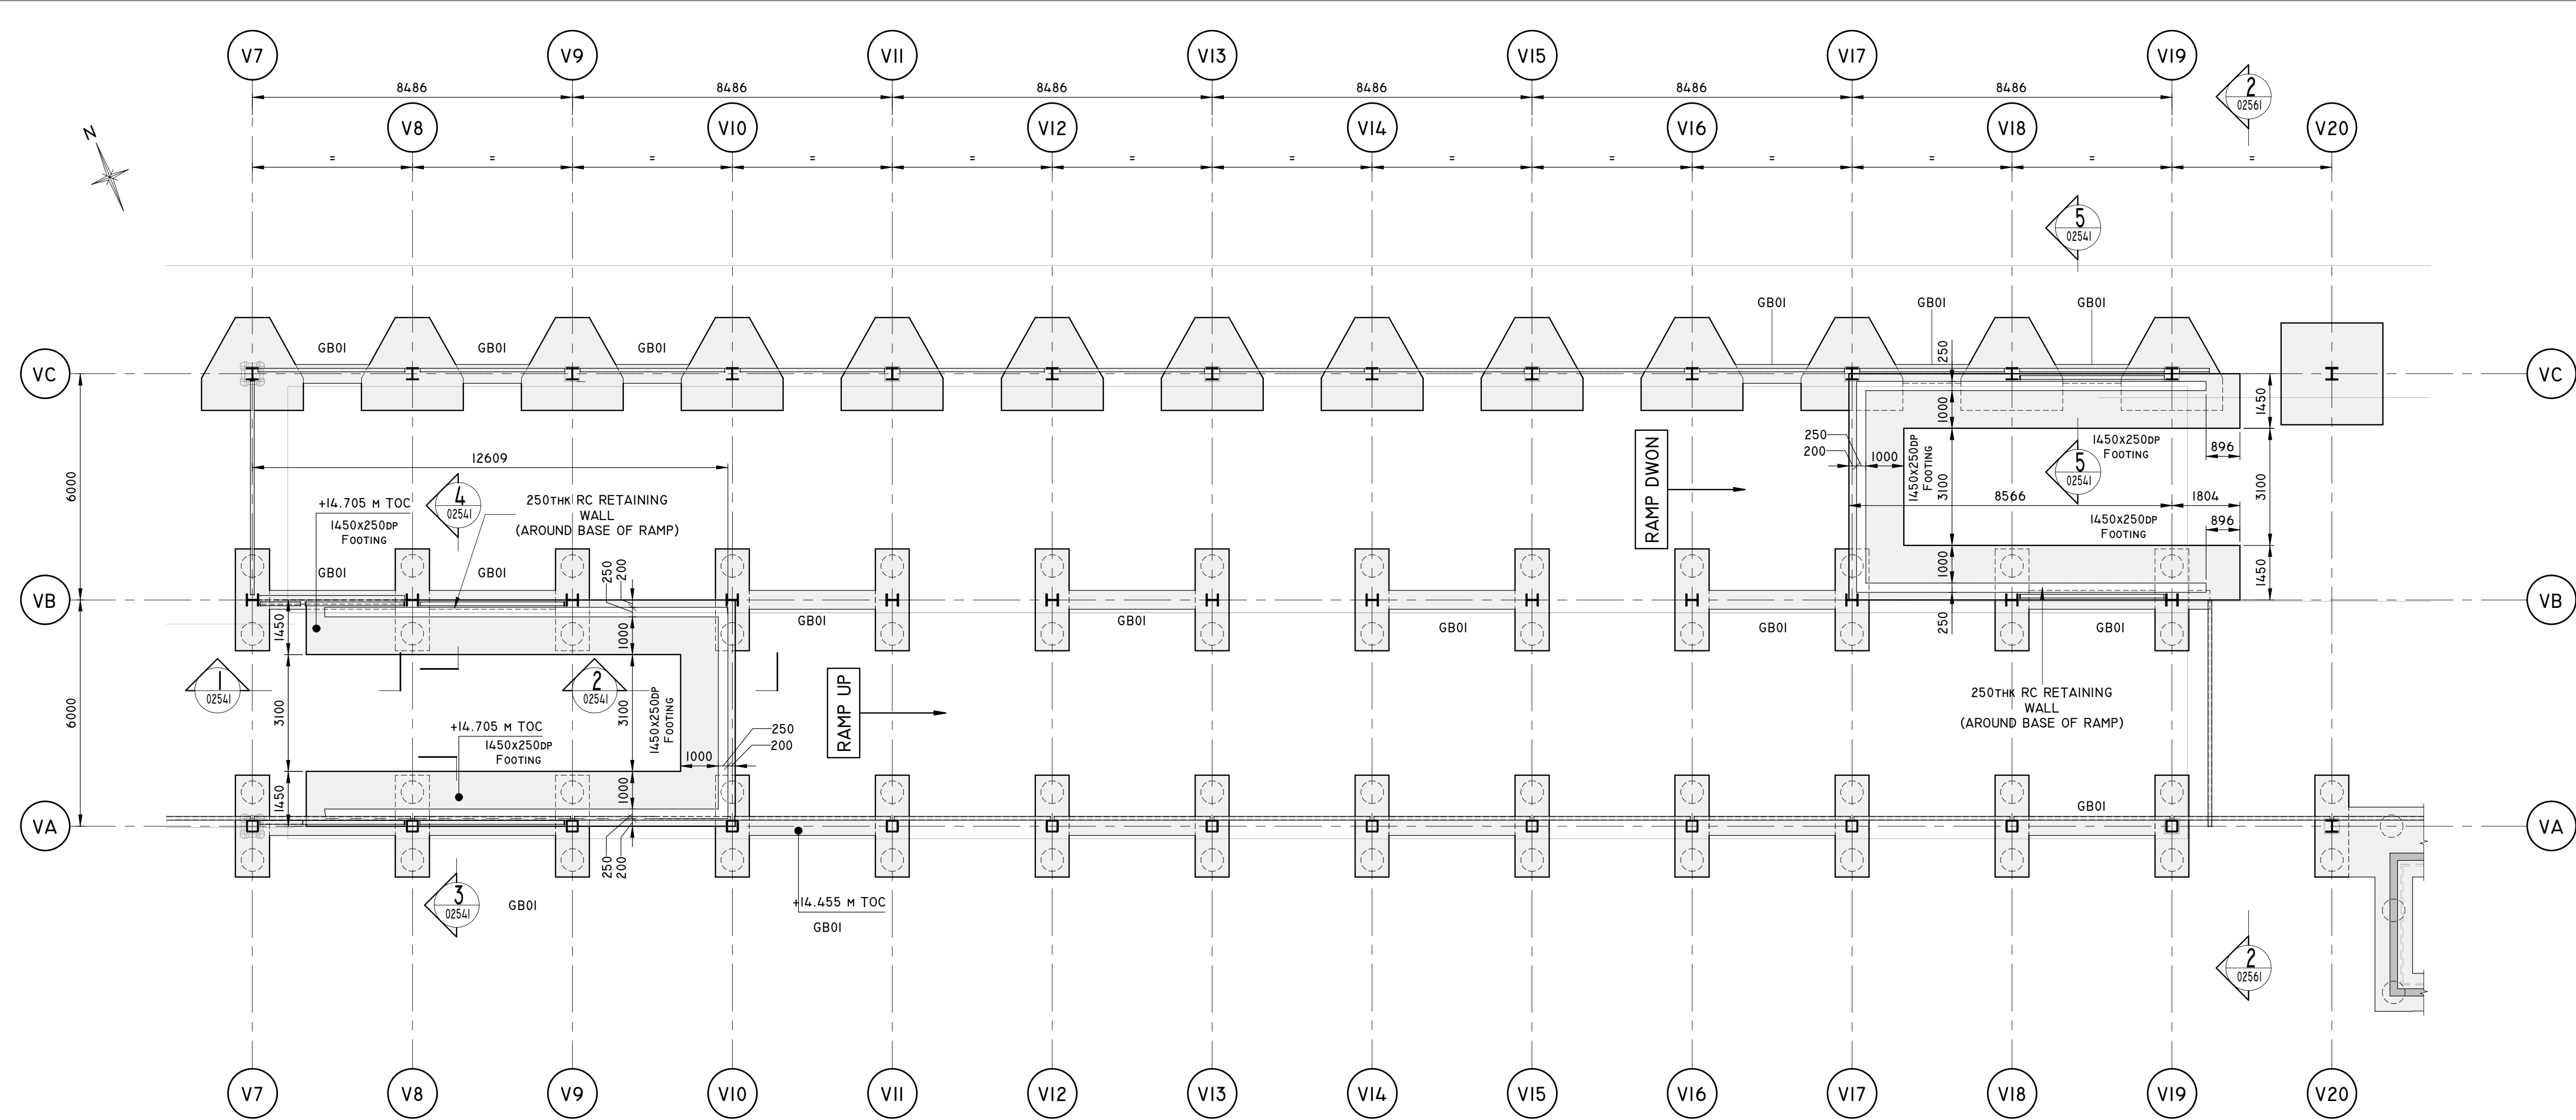


RAMP FOUNDATION LAYOUT
1 : 100

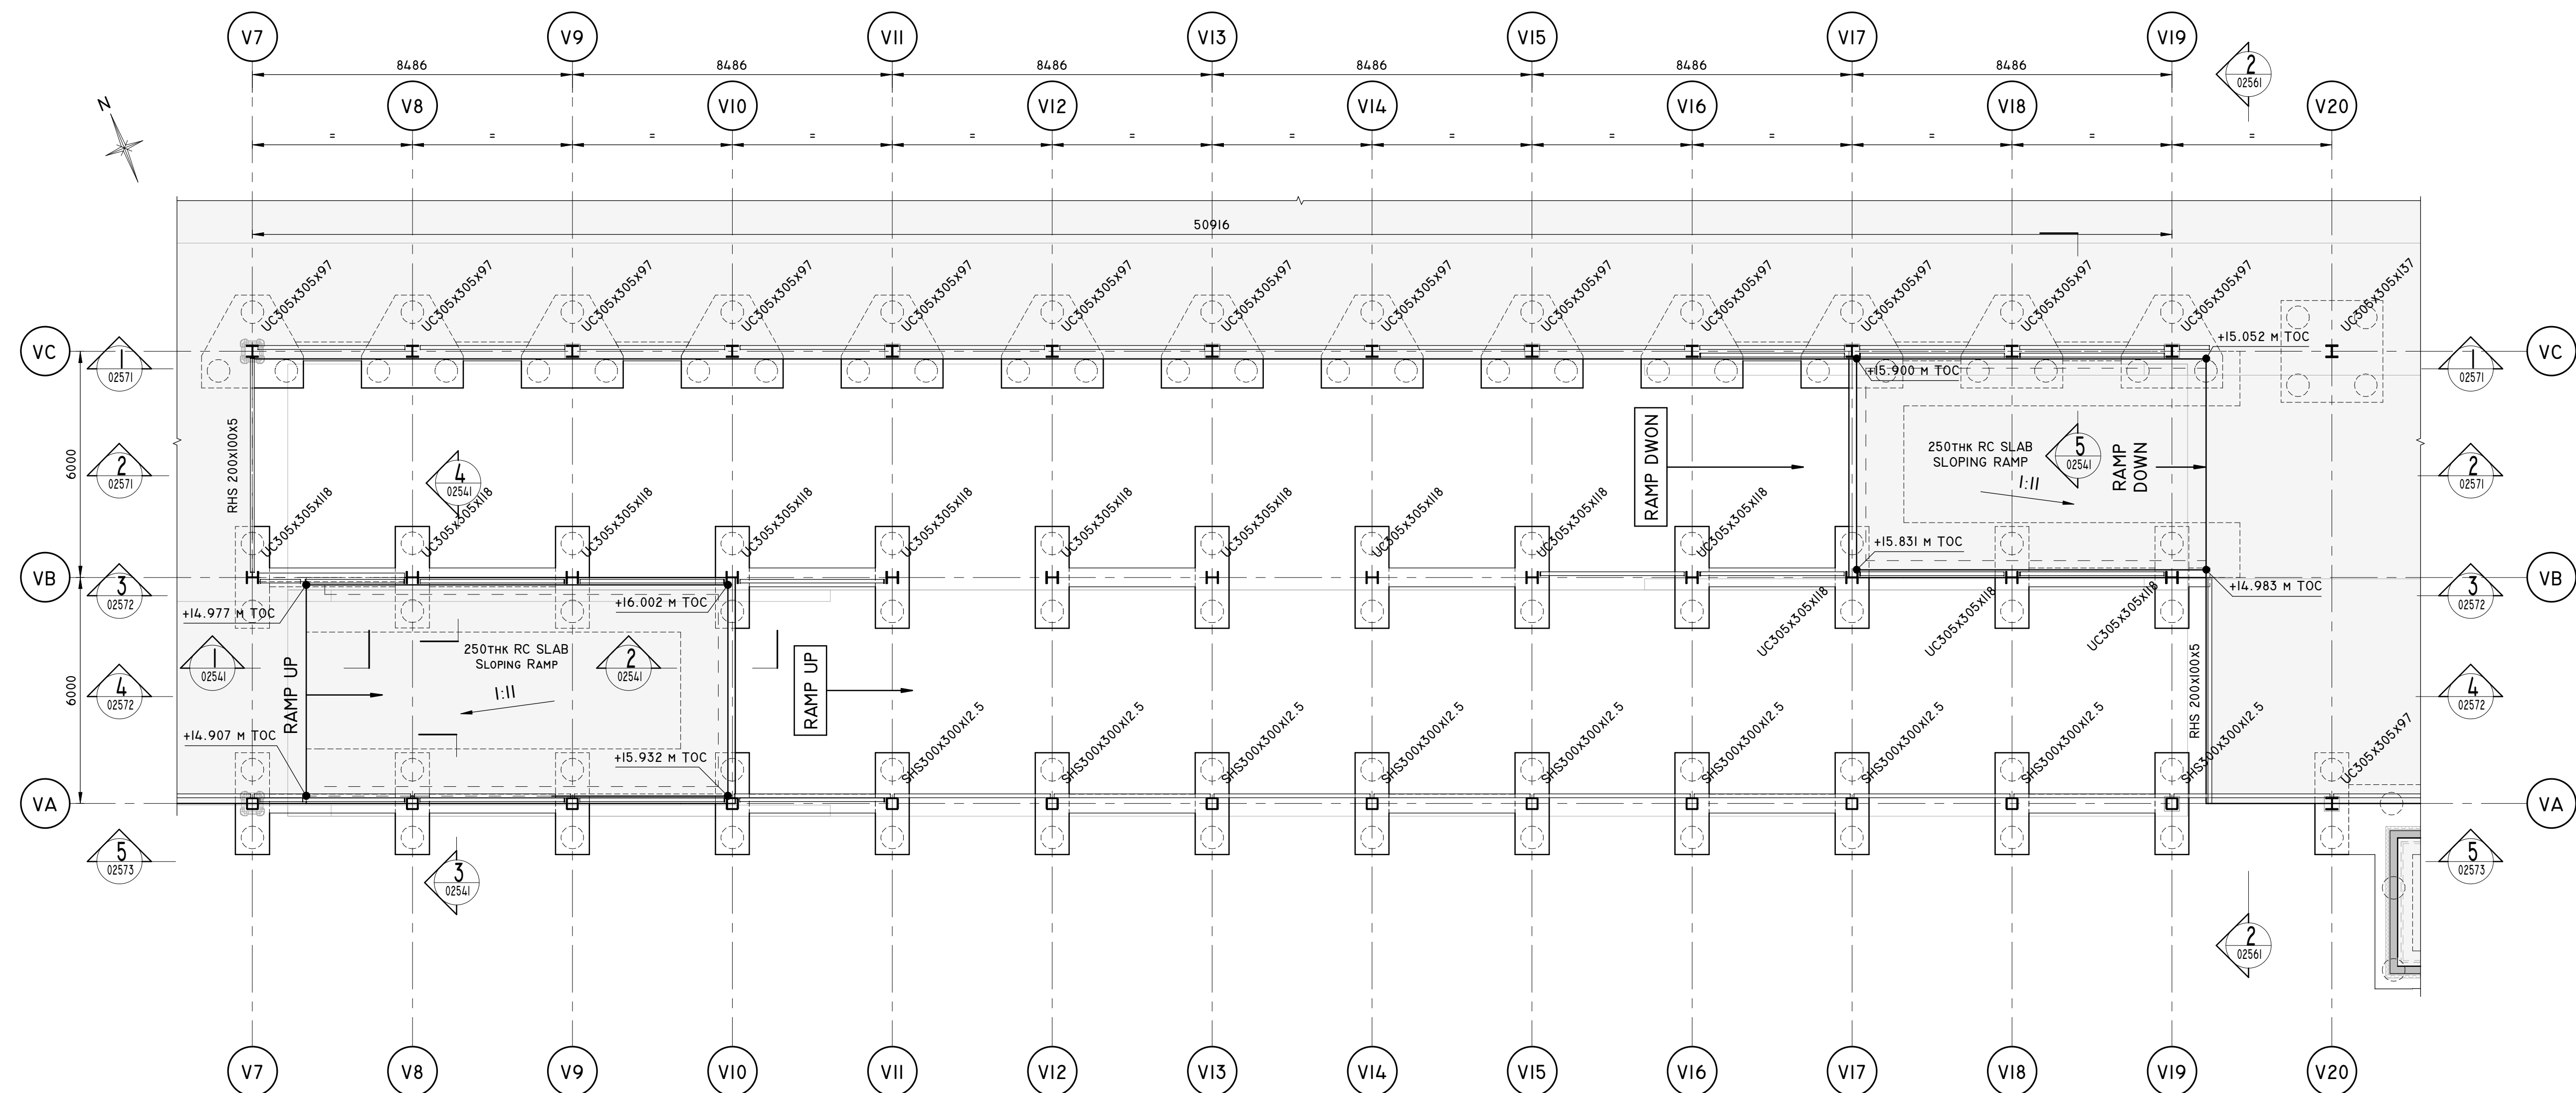


RAMP RETAINING WALLS GROUND
PLAN
SCALE: 1 : 100

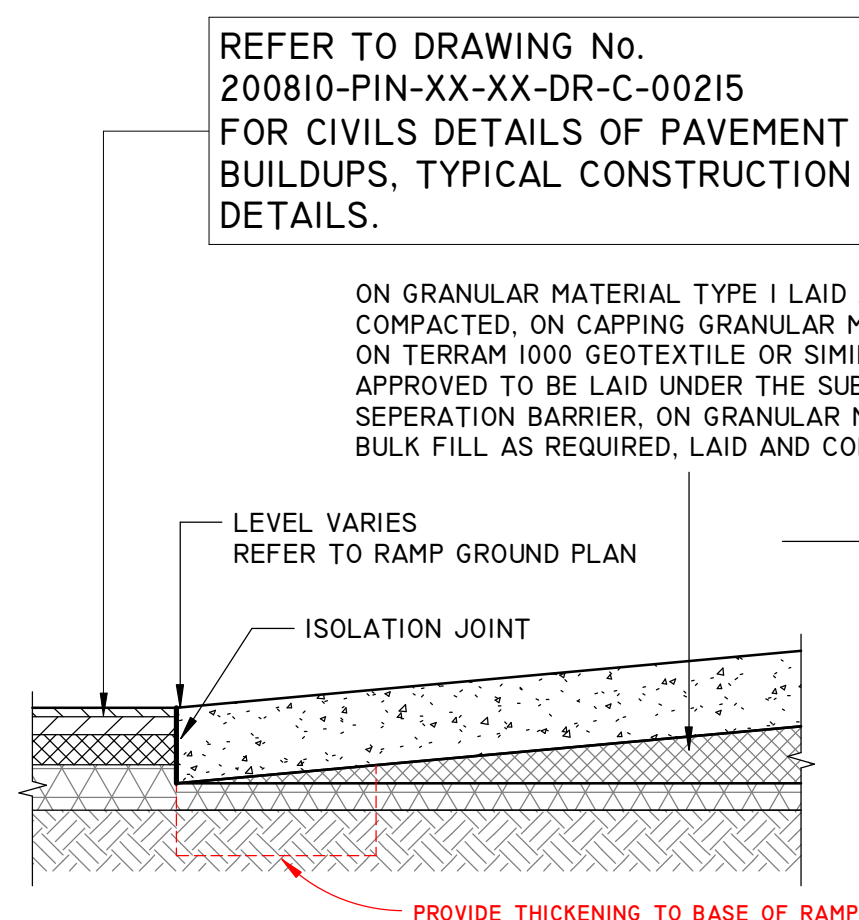


SECTION I-I
SCALE: 1 : 25

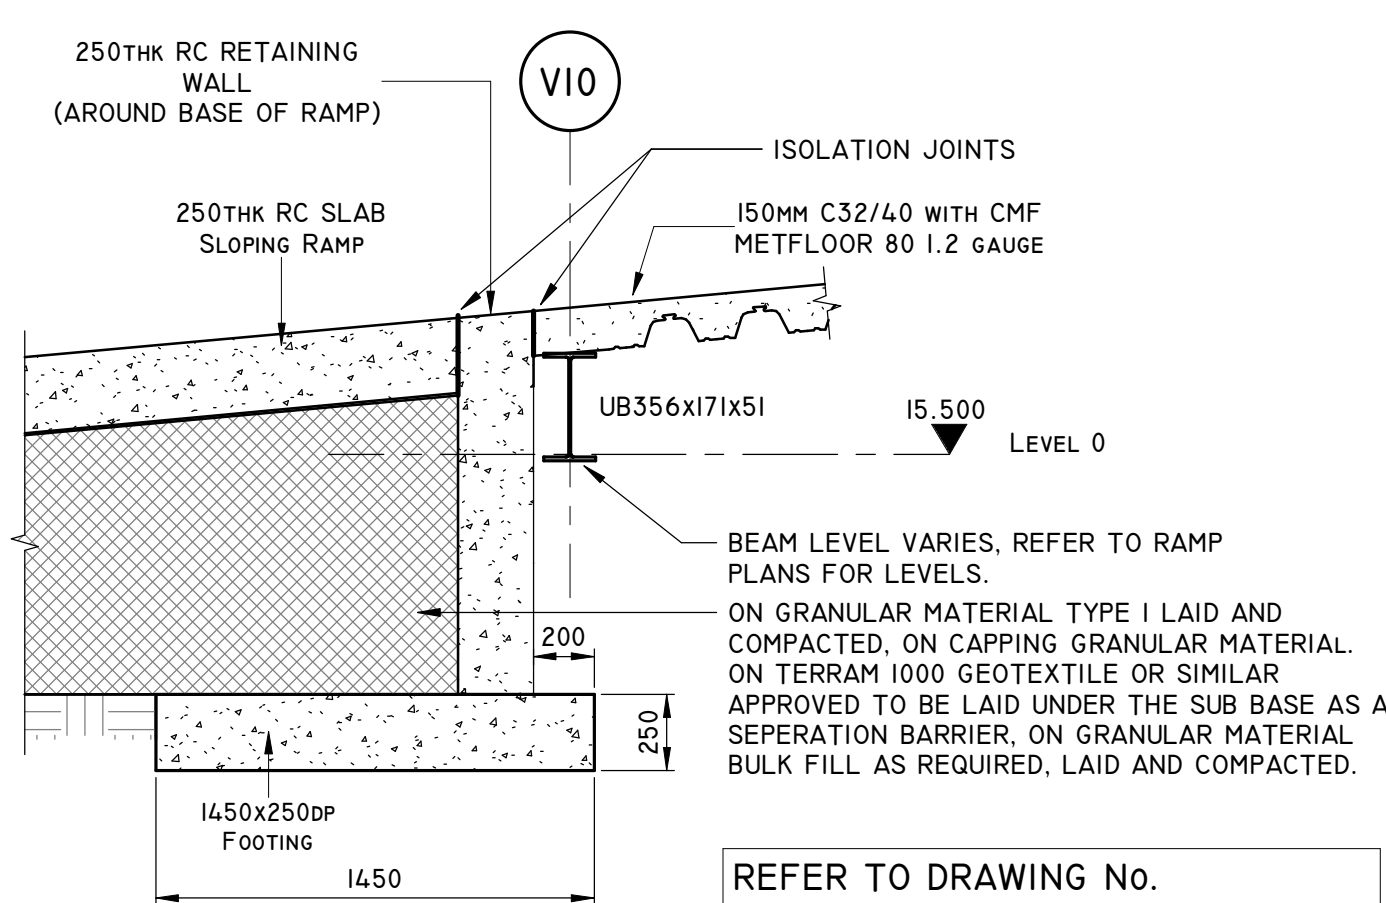


SECTION 2-2
SCALE: 1 : 25

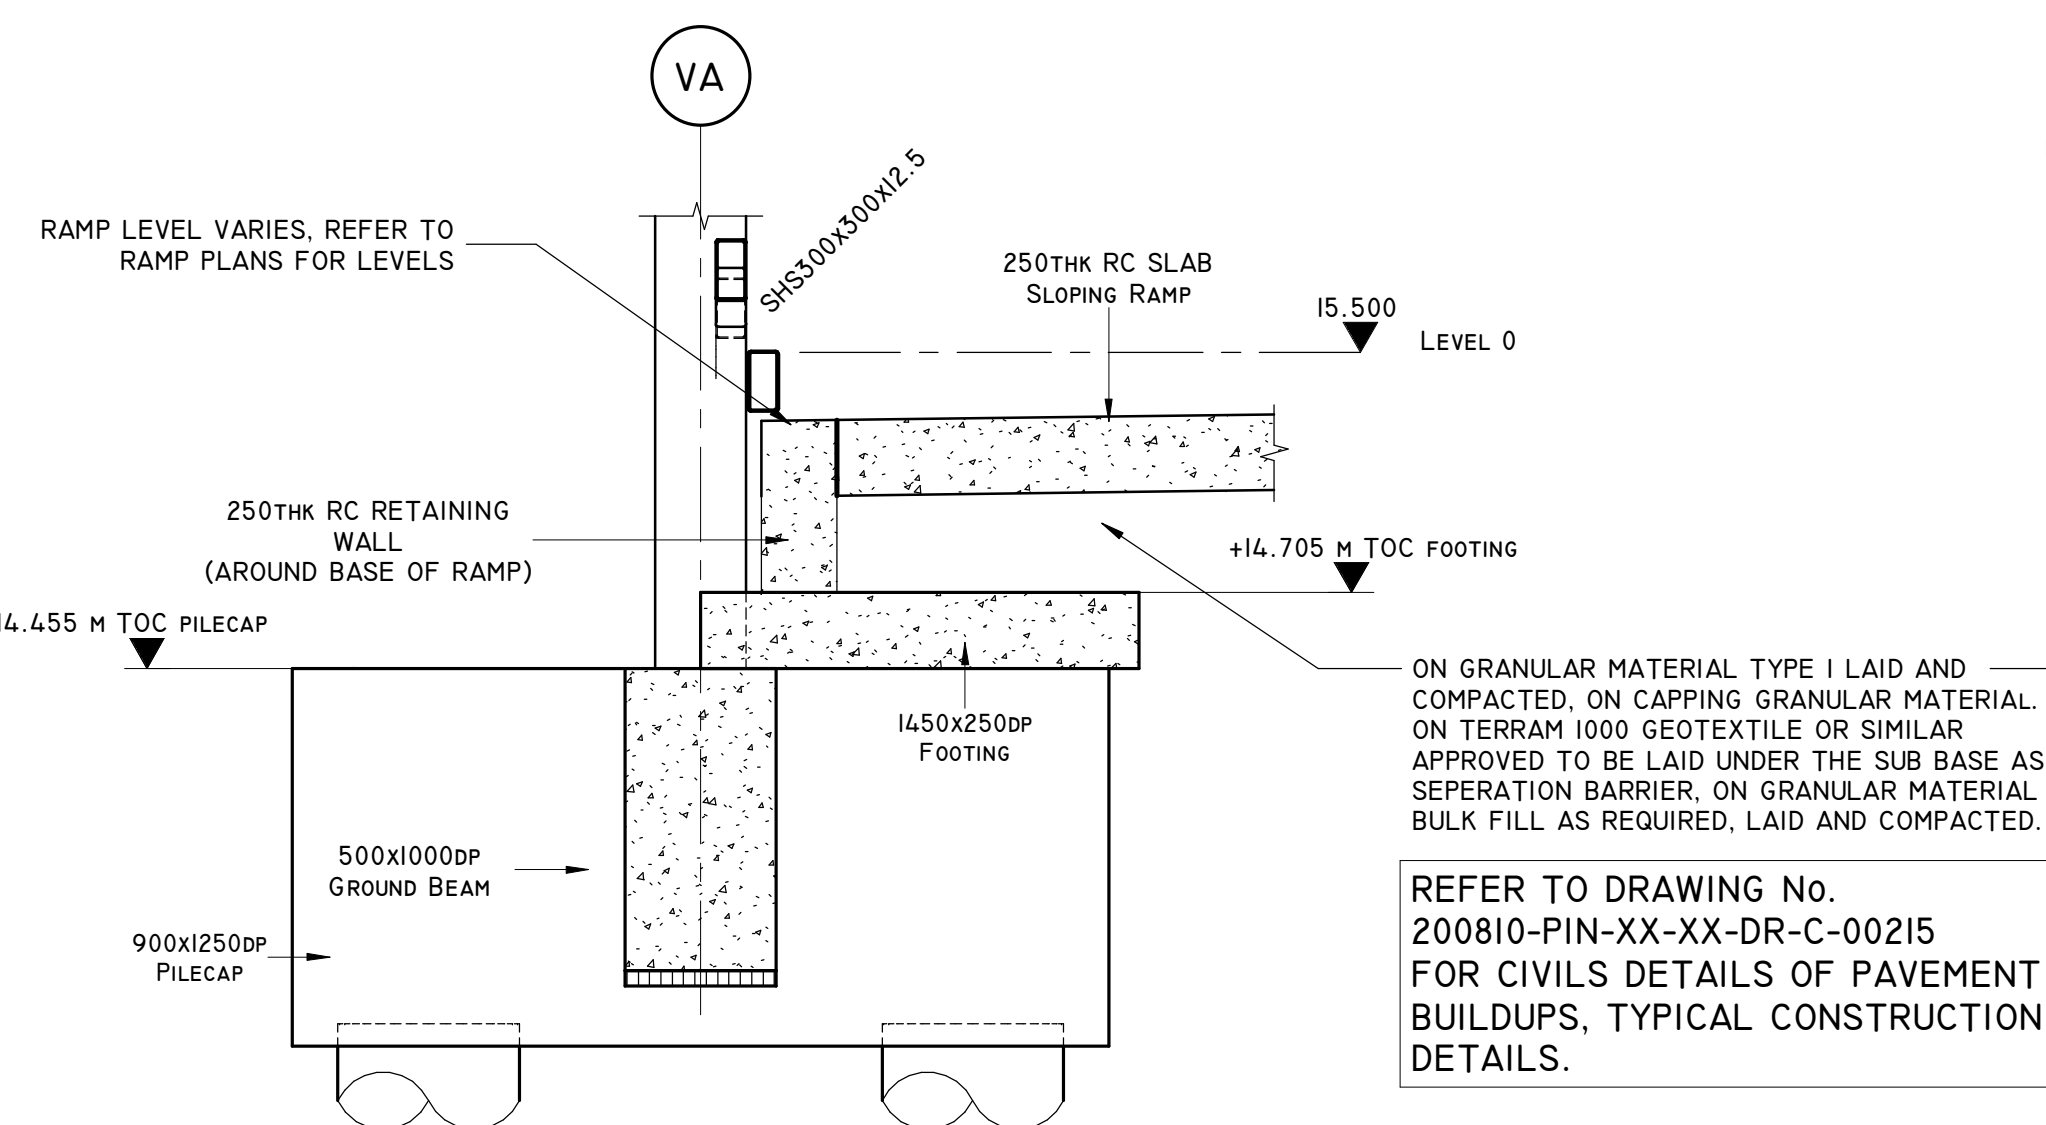


SECTION 3-3
SCALE: 1 : 25

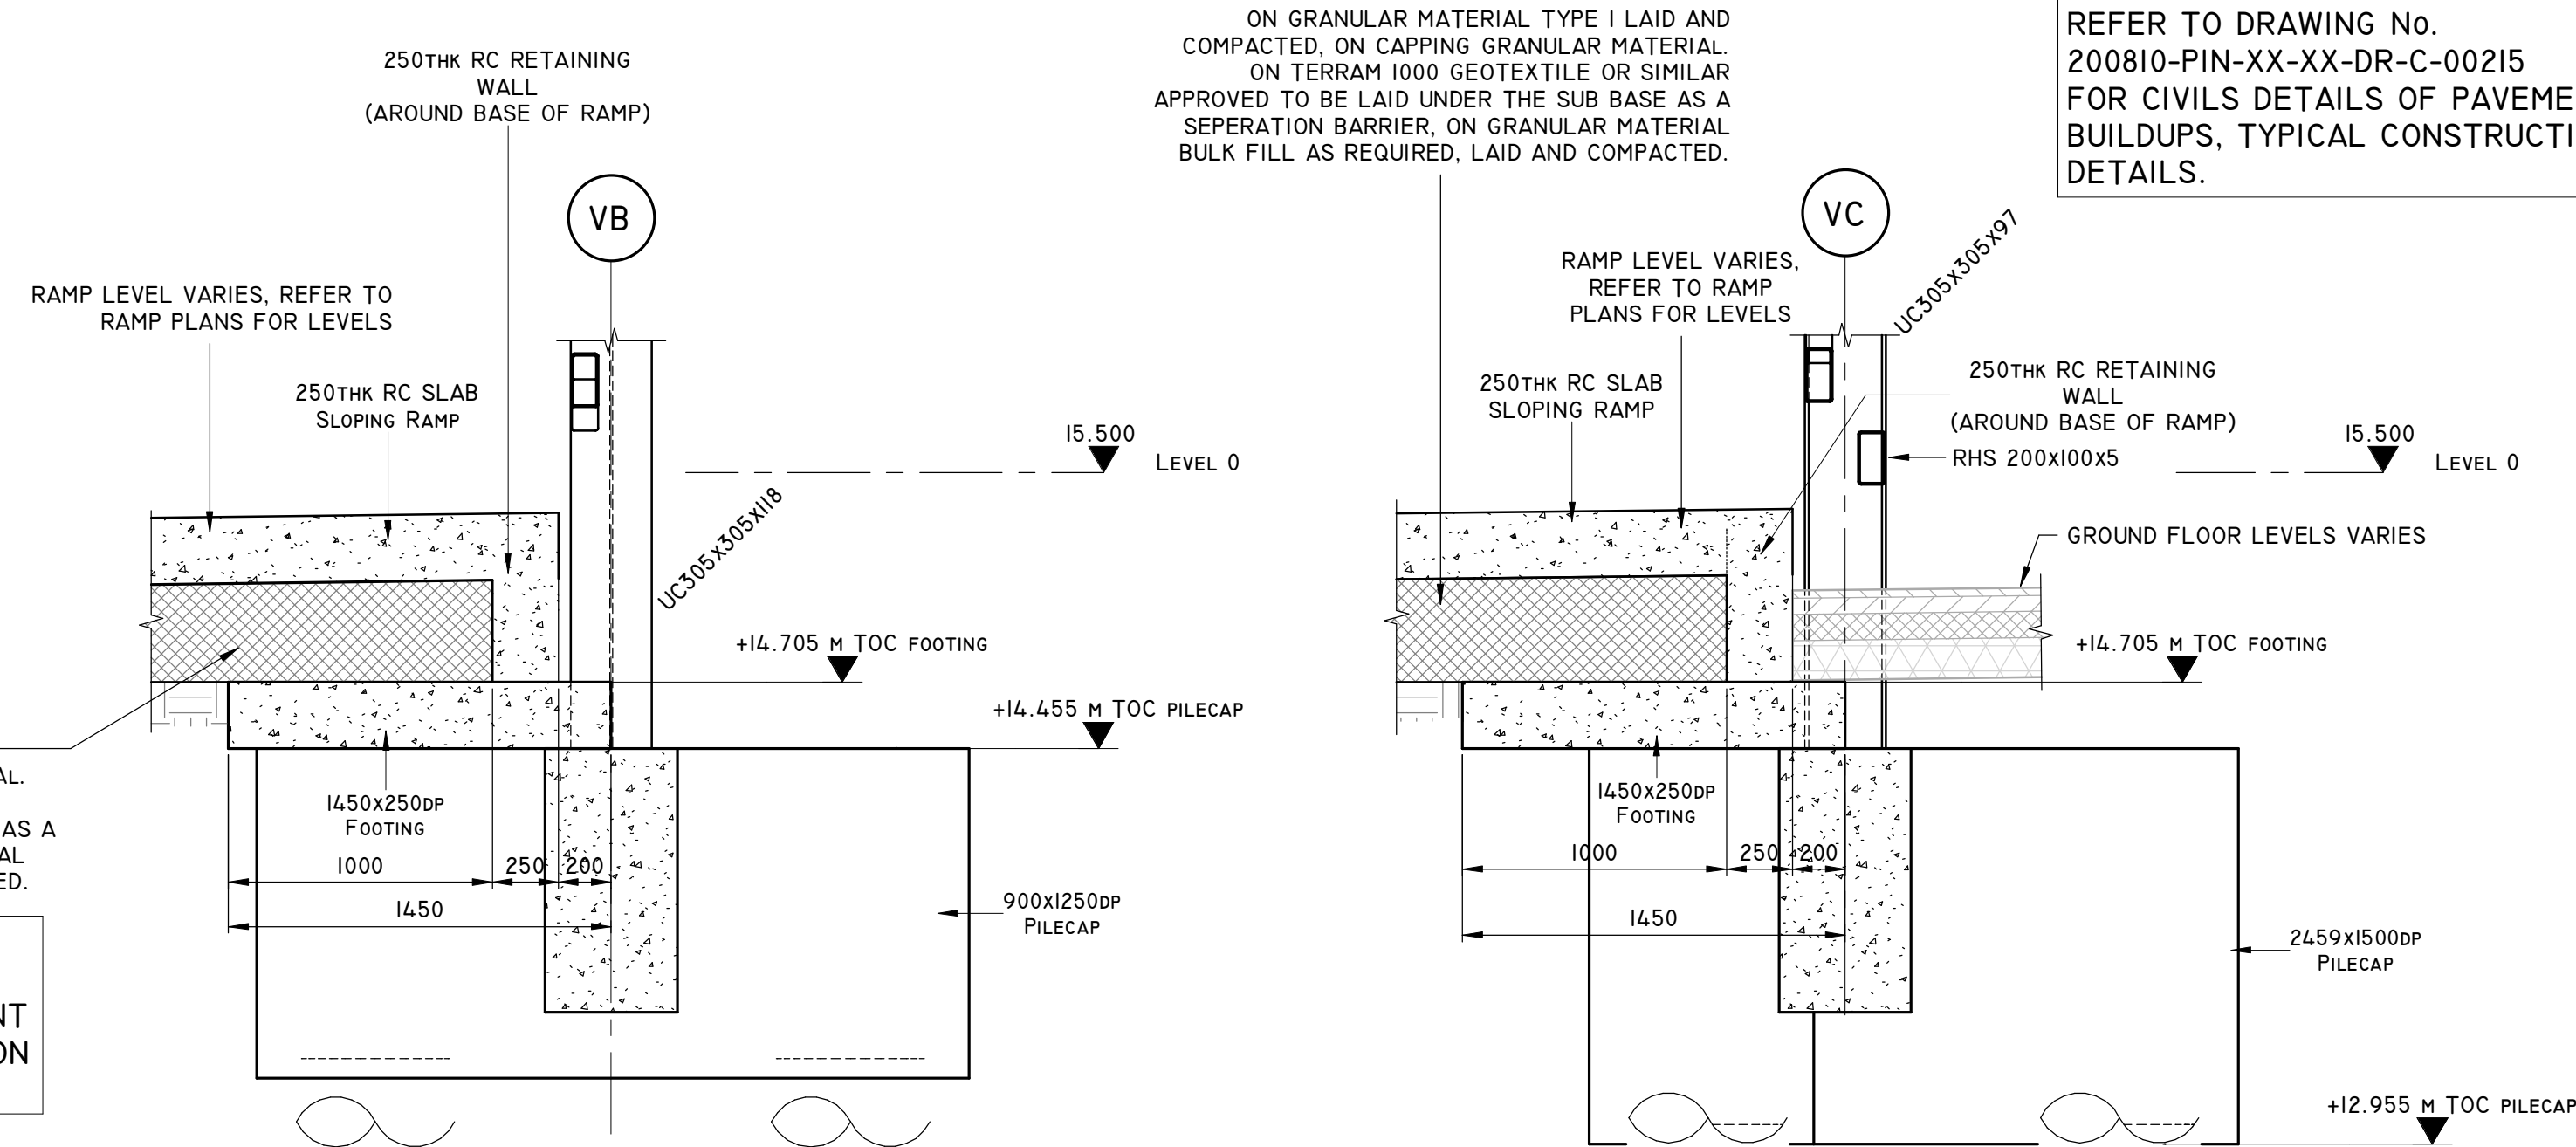


SECTION 4-4
SCALE: 1 : 25

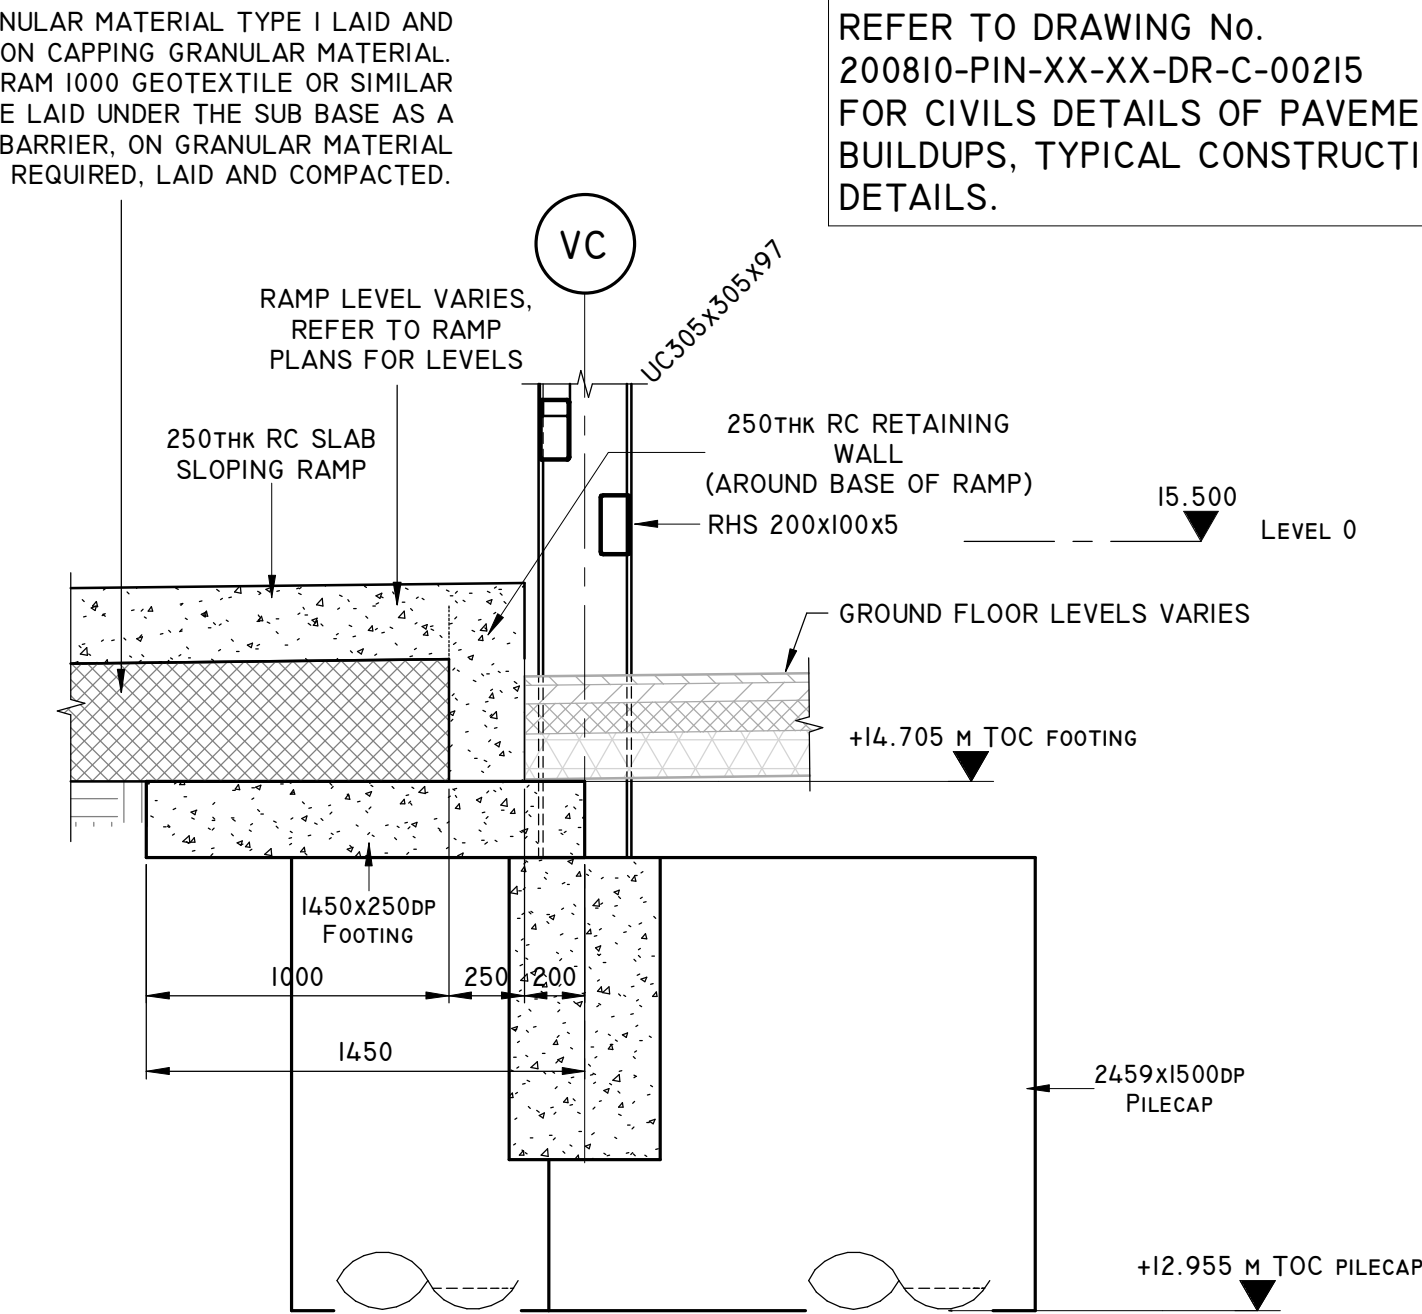


SECTION 5-5
SCALE: 1 : 25

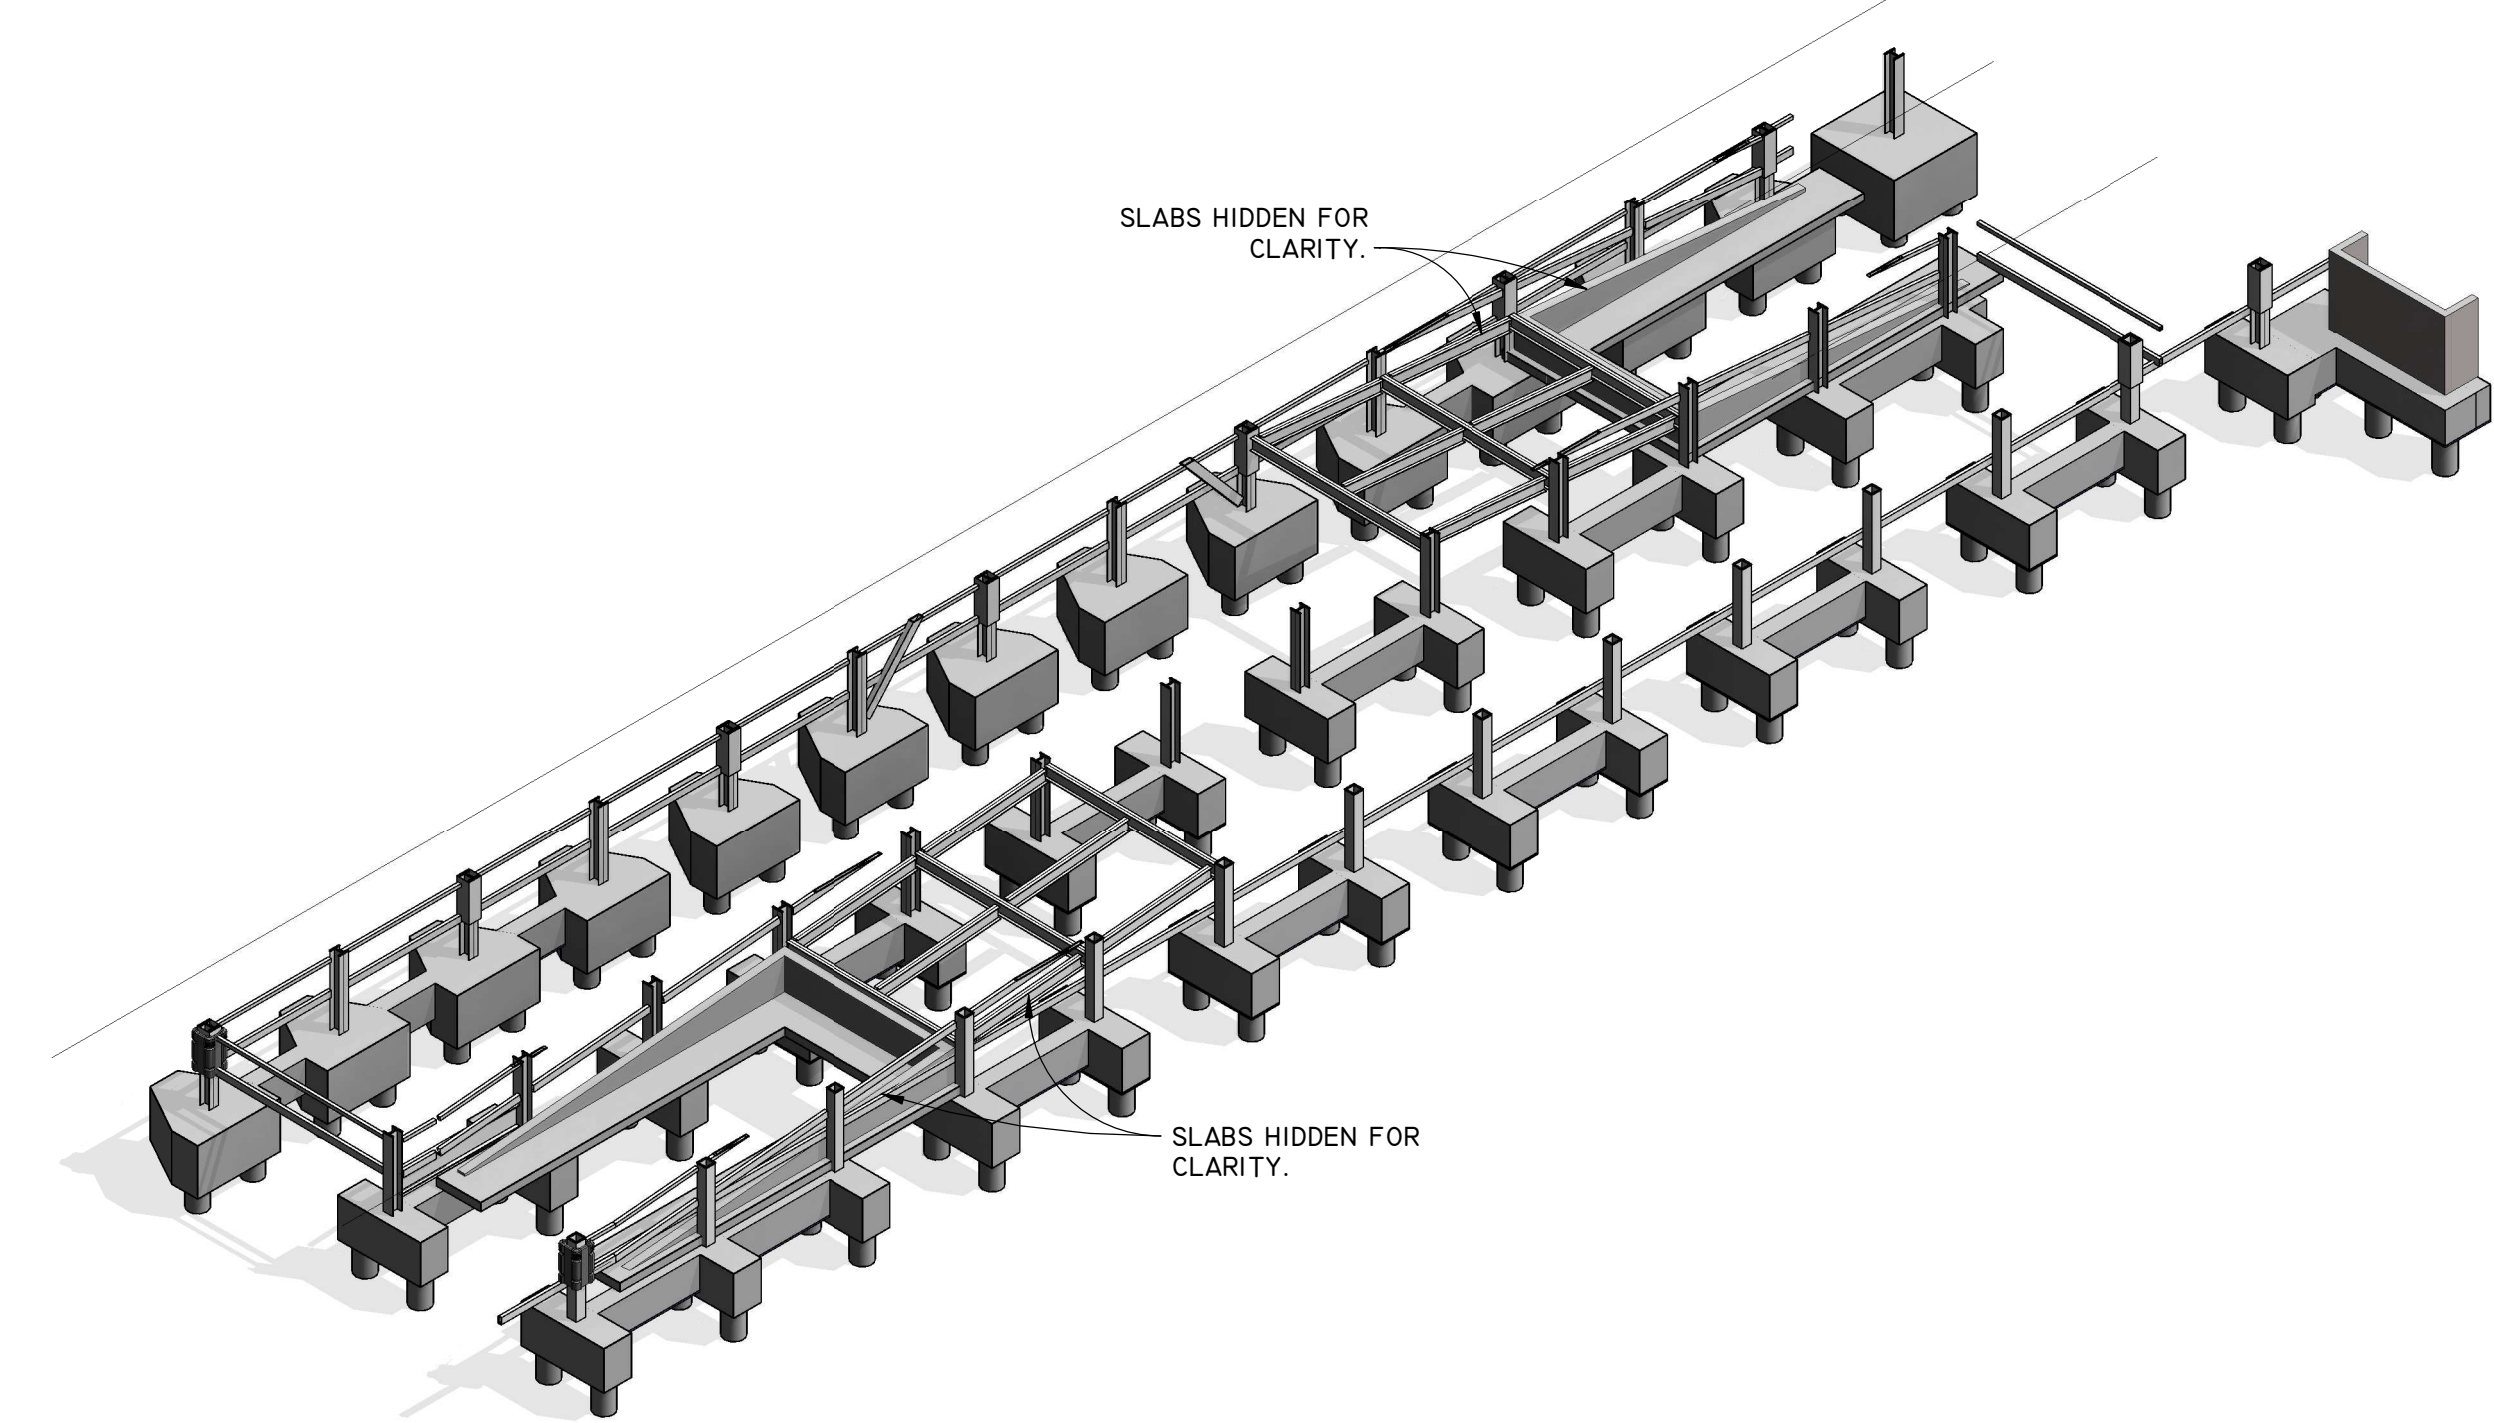


3D VIEW - FOUNDATION LAYOUT

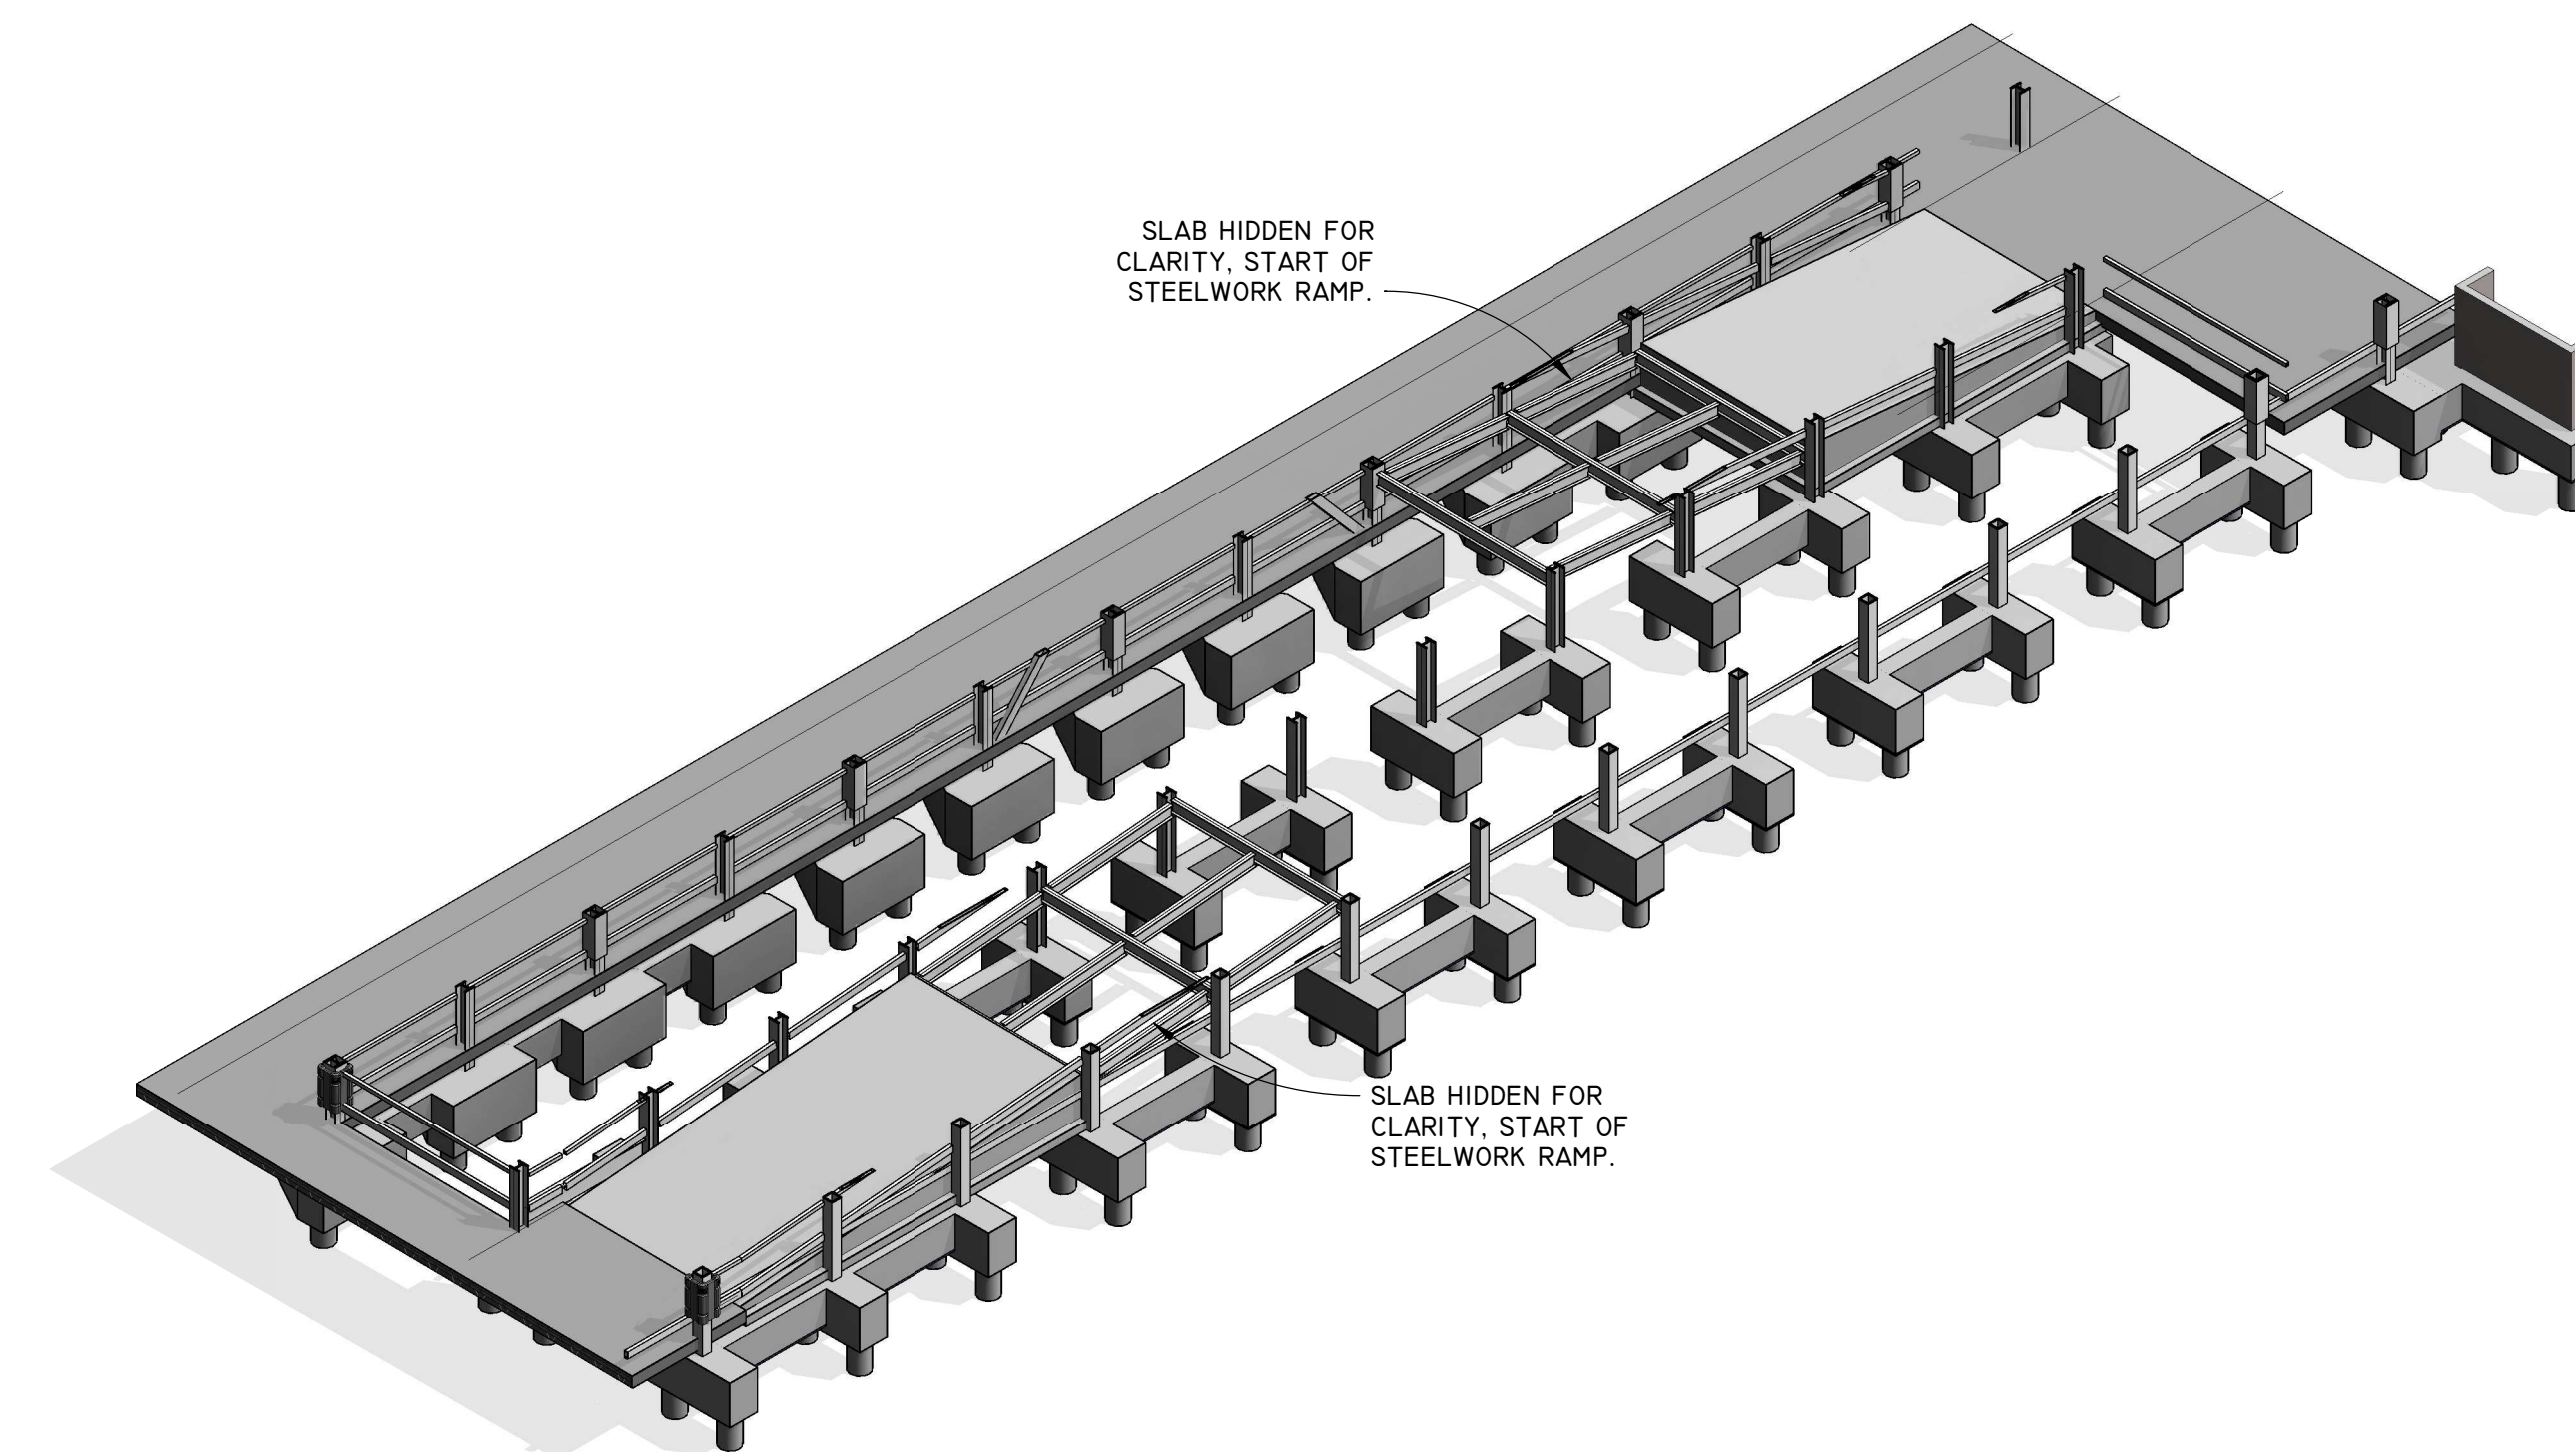

3D VIEW - GROUND FLOOR LAYOUT

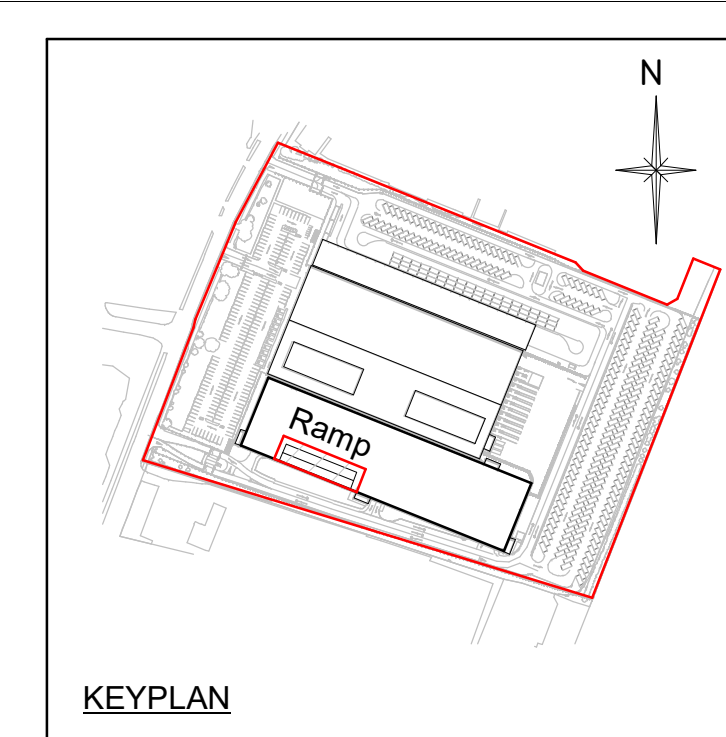

- NOTES
1. THIS DRAWING IS TO BE READ IN CONJUNCTION WITH ALL RELEVANT ARCHITECTS, ENGINEERS, AND SPECIALISTS DRAWINGS AND SPECIFICATIONS.
 2. FOR GENERAL AND SPECIFICATION NOTES REFER TO DRAWING No. 200810-ZZ-ZZ-DR-S-00001
 3. FOR FOUNDATION TYPES AND DETAILS REFER TO DRAWING No. 200810-VP-FN-DR-S-2305
 4. NUMBER OF PILES BASED ON MAXIMUM SAFE WORKING LOAD OF 600kN UNLESS NOTED OTHERWISE.
 5. TENDER DESIGN ASSUMES 600p CFA PILES AS PER SI. PILE DESIGN BY SPECIALIST CONTRACTOR.

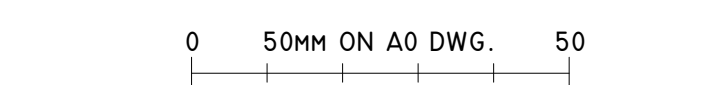

PI	TENDER ISSUE	JWW	ZT	16.07.21
REV	DESCRIPTION	BY	CHK	DATE
CLIENT	HAVANT PROPERTY INVESTMENT LLP			

HAVANT PROPERTY INVESTMENT LLP

PROJECT
HAVANT, NEW LANE

DRAWING TITLE
RAMP FOUNDATIONS AND GROUND PLAN

PINNACLE
CONSULTING ENGINEERS

MERCURY HOUSE ALCHEMY,
BESSEMER ROAD,
WELDON GARDEN CITY,
HERTS.
AL7 1HE
NORWICH | LONDON | DUBLIN | THE HAGUE

TENDER			
SCALE # A0	DATE	DRAWN	CHECK
AS INDICATED	JUL'21	JWW	ZT
DRG NO.	200810-PIN-VP-ZZ-DR-S-0254I	REV.	PI