



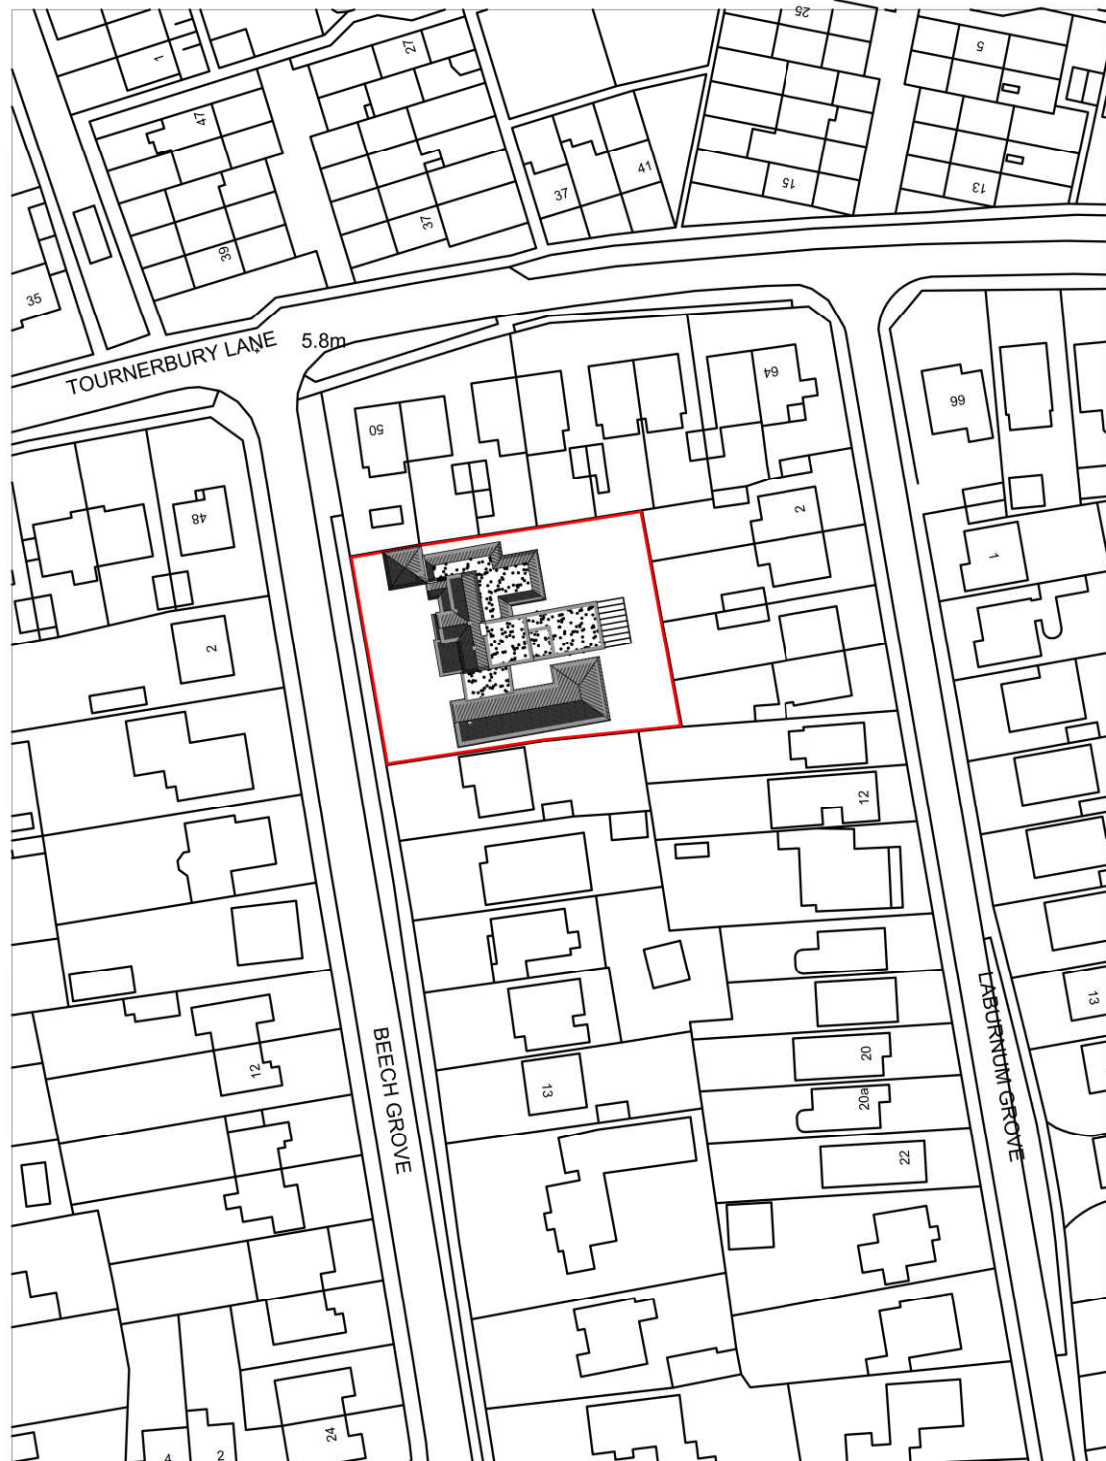

Location Plan: 1:1250

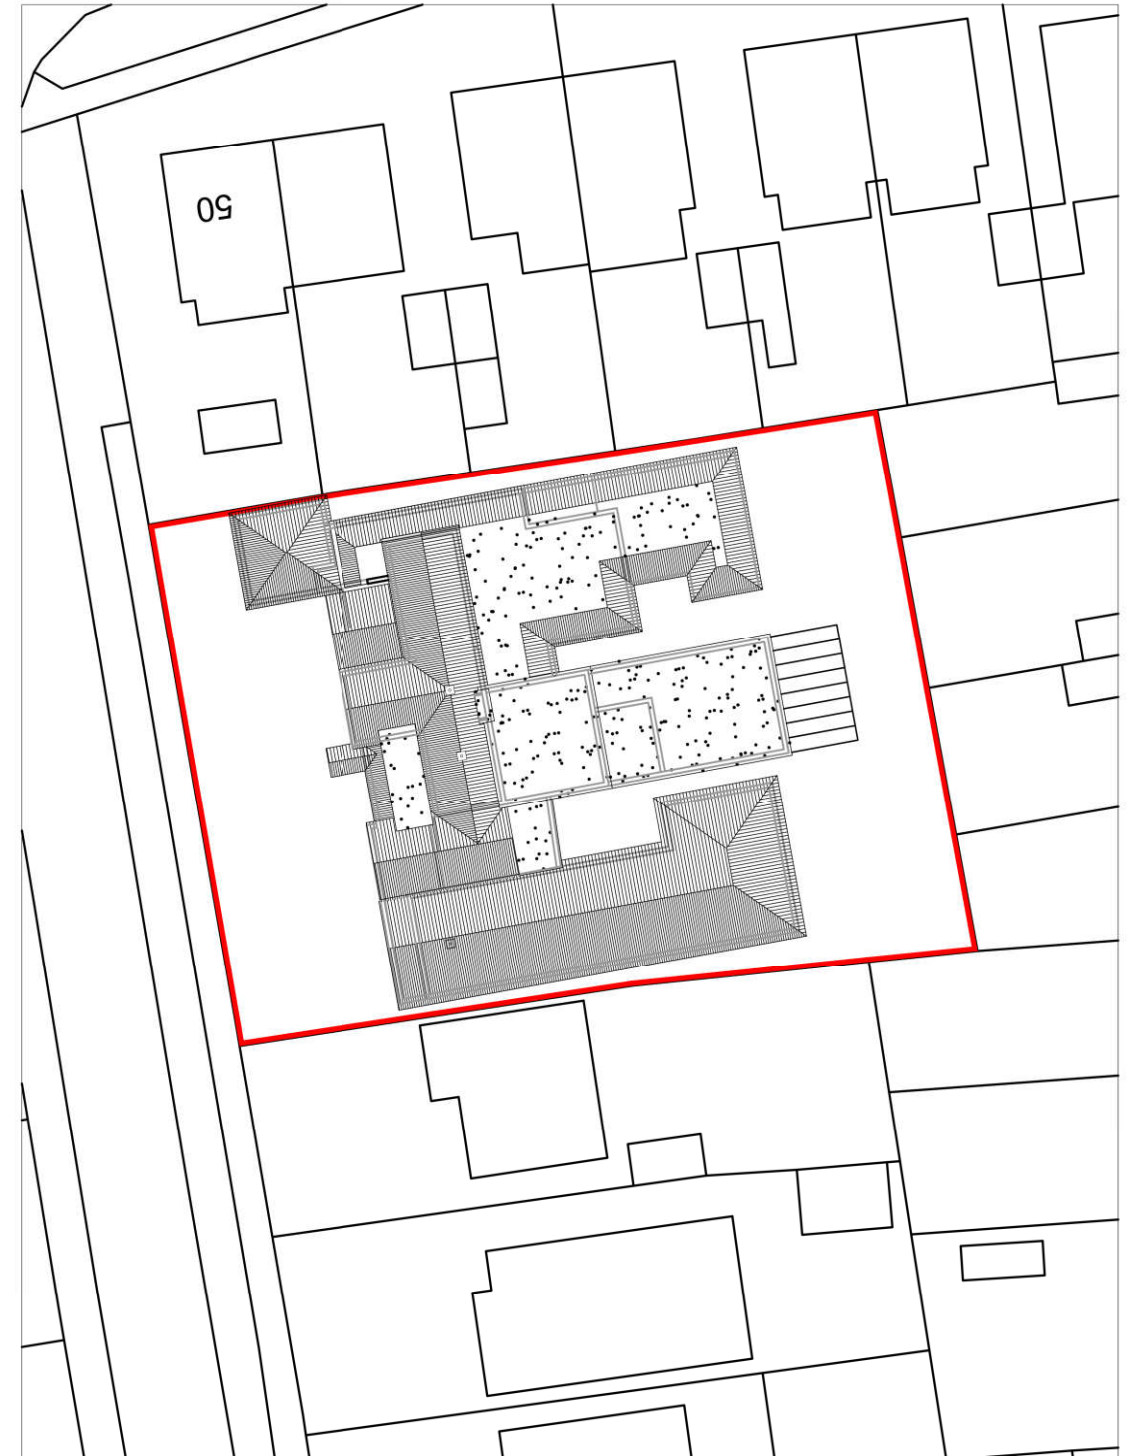

Block Plan: 1:500

Blossom House,
Beech Grove,
Hayling Island,
PO11 9DP

SITE PLANS

Revisions
a) Drawing updates/20.07.2021/SAR
b) Drawing Updates/10.11.2021/LNR
c)

© Crown Copyright
All right reserved
Reproduced by Permission
Licence No.100046837

CAAD

Critchley Architecture And Design Ltd.

Contact: 02392 474 919 | info@caad.online

The Old Brewery, 15E South Street, Havant, PO9 1BU



Scale A3 = As Shown
Drawn OS
Date 14/10/2020

1618-149

B

0m 10m 20m 30m 40m 50m

0m 10m 20m 30m 40m 50m