


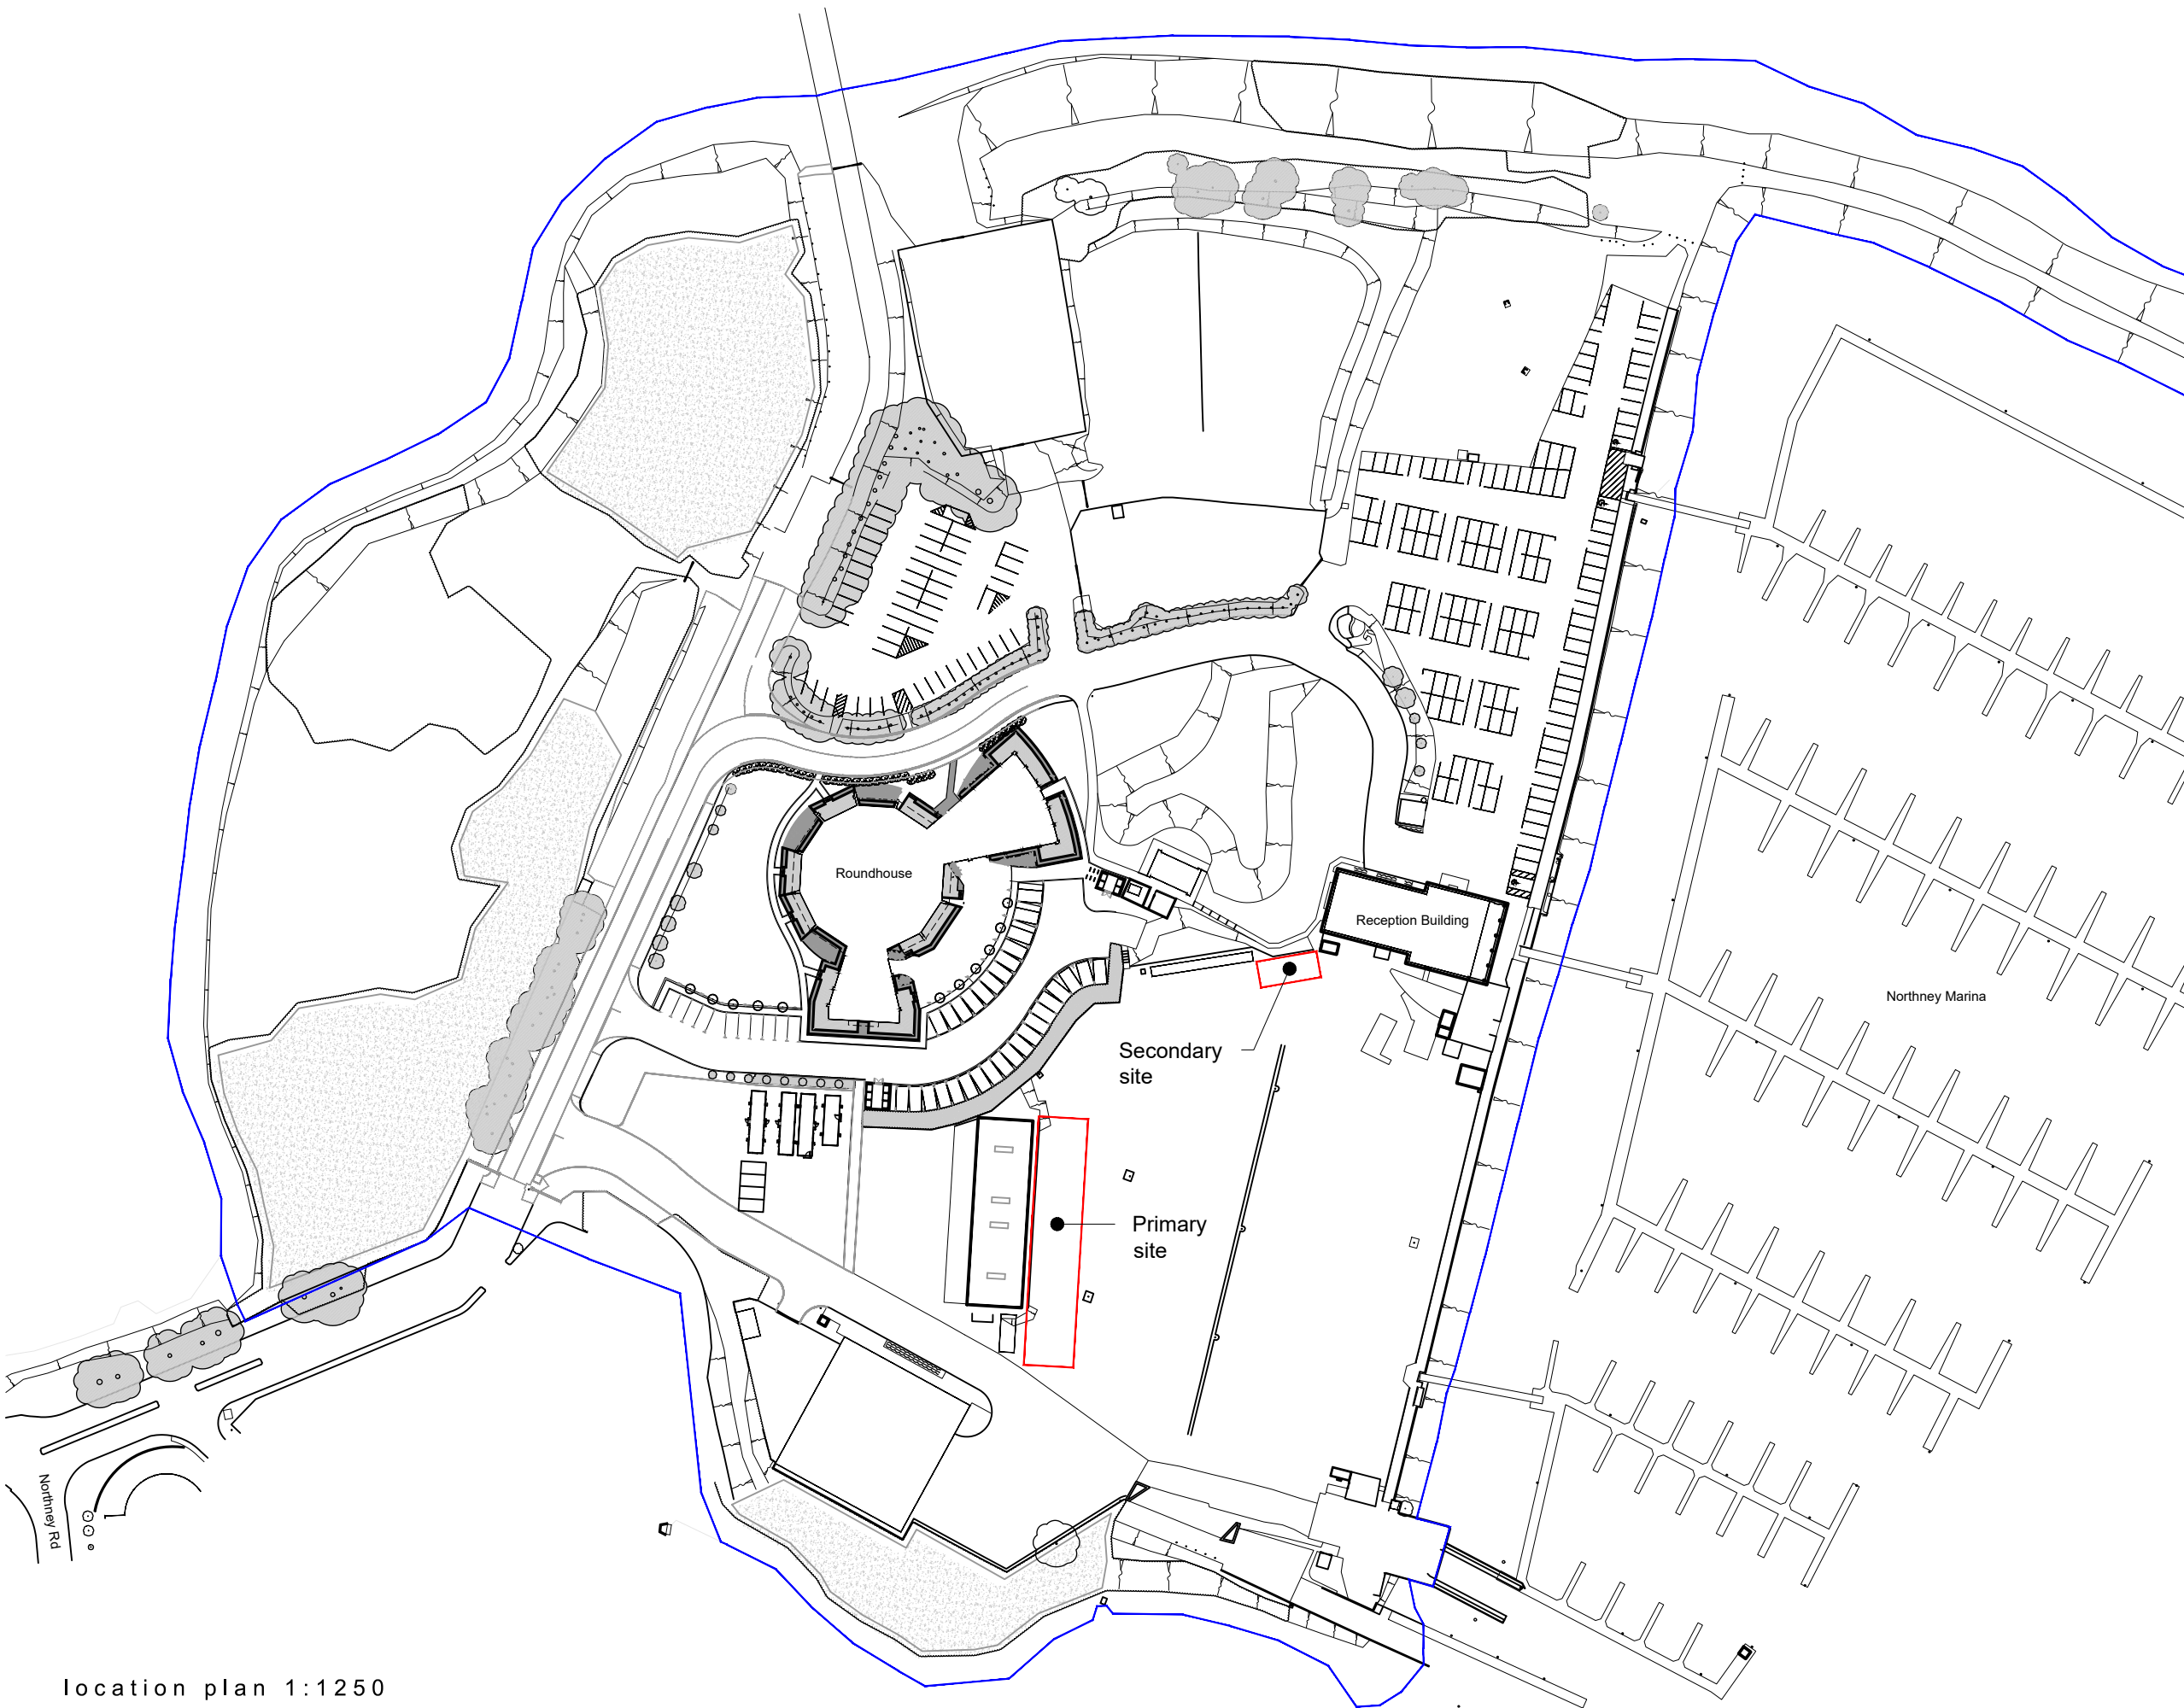

location plan 1:1250

P1	Parking spaces added, red line adjusted	SW	DS	15.11.21
-	PLANNING ISSUE	SW	DS	06.08.21
REV	DESCRIPTION	BY	CHK	DATE

Cover Storey

Architects

Cover Storey Architects LLP

The Studio, 18 St Georges Avenue, Havant

Tel. 02392 006266

PO9 2RX

info@coverstorey.co.uk

www.coverstorey.co.uk

Project no:	Drawing no:	Revision:
21004	V01-100	P1