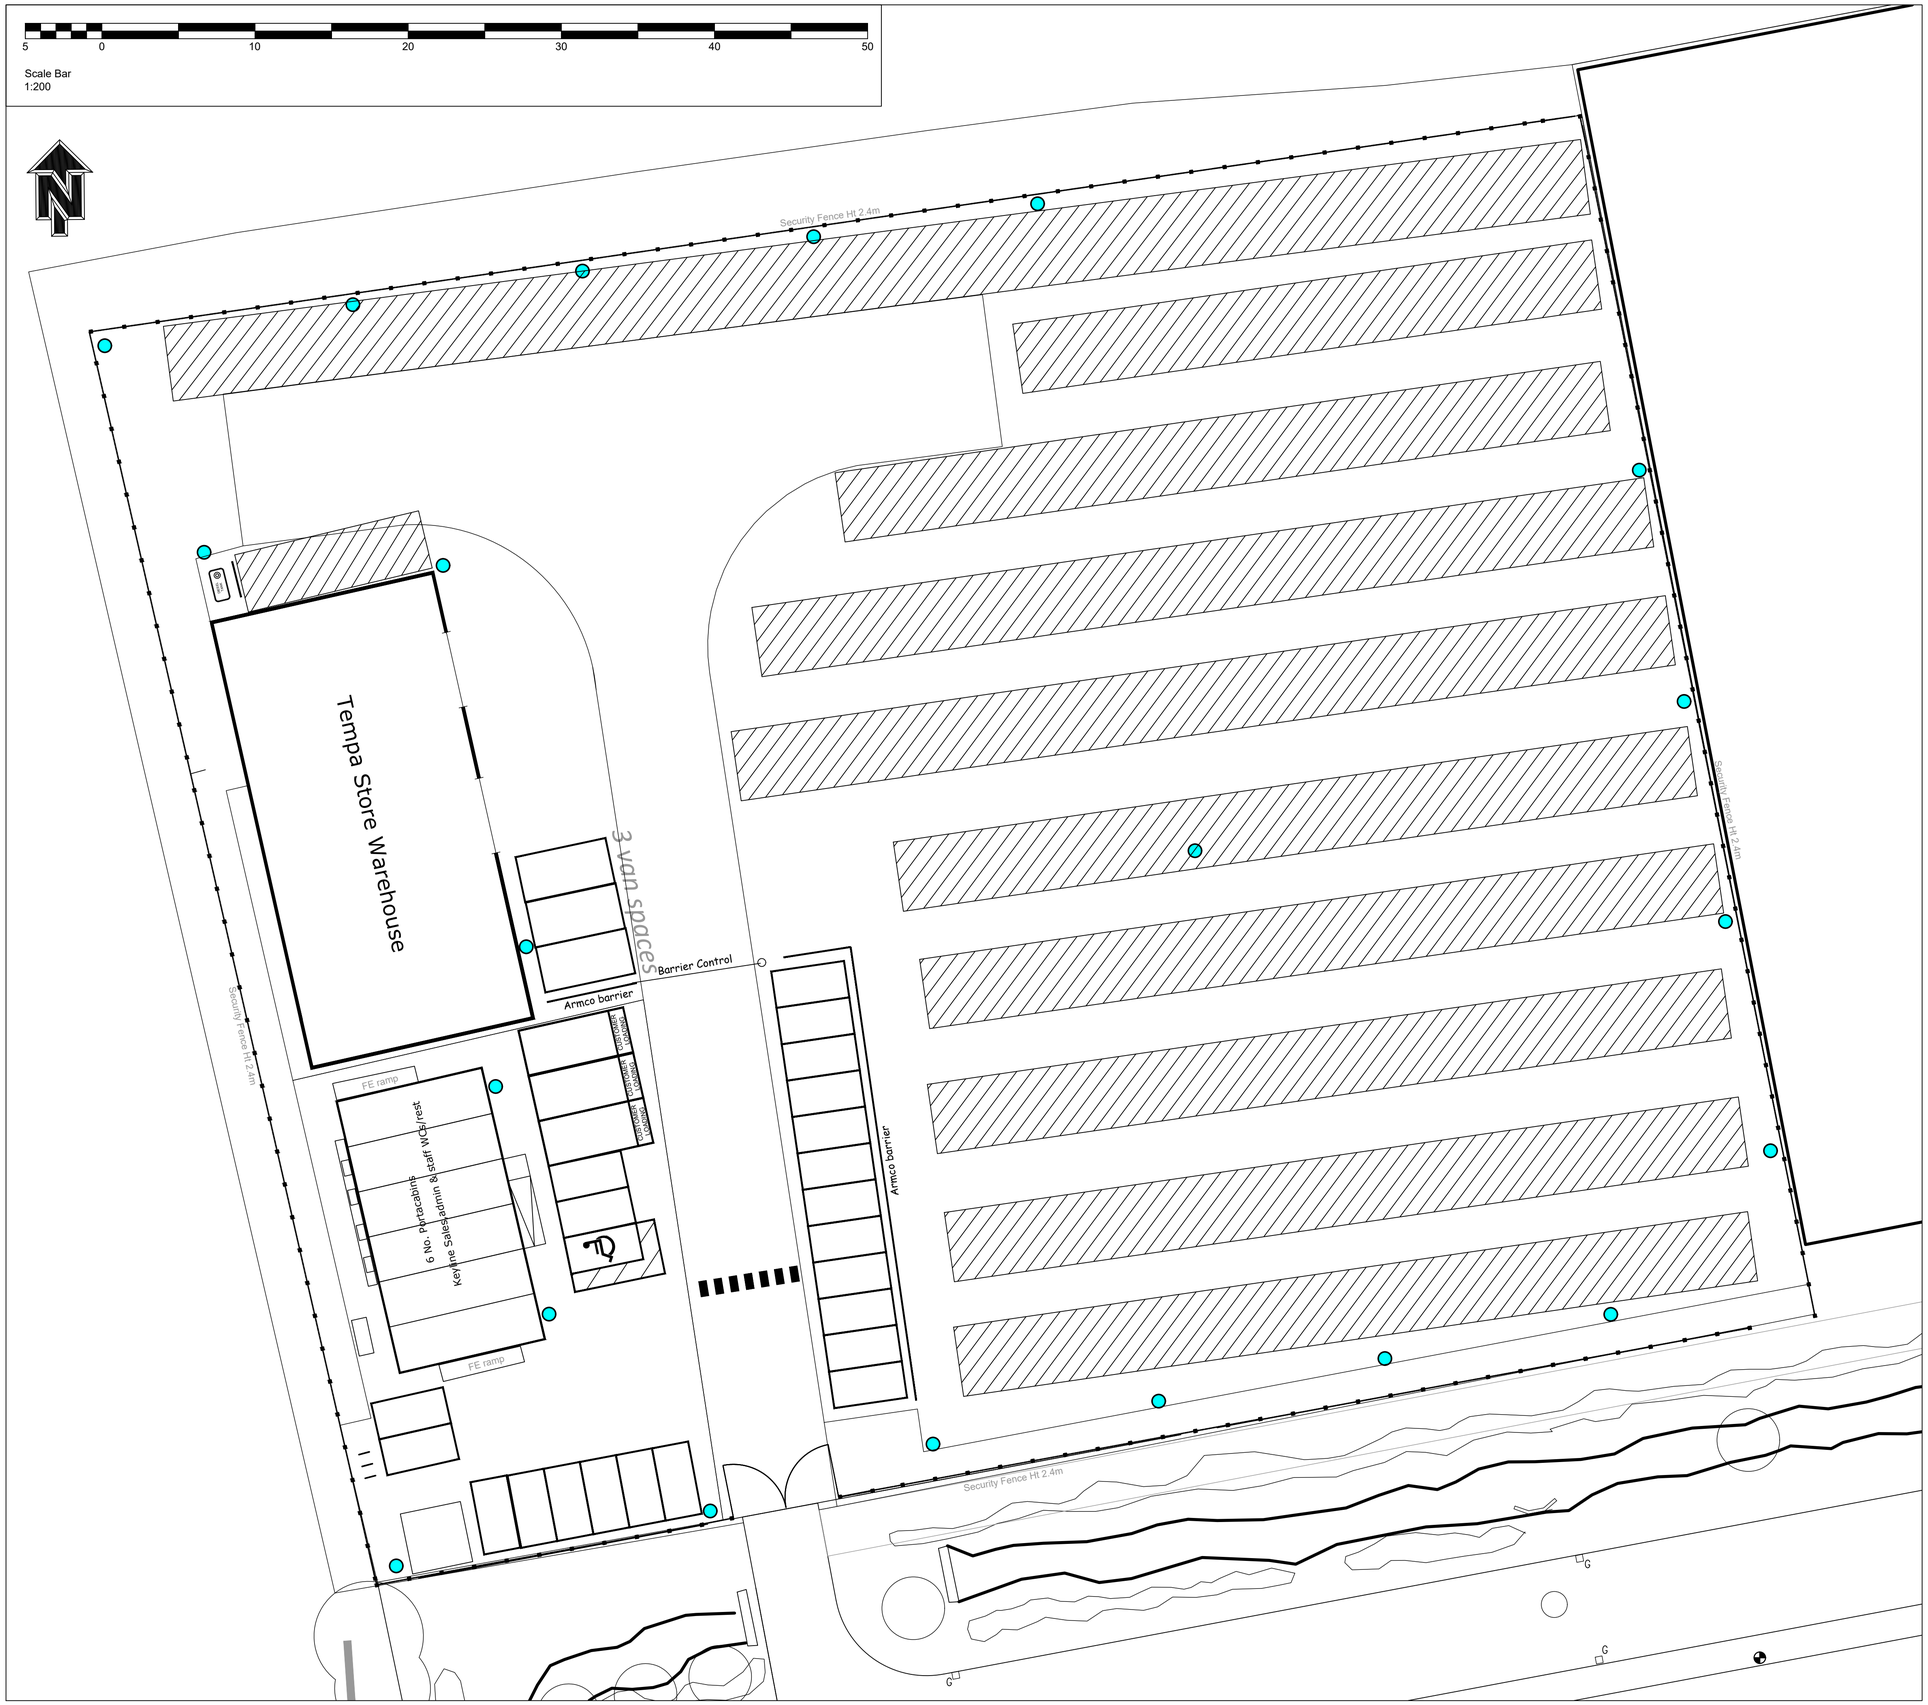

DESIGNER RISK INFORMATION

IN ADDITION TO THE HAZARDS/RISKS NORMALLY ASSOCIATED WITH THE TYPES OF WORK DETAILED ON THIS DRAWING, NOTE THE FOLLOWING:-

CONSTRUCTION:

MAINTENANCE/CLEANING:

DECOMMISSIONING/DEMOLITION:

IT IS ASSUMED THAT ALL WORKS WILL BE CARRIED OUT BY A COMPETENT CONTRACTOR WORKING, WHERE APPROPRIATE, TO AN APPROVED METHOD STATEMENT.

KEY:

EXTERNAL STORAGE UP TO 5.5M HIGH

Rev	Date	Amendment		
P02	01.11.22	Yard linings made darker	nt	TM
P01	02.09.22	FIRST ISSUE	nt	TM

mjm Consulting Engineers Ltd
Southgate House, 38 Southgate, Wakefield WF1 1TL
T: 01924 811 000 mjmc.co.uk

Project:
KEYLINE PORTSMOUTH

Client:
Keyline

Drawing Title:
SITE PLAN
AS EXISTING

nt	TM	TM
MJMC Ref: 8504	Scale: 1:200	Sheet Size: A1
Revision Status: P02	Suitability Status: S4	Date: SEPT 2022

Suitability Description: FOR APPROVAL

Drawing Reference:
Project - Originator - Zone - Level - File Type - Discipline - Number
8504-MJM-XX-XX-DR-D-6601

© THIS DRAWING MAY NOT BE COPIED WITHOUT PRIOR WRITTEN PERMISSION