





PHYSICAL SCALE IN METERS @ 1:1250

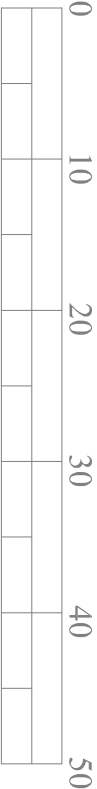

PHYSICAL SCALE IN METERS @ 1:500

NOTES:
This drawing has been produced solely for PLANNING/DESIGN.
Do not scale from this Drawing except for planning purposes.
Any drainage runs shown are presumed and to be checked on site before commencement of works.
This drawing is the copyright of mF Designs Ltd.

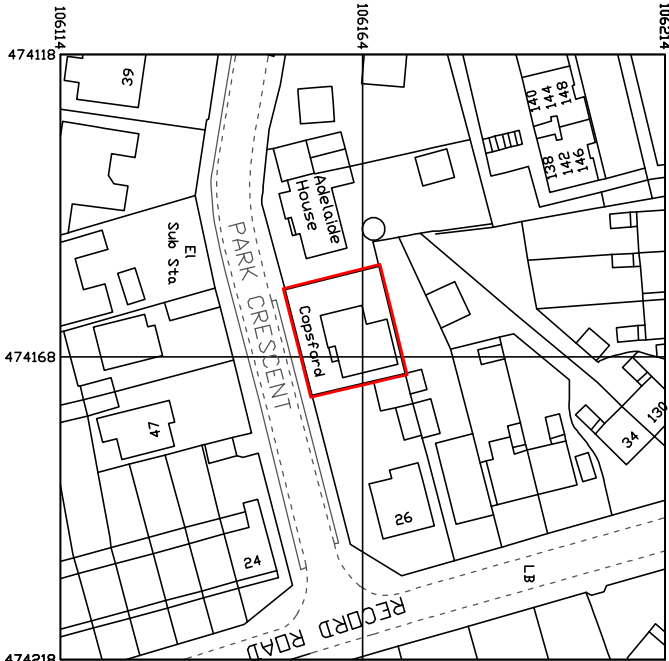

Produced on 05 October 2022 from the Ordnance Survey National Geographic Database and incorporating surveyed revision available at this date.
This map shows the area bounded by 47418 106114, 474218 106114, 474218 106214, 474118 106214, 474118 106114.
Reproduction in whole or part is prohibited without the prior permission of Ordnance Survey.
Crown copyright 2022. Supplied by copla ltd trading as UKPlanningMaps.com a licensed Ordnance Survey partner (100054135).
Data licence expires 05 October 2023. Unique plan reference: vlc/858390/1160043

Location



Block



mF designs Ltd

Chartered Architects



36 Grove Road • Havant • Hampshire • PO9 1AR

t/ 02382 470967

Director: Martin Farrer RIBA • Co Registration No.4507379

e admh@mfdesigns.org.uk

Date: Oct 2022

Job No: 3306

Scale: 1:1250/500

Dwg No: P_02

PORCH EXTENSION - Copsford, 36 Park Crescent, Elmsworth, PO10 7NT