FRONT

SIDE

0 1 2 3 4

REAR

SIDE

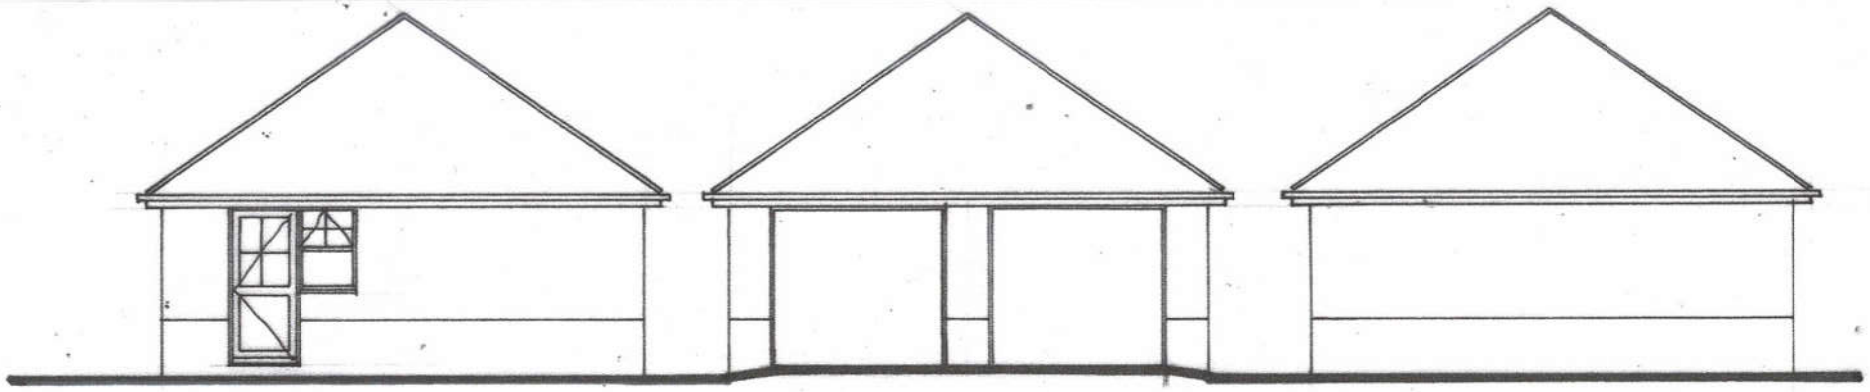

SIDE

FRONT

TYPICAL

A	Sept '22	GARAGE ADDED	DT

DEREK TREAGUS ASSOCIATES

ARCHITECTURAL SERVICES

Tel: 07956 624094
Email: derek.treagus@gmail.com

Project	DEVELOPMENT TO REAR OF 193 HAVANT ROAD, HAYLING ISLAND, HAMPSHIRE.
Client	Mr & Mrs B Smith
Subject	Planning Drawing Plot Two Elevations

Date: May 2022	Scale: 1: 100 @ A3
Rev: A	Drg. No. **22/242/05**

- **Copyright reserved.**
- **All dimensions are to be site confirmed and should not be scaled unless for Planning purposes.**
- **Verify all queries with the office.**