


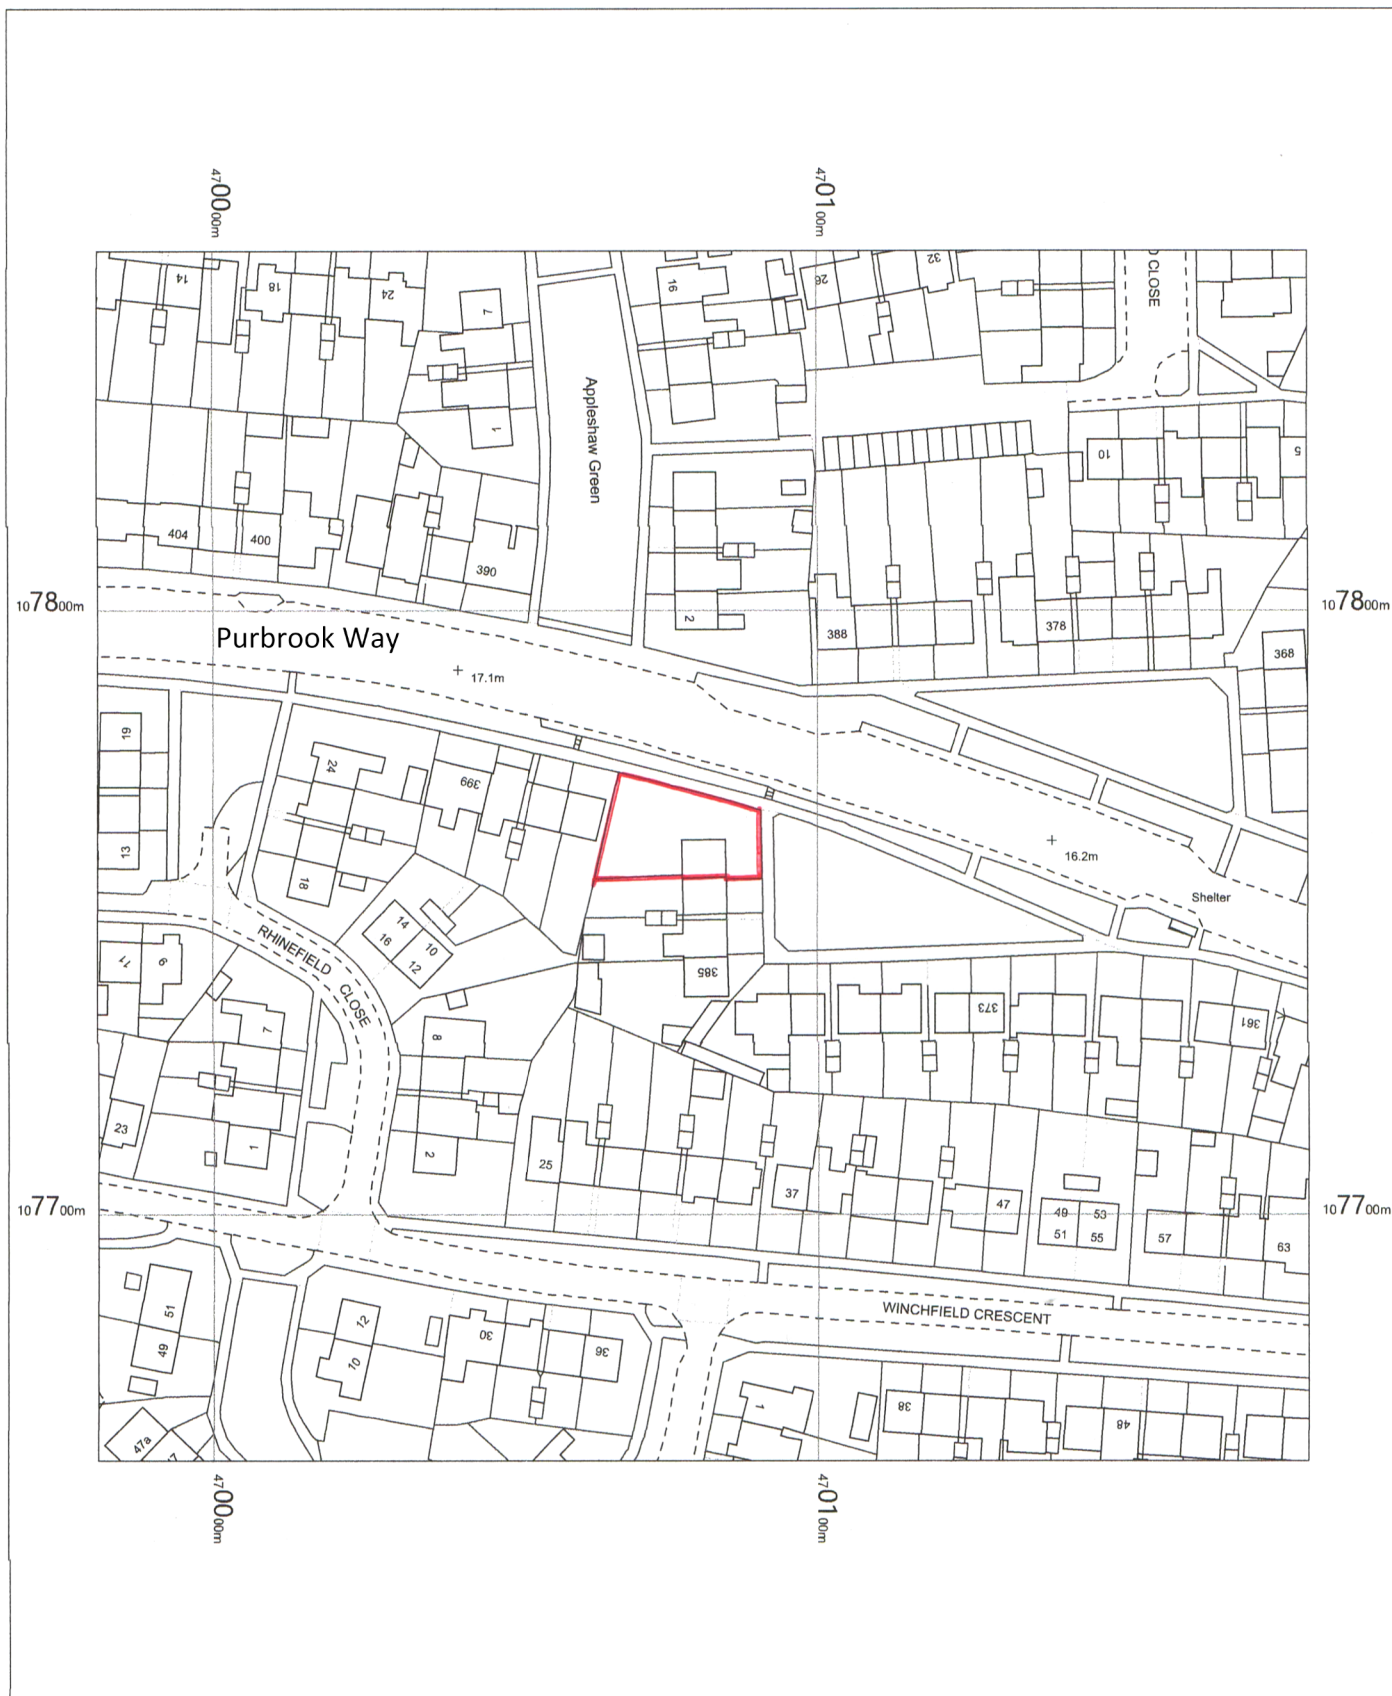

391 Purbrook Way,
Havant,
Hampshire,
PO9 3SE

OS MasterMap 1250/2500/10000 scale
Wednesday, August 10, 2022, ID: BW1-01055008
maps.blackwell.co.uk

1:1250 scale print at A4, Centre: 470081 E, 107759 N
©Crown Copyright Ordnance Survey. Licence no. 100041041



BLACKWELL'S
MAPPING SERVICES
PERSONAL & PROFESSIONAL MAPPING
www.blackwellmapping.co.uk
TEL: 0800 151 2612
maps@blackwell.co.uk