



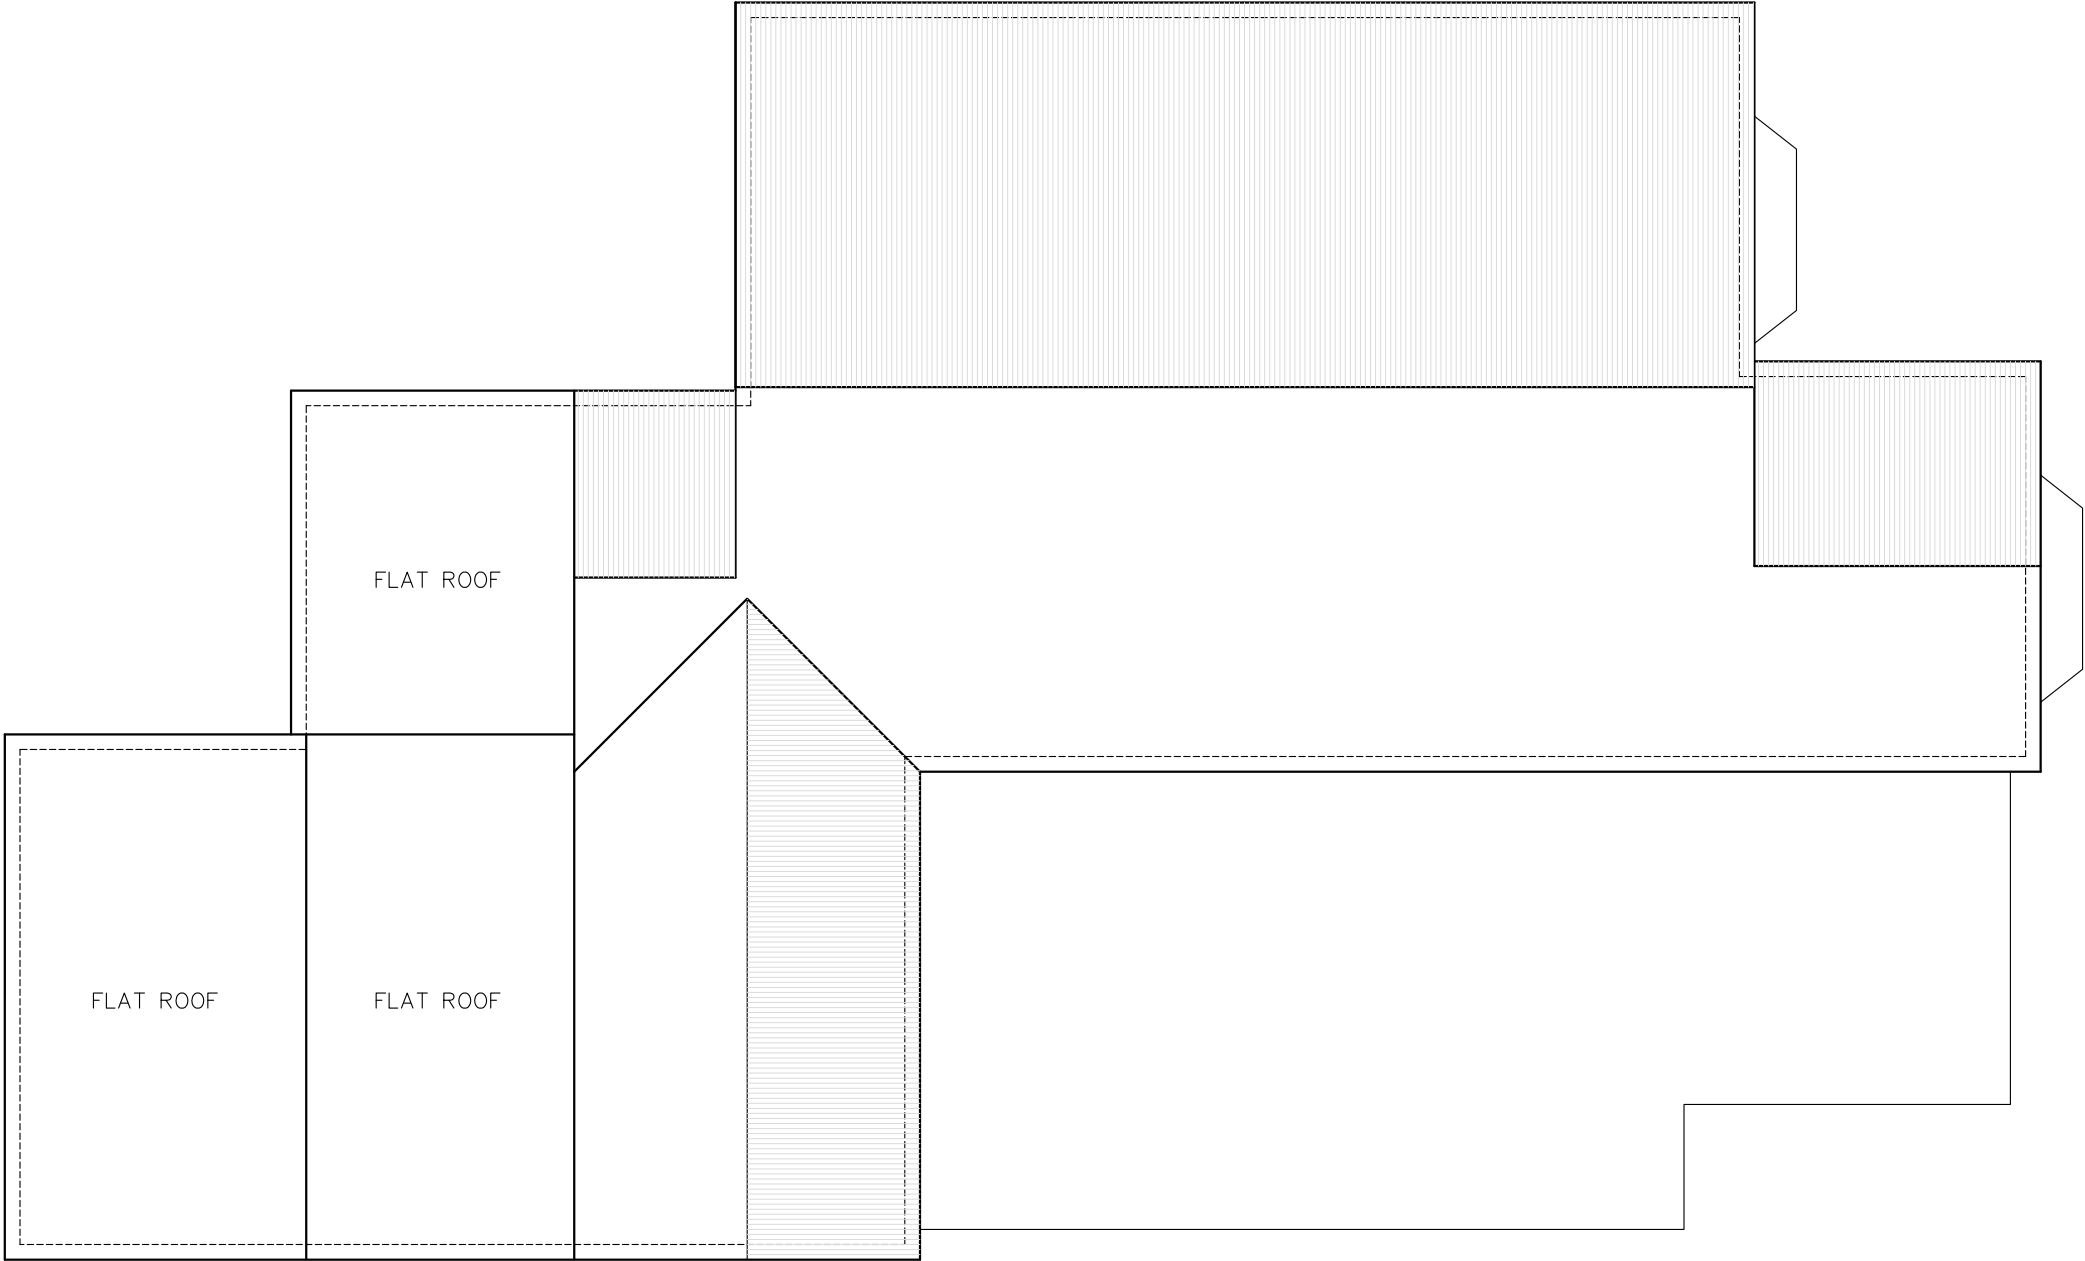

All dimension and levels to be checked on site prior to construction

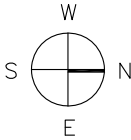

EXISTING ROOF PLAN

CLIENT:	PROJECT:	DRAWING TITLE:	NOTES:
Mr & Mrs Hatcher 48 Selmore Road Hayling Island Hampshire PO11 9LD	48 Selmore Road Hayling Island Hampshire PO11 9LD	Existing roof plan 002 1:75 @ A3	