Existing North

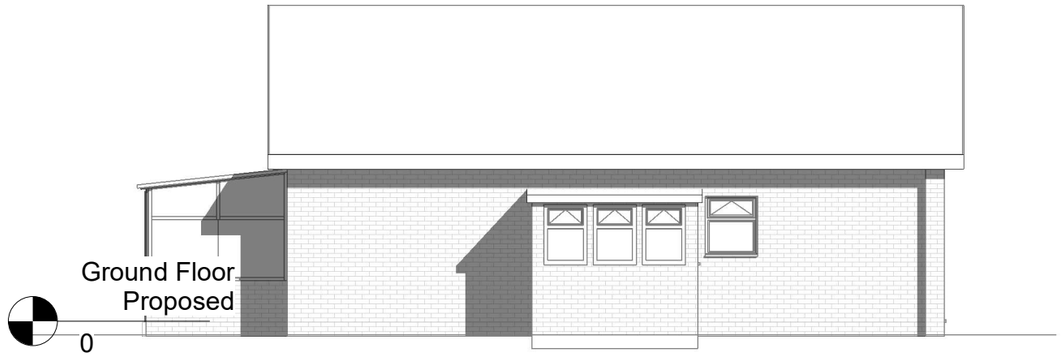

Existing South

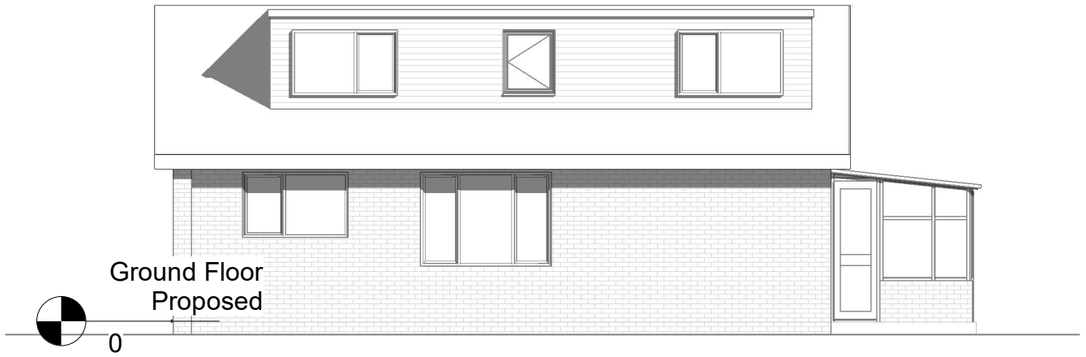

Proposed North

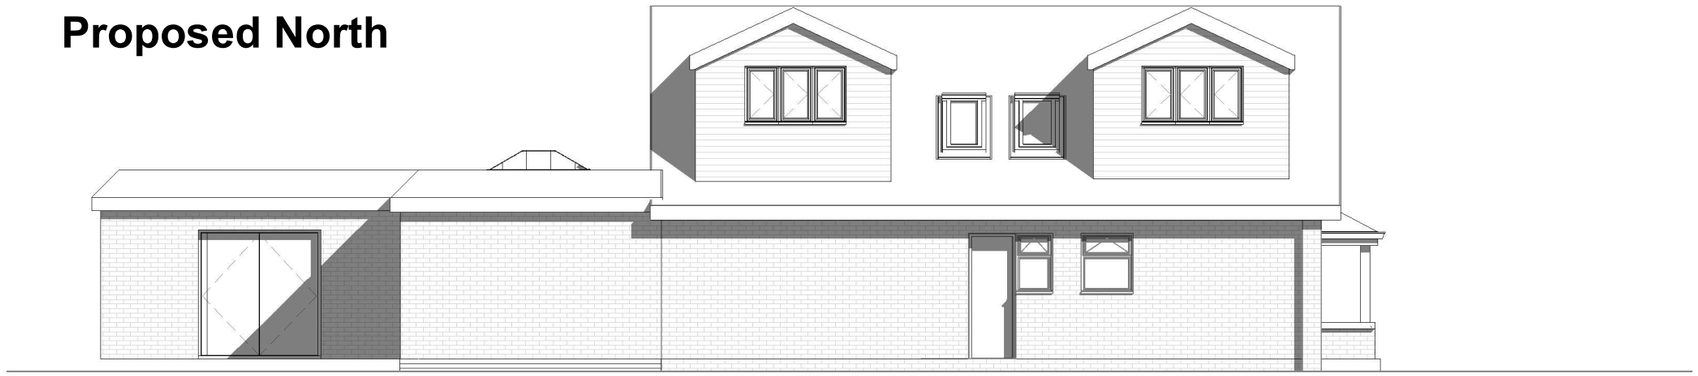

Approved roof pitch - 28 degree
Revised pitch - 35 degree

Ridge height remains as approved @ 5749mm

Garage now attached to the dwelling, not accessed

Proposed South

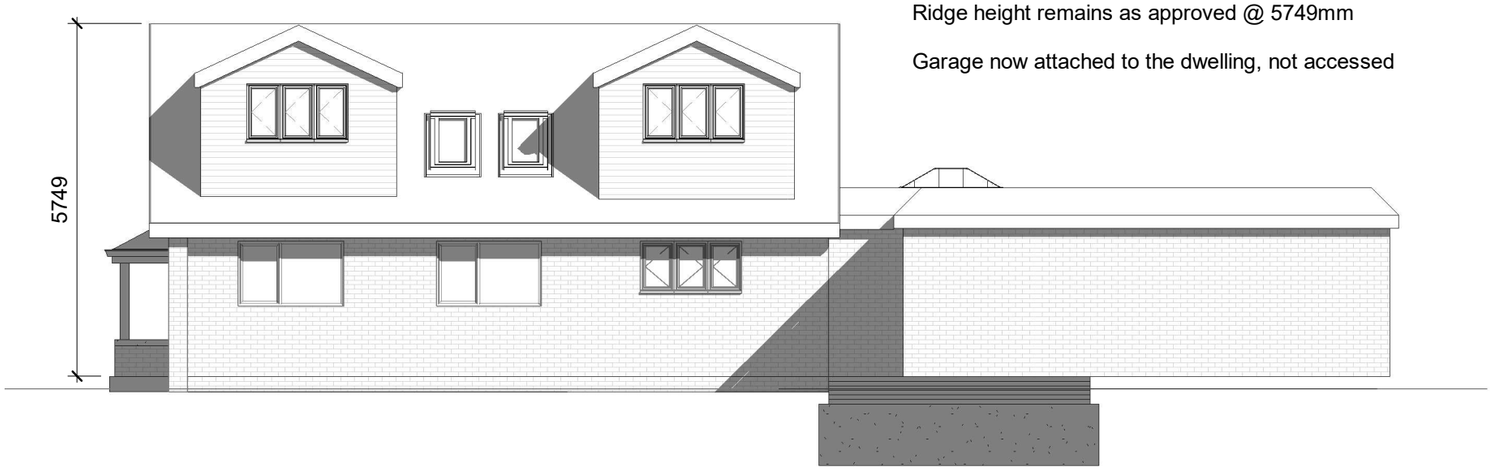

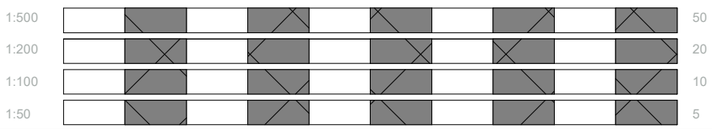

parkers executive design

All measurement to be checked on site prior to any commenment
(C) Copyright of Parkers Design (Southern) Limited. Any reprodution of these drawings will require written authority from the copyright owner.

Parkers Design Limited - The Studio @ 90, PO9 2PR
www.pexd.co.uk - info@pexd.co.uk - 07776 008822

PROJECT	18 Spring Vale PO8 9DA
SHEET	North & South Elevations
CLIENT	Southwood
Date	Issue Date
Scale (@ A3)	1 : 100
Drawn by	SW
Checked by	SR
DRAWING NUMBER	P3
REV	

Existing West Elevation

Existing East Elevation

Proposed West Elevation

Proposed East Elevation

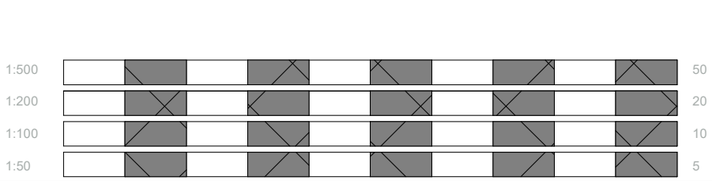

1
B1

parkers executive design

All measurement to be checked on site prior to any commenment

(C) Copyright of Parkers Design (Southern) Limited. Any reprodution of these drawings will require written authority from the copyright owner.

Parkers Design Limited - The Studio @ 90, PO9 2PR
www.pexd.co.uk - info@pexd.co.uk - 07776 008822

PROJECT	18 Spring Vale PO8 9DA
SHEET	East/West Elevation
CLIENT	Southwood
Date	Issue Date
Scale (@ A3)	1 : 100
Drawn by	SW
Checked by	SR
DRAWING NUMBER	P4
REV	