




Existing Rear (South) Elevation
1:100

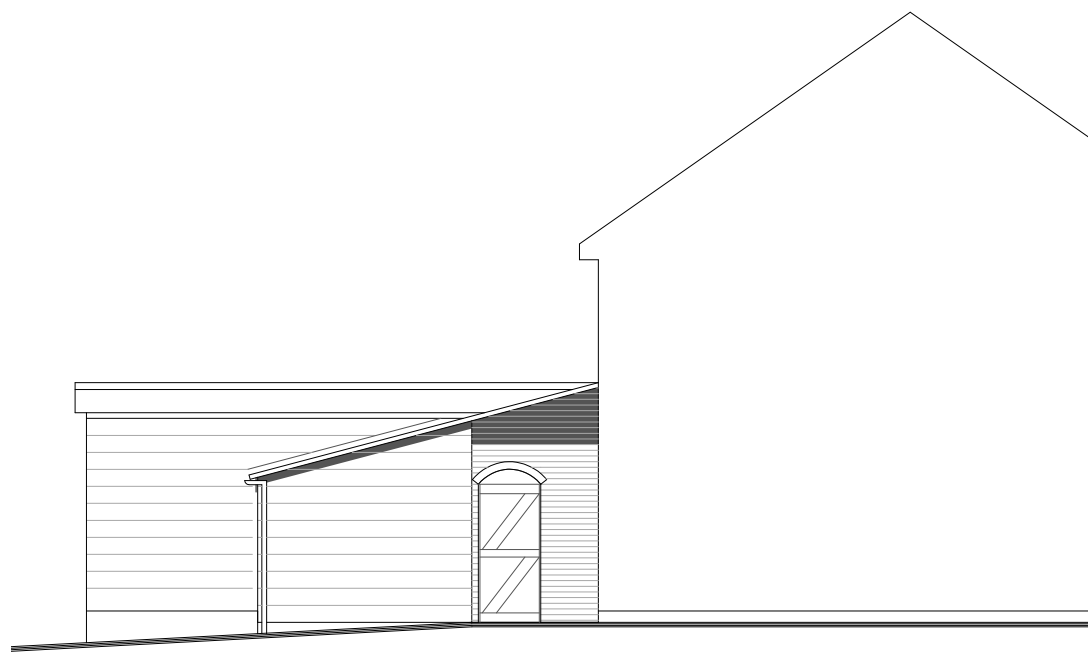

Existing Side (East) Elevation
1:100

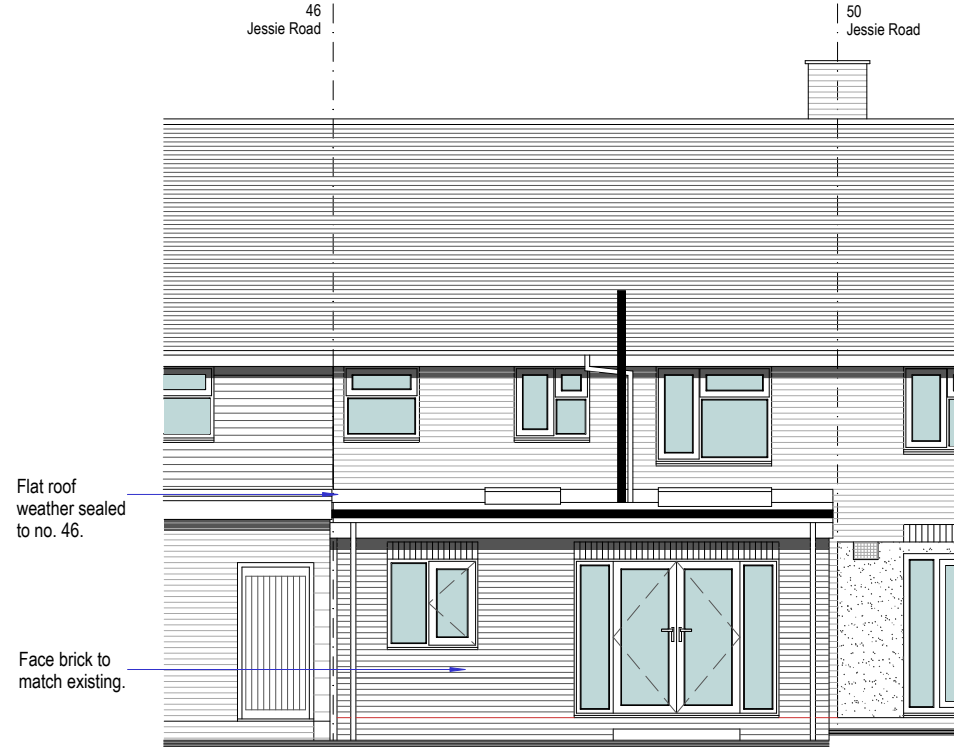

Proposed Rear (South) Elevation
1:100

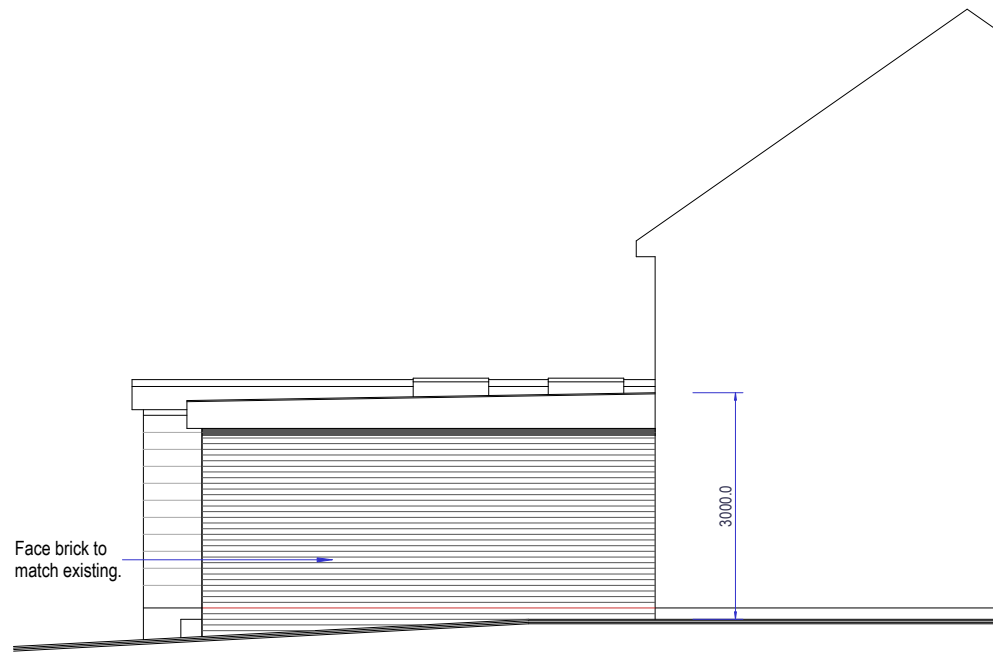

Proposed Side (East) Elevation
1:100

All dimensions to be checked and confirmed on site prior to commencement of building works.

Do not scale from drawings.


All elements to be measured on site before ordering.

Any discrepancies on the drawing to be reported.


If in doubt, ask.

No liability is accepted for hidden details that may affect building work such as sub-soil conditions, existing wall constructions, lintels, beams, foundations, drainage etc. It is the responsibility of the person undertaking the work to expose all hidden elements prior to commencement of any building works.


Exact positions of drainage should be ascertained prior to commencement of work / excavation of foundations.

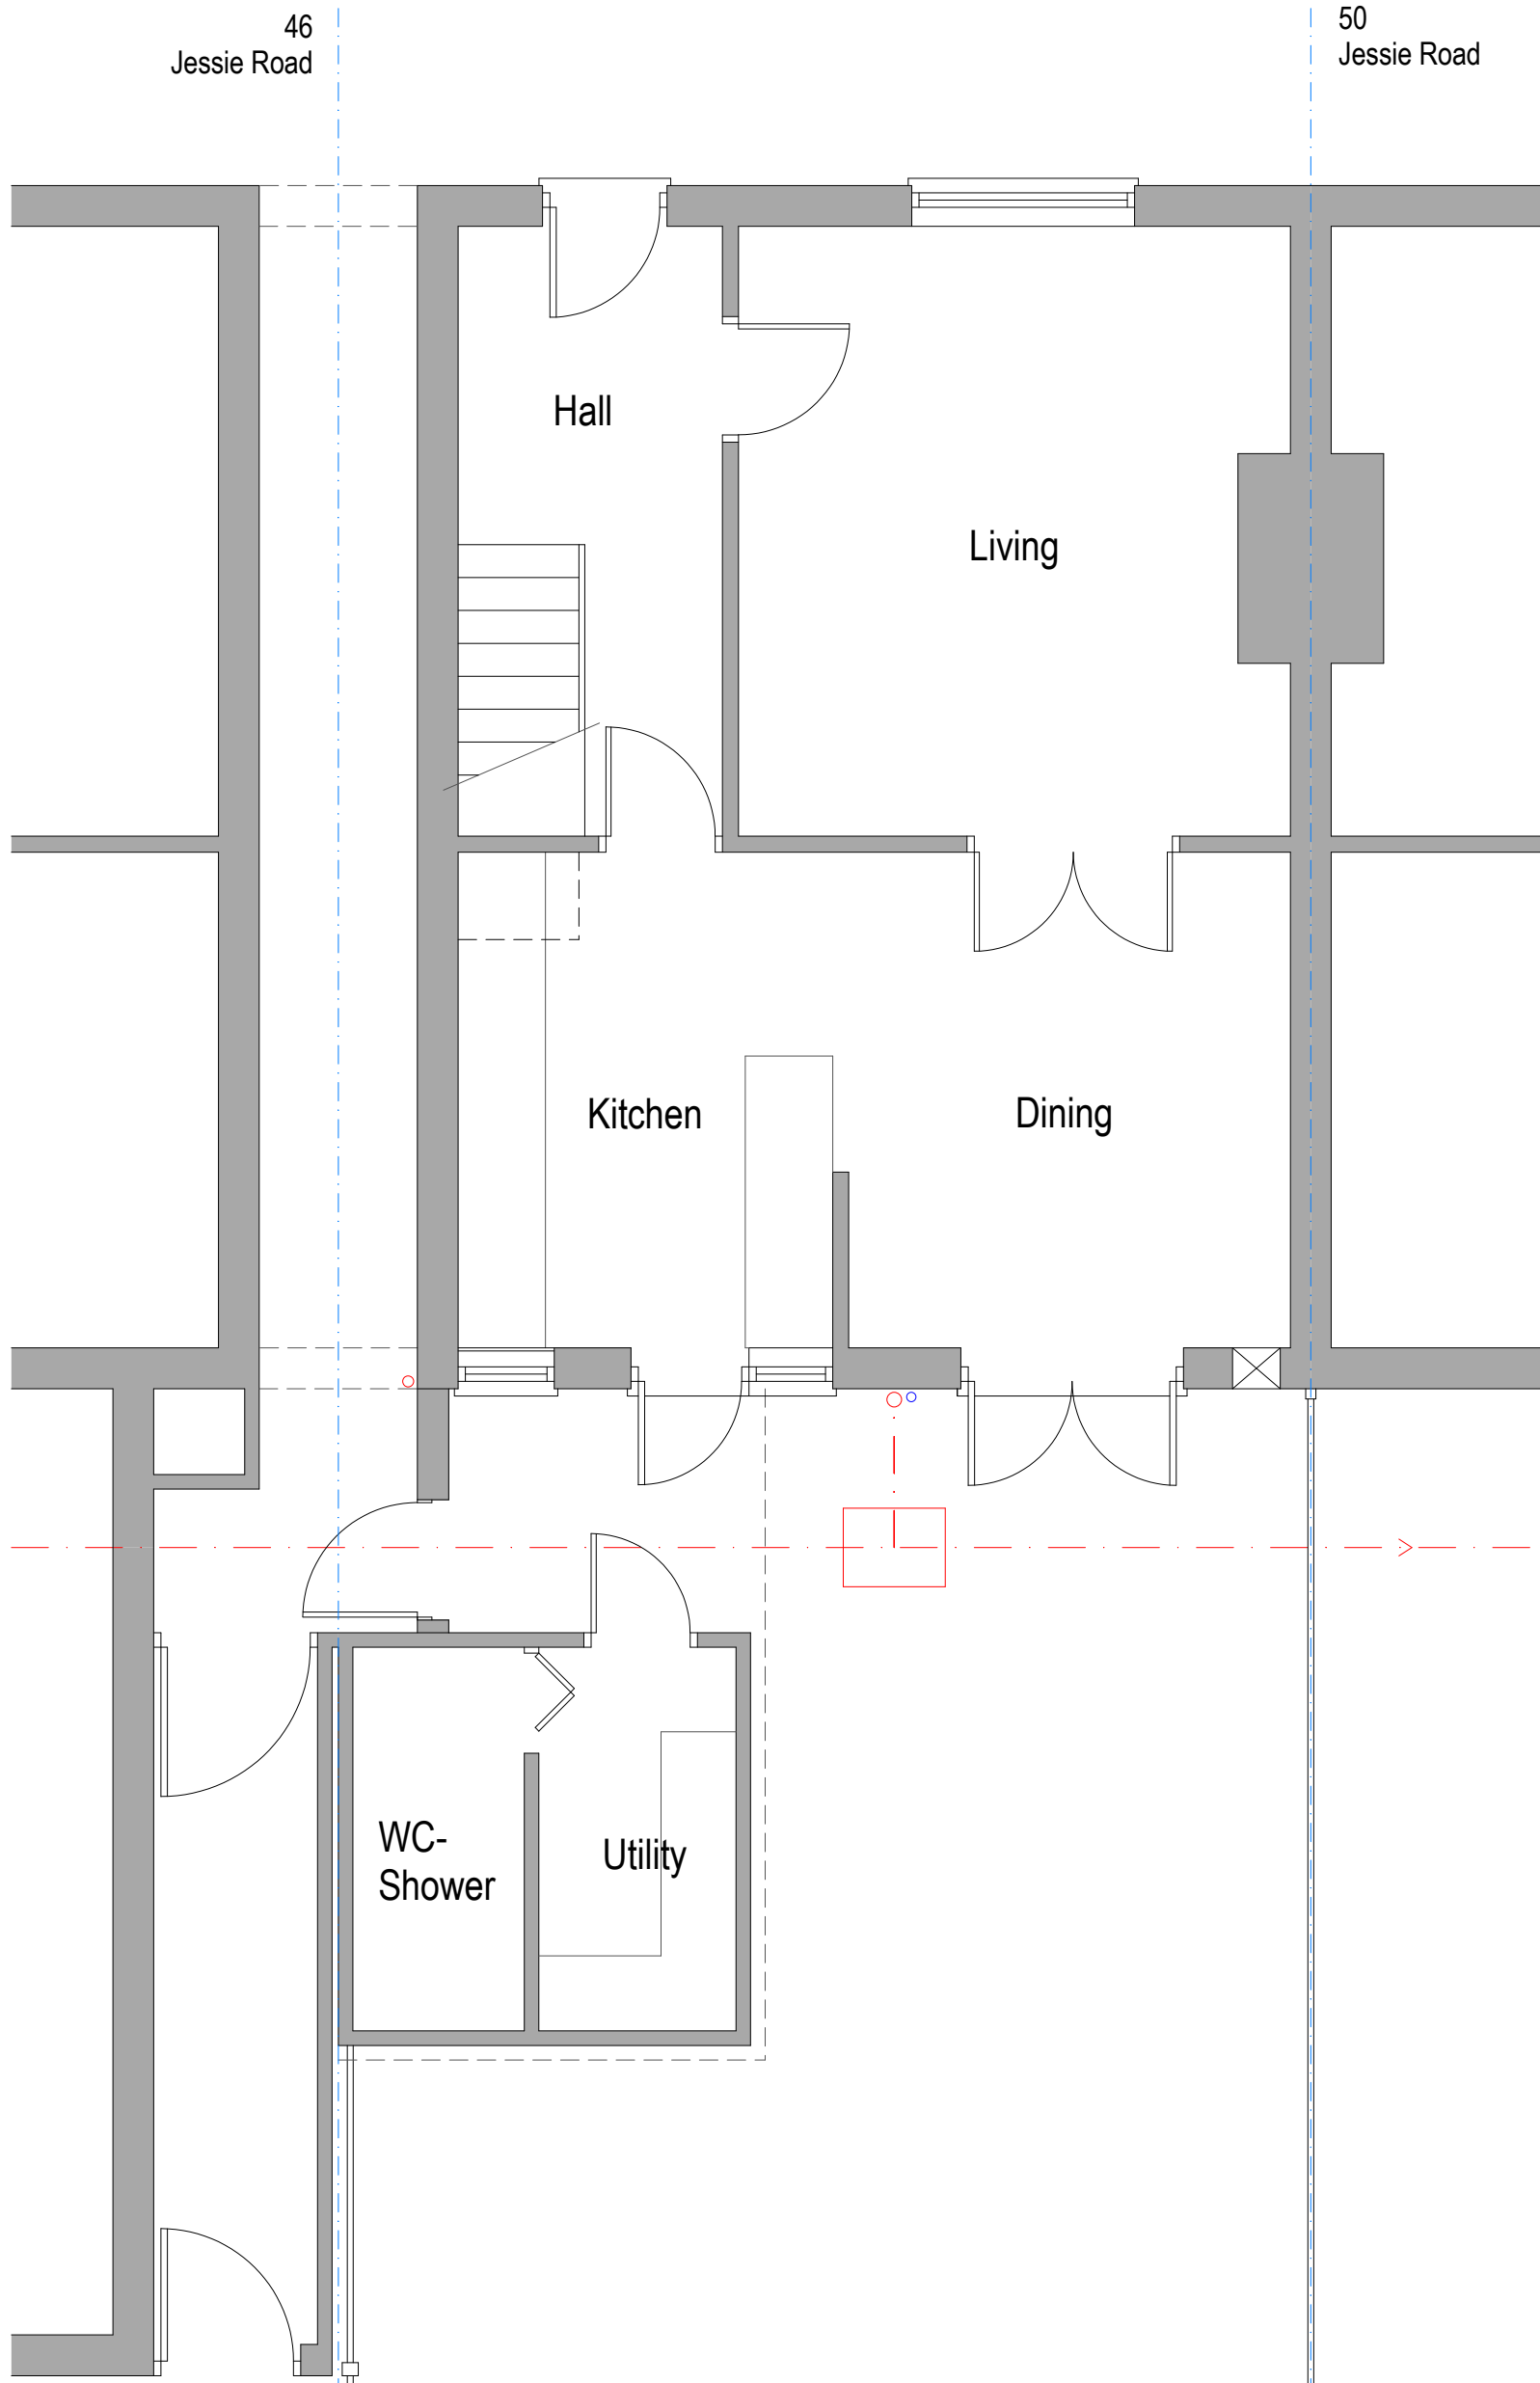


Existing Ground Floor Plan
1:50

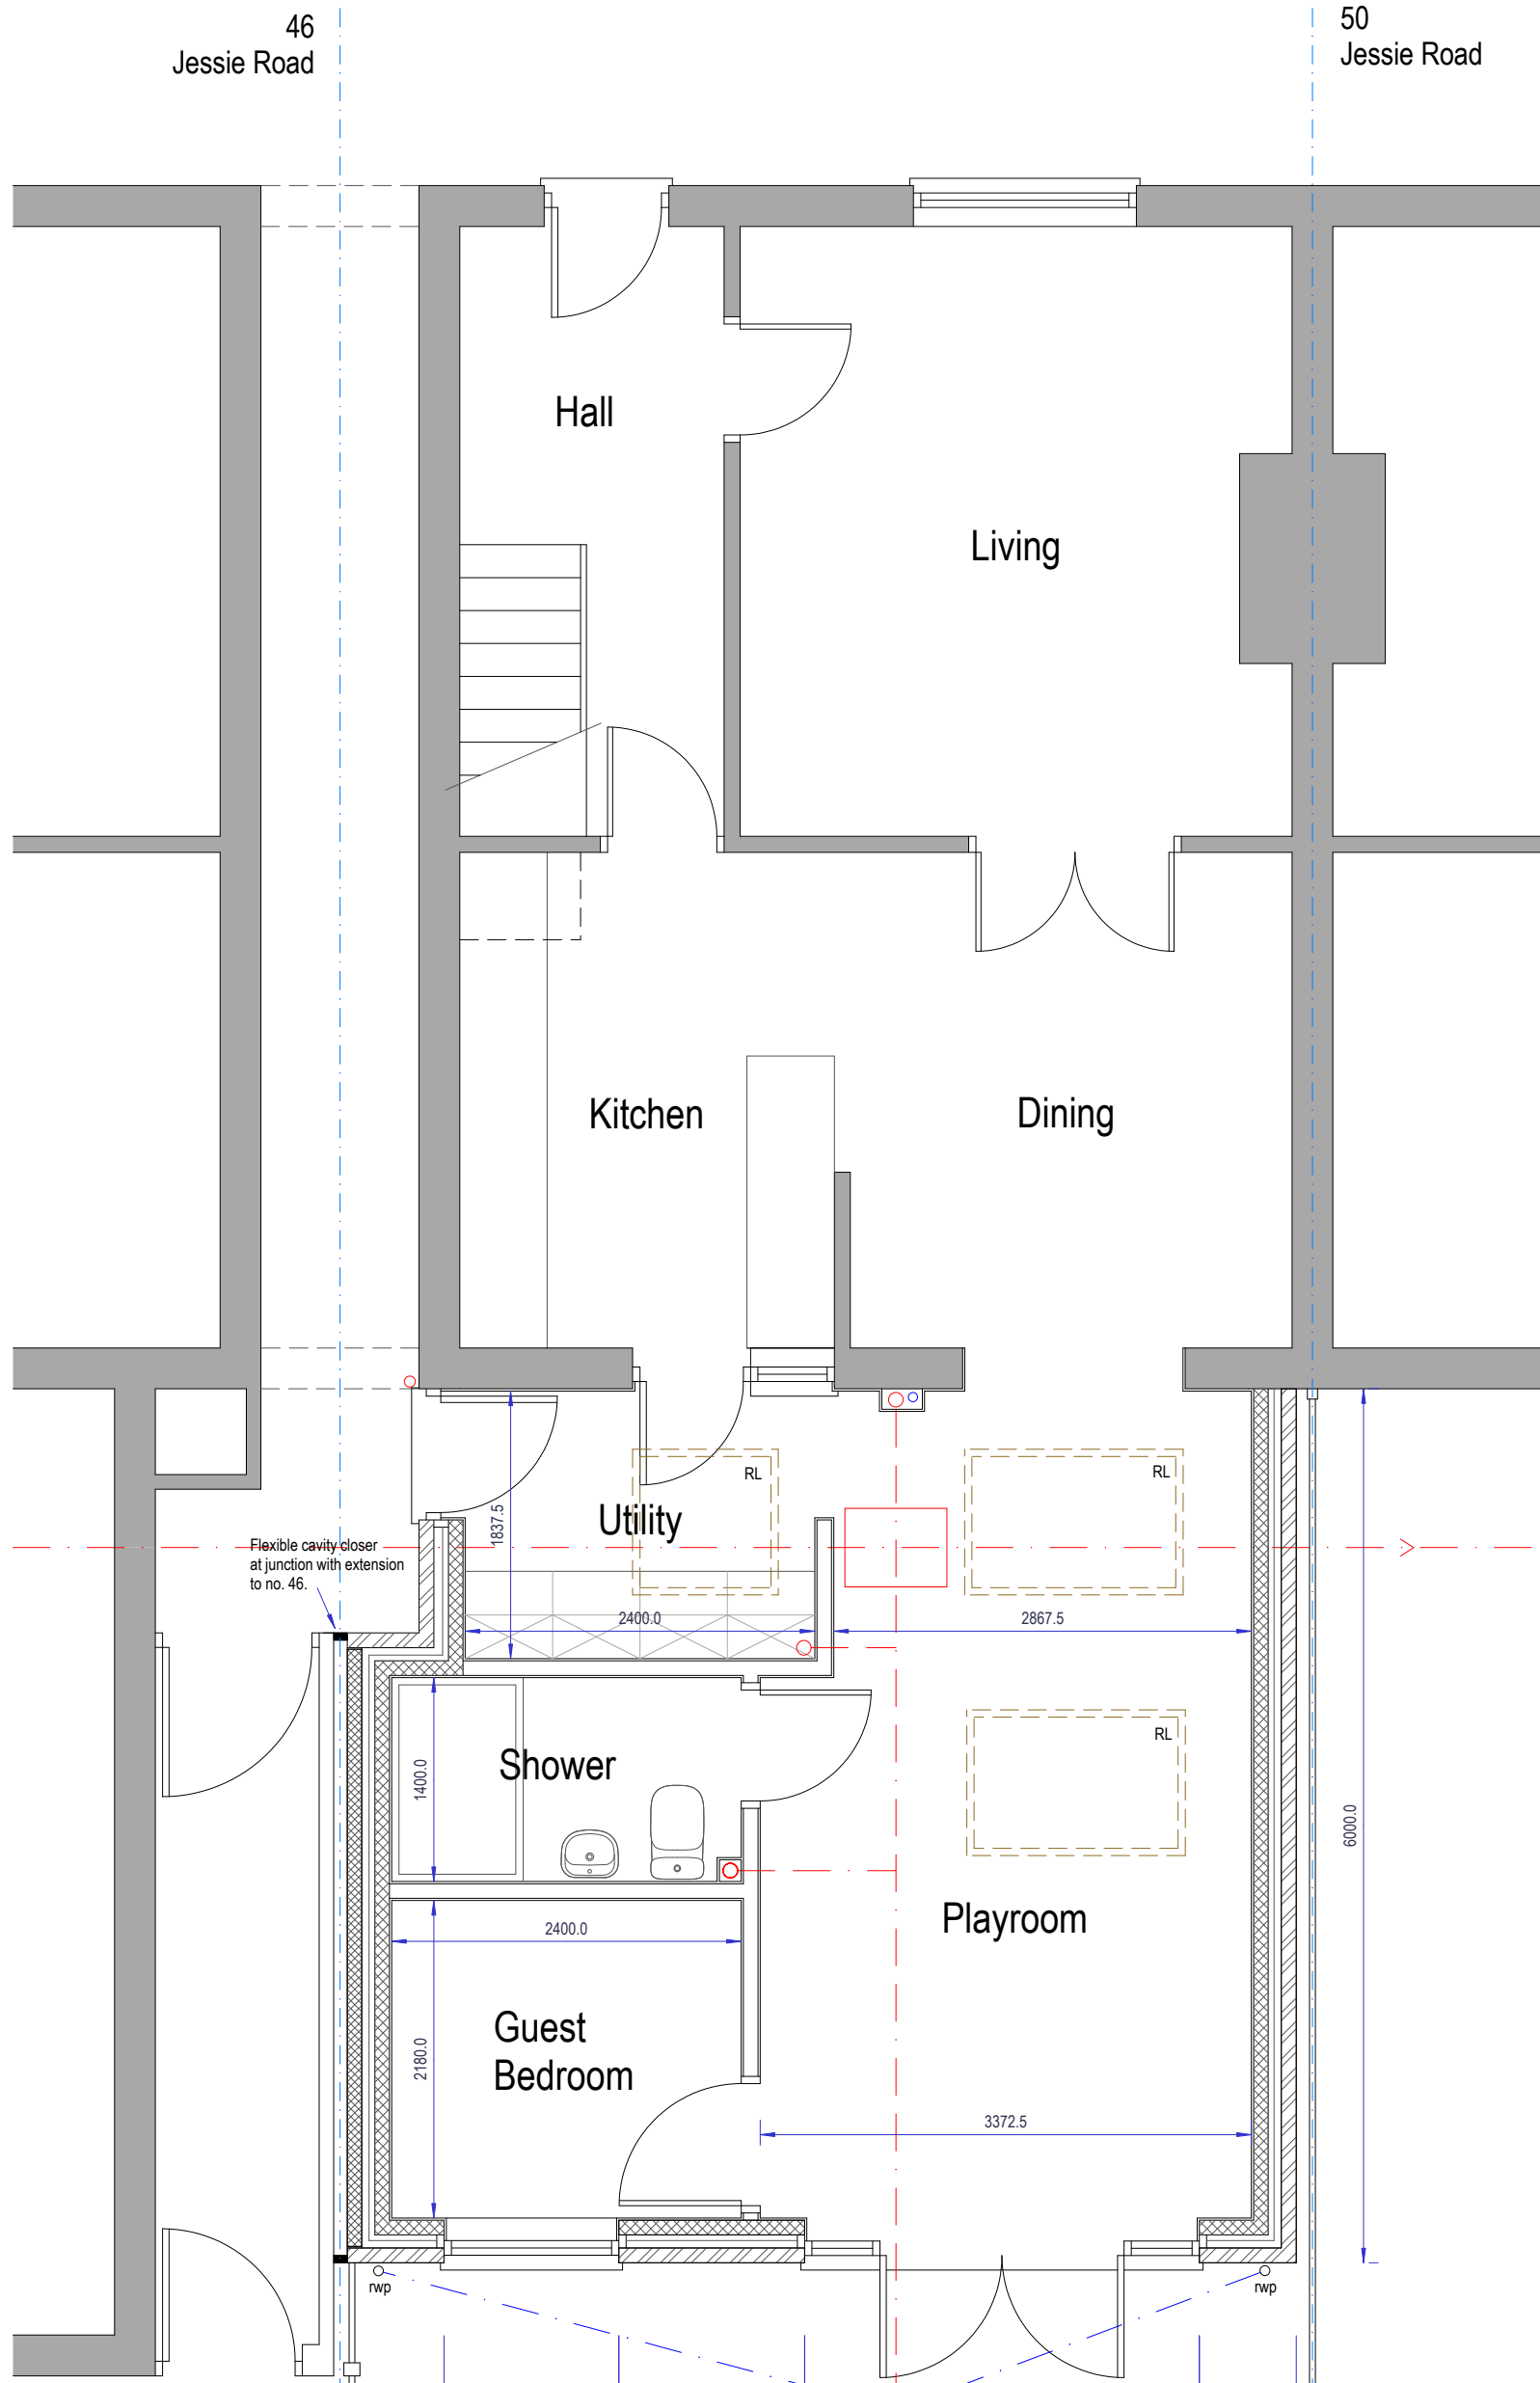

Proposed Ground Floor Plan
1:50

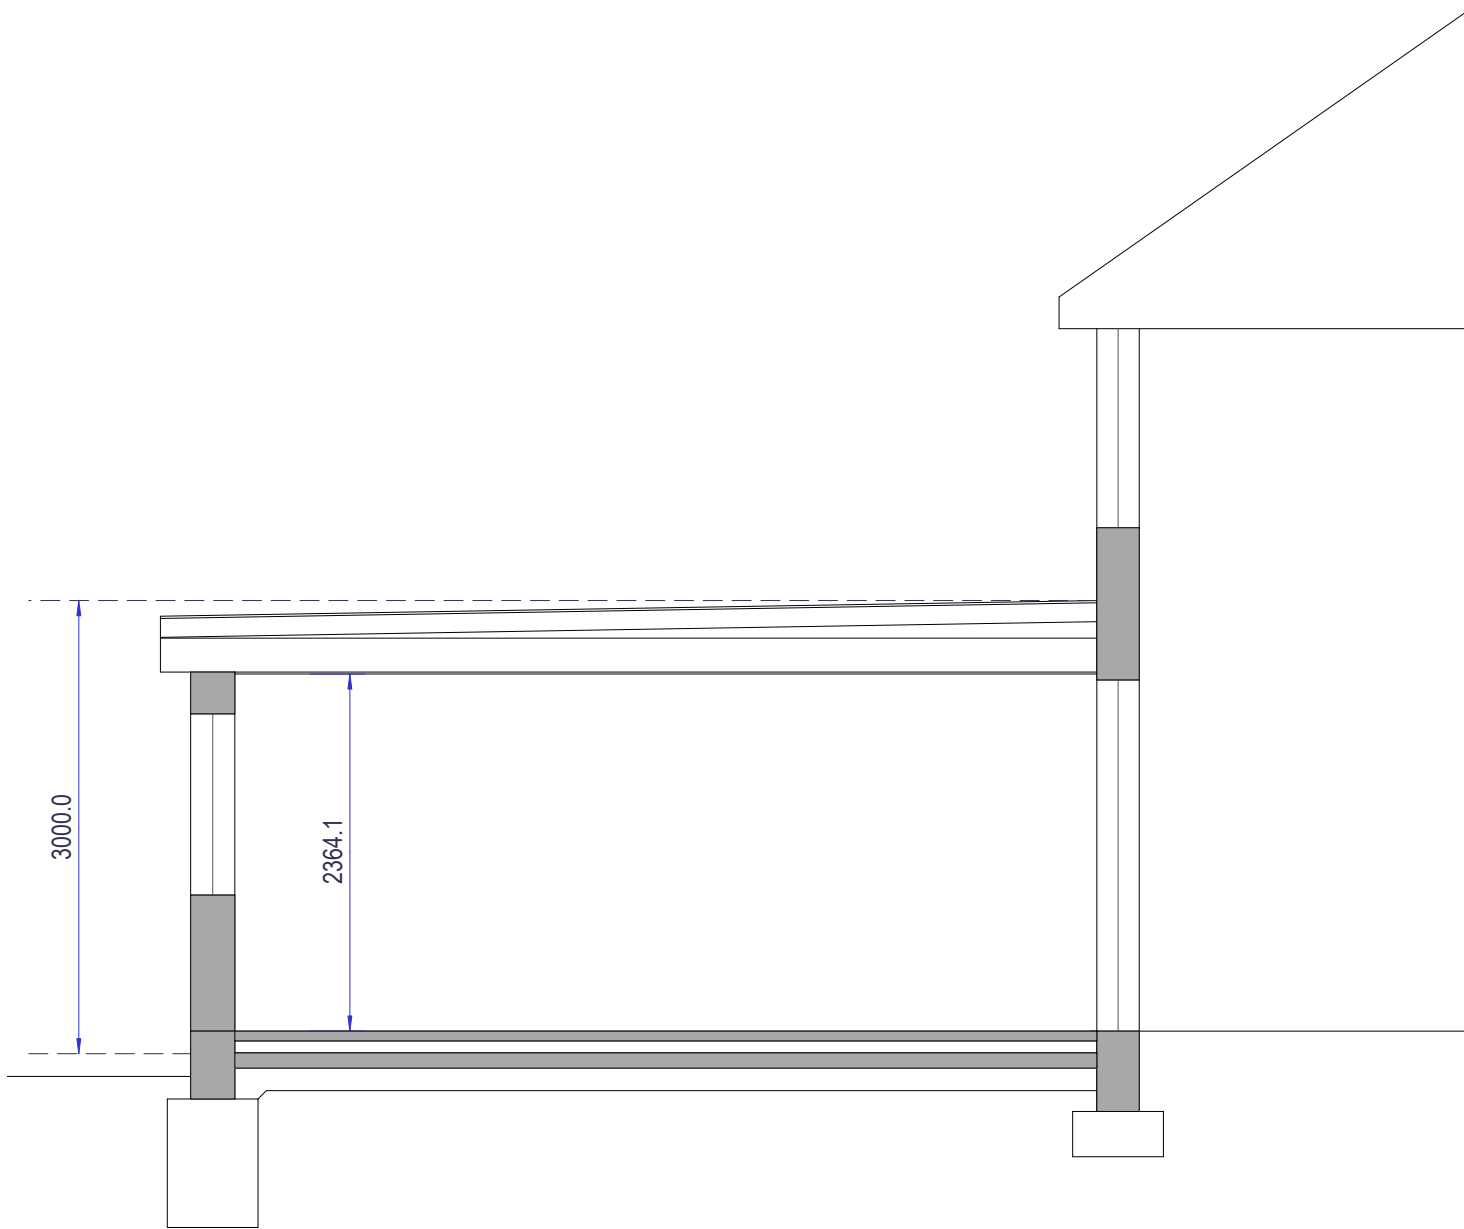

Proposed General Section
1:50

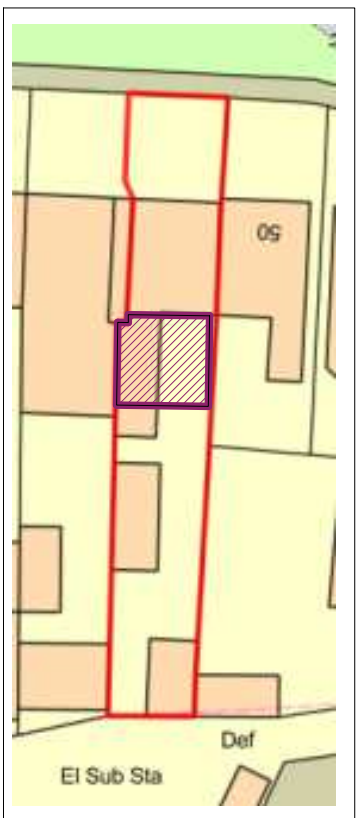

Proposed Site Plan
1:500

REVISIONS

No.	Description	Date

48 Jessie Road
Havant
Hampshire
PO9 3TH

Single Storey Rear Extension

Existing & Proposed Ground Floor
Plans & Elevations, General Section
& Site Plan.

January 2022 1:50 / 1:100 / 1:500

0054/P/003