


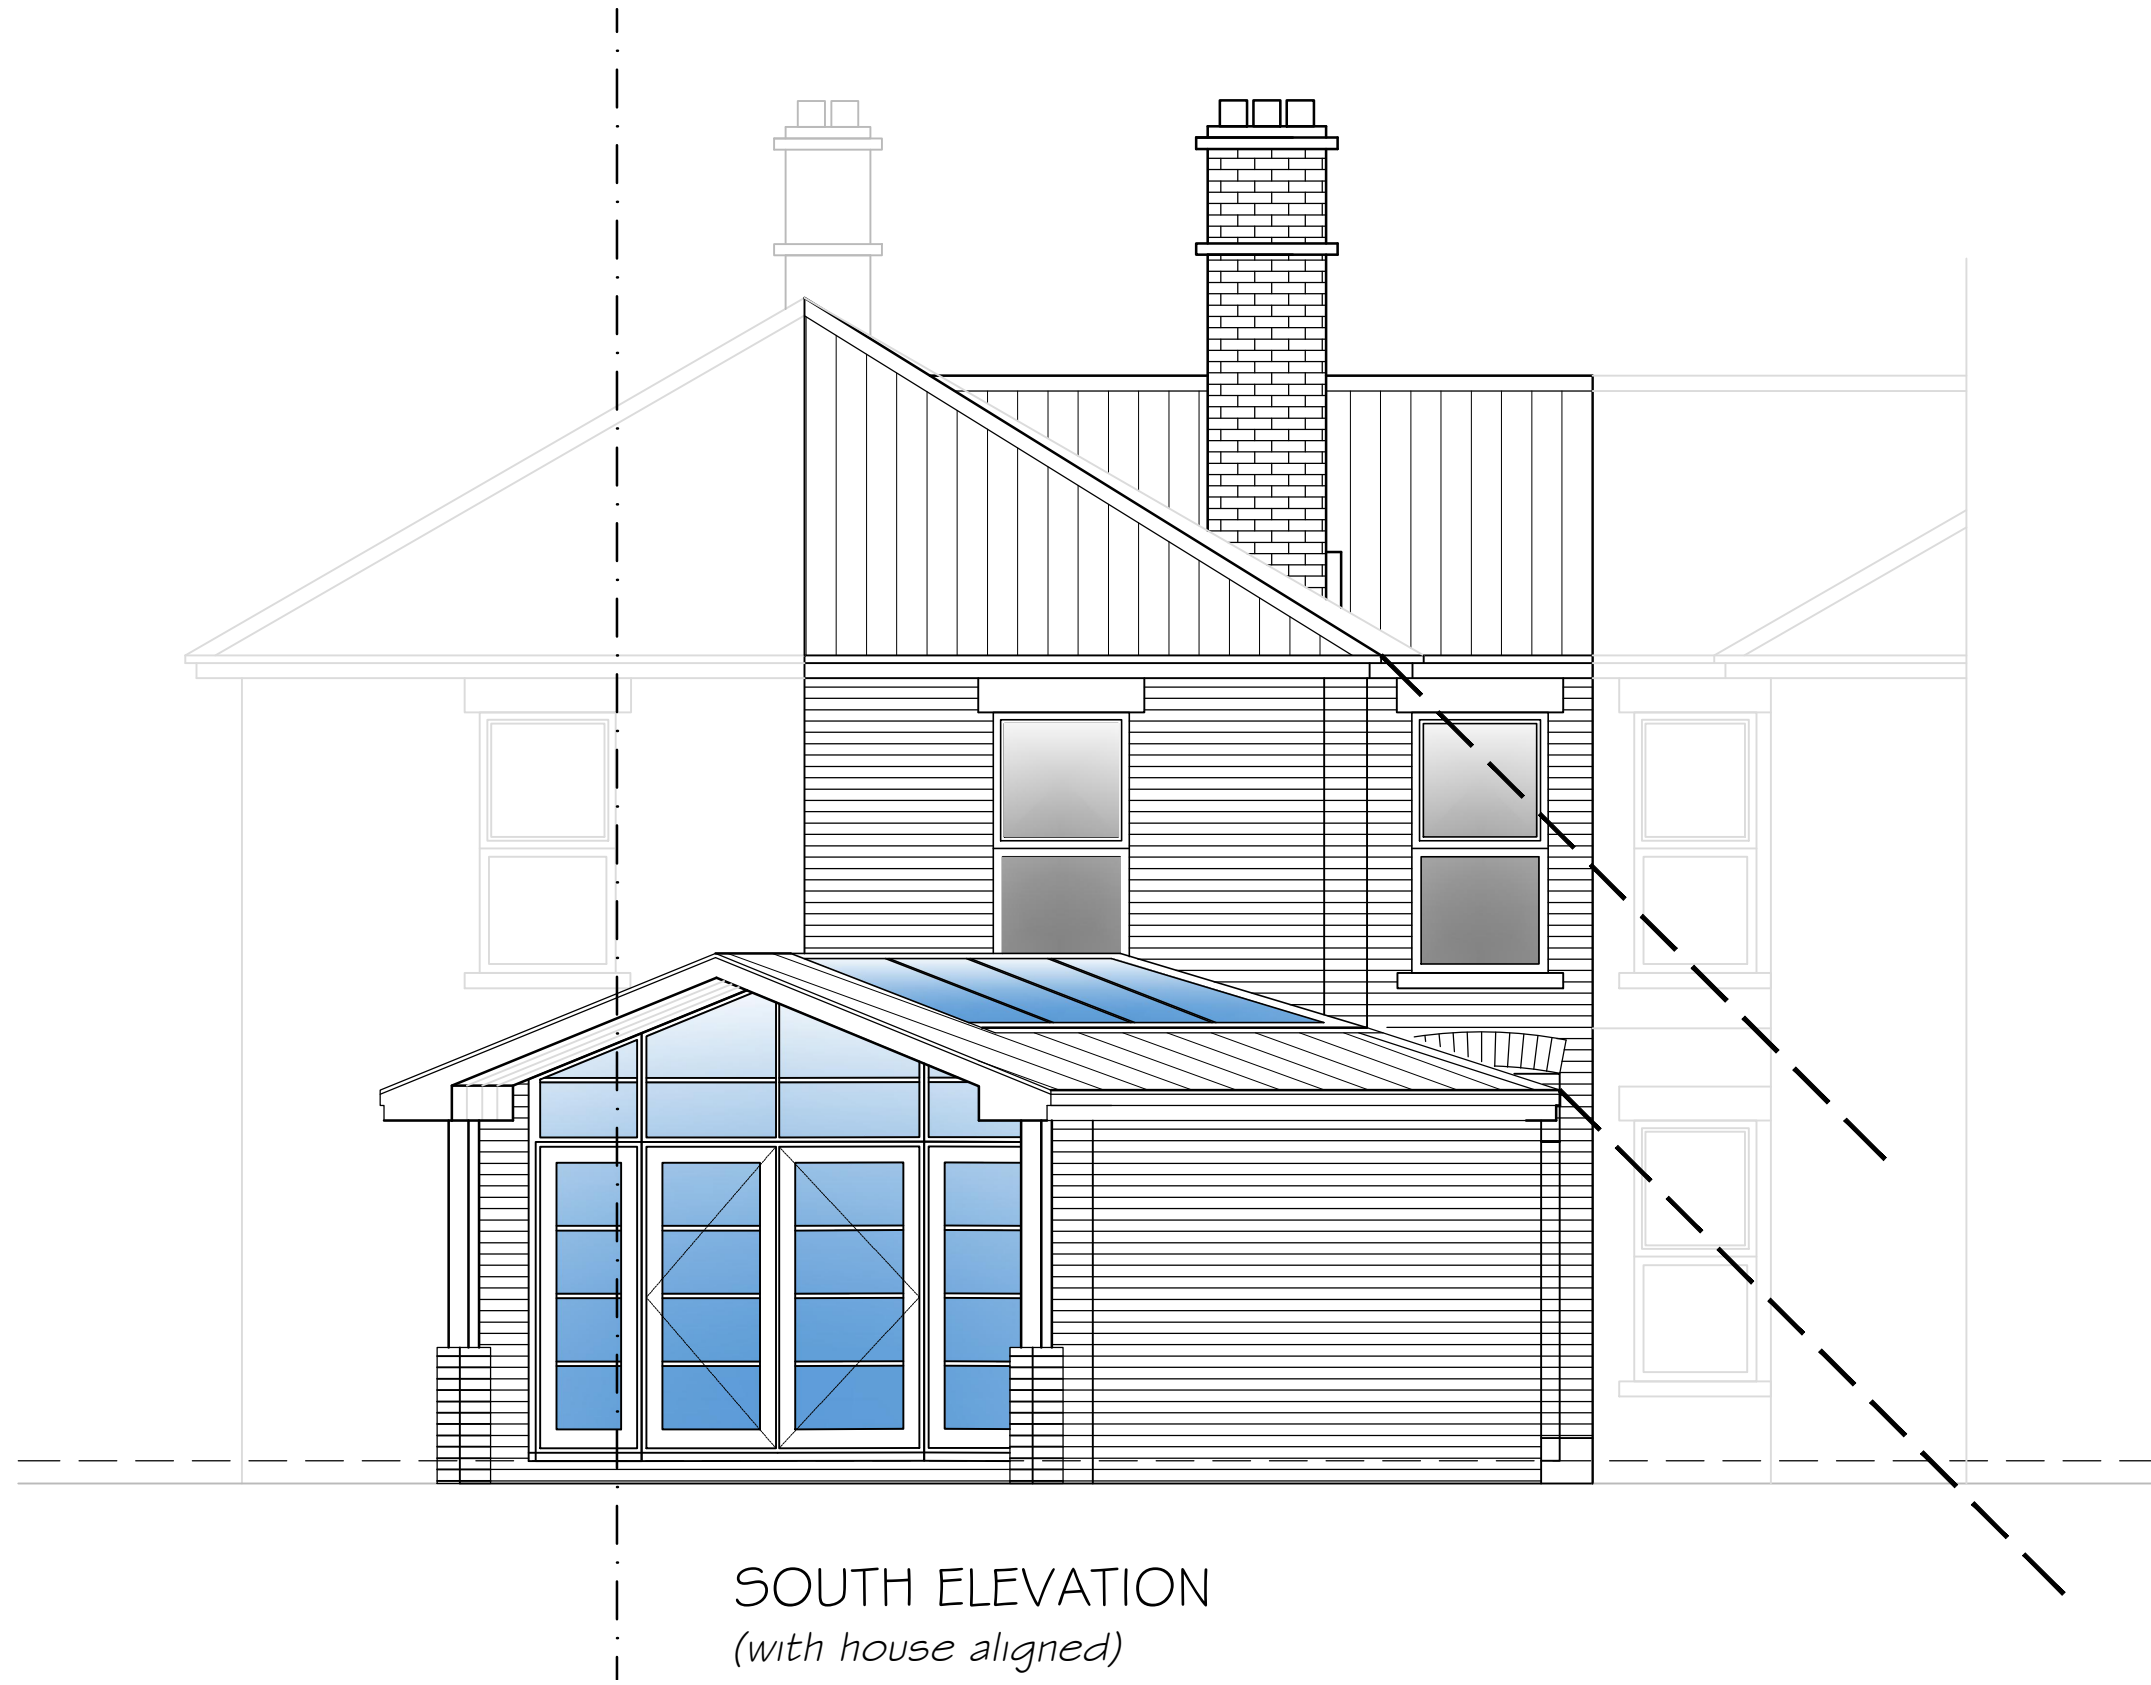

SOUTH ELEVATION
(with house aligned)