



KEY

Application boundary

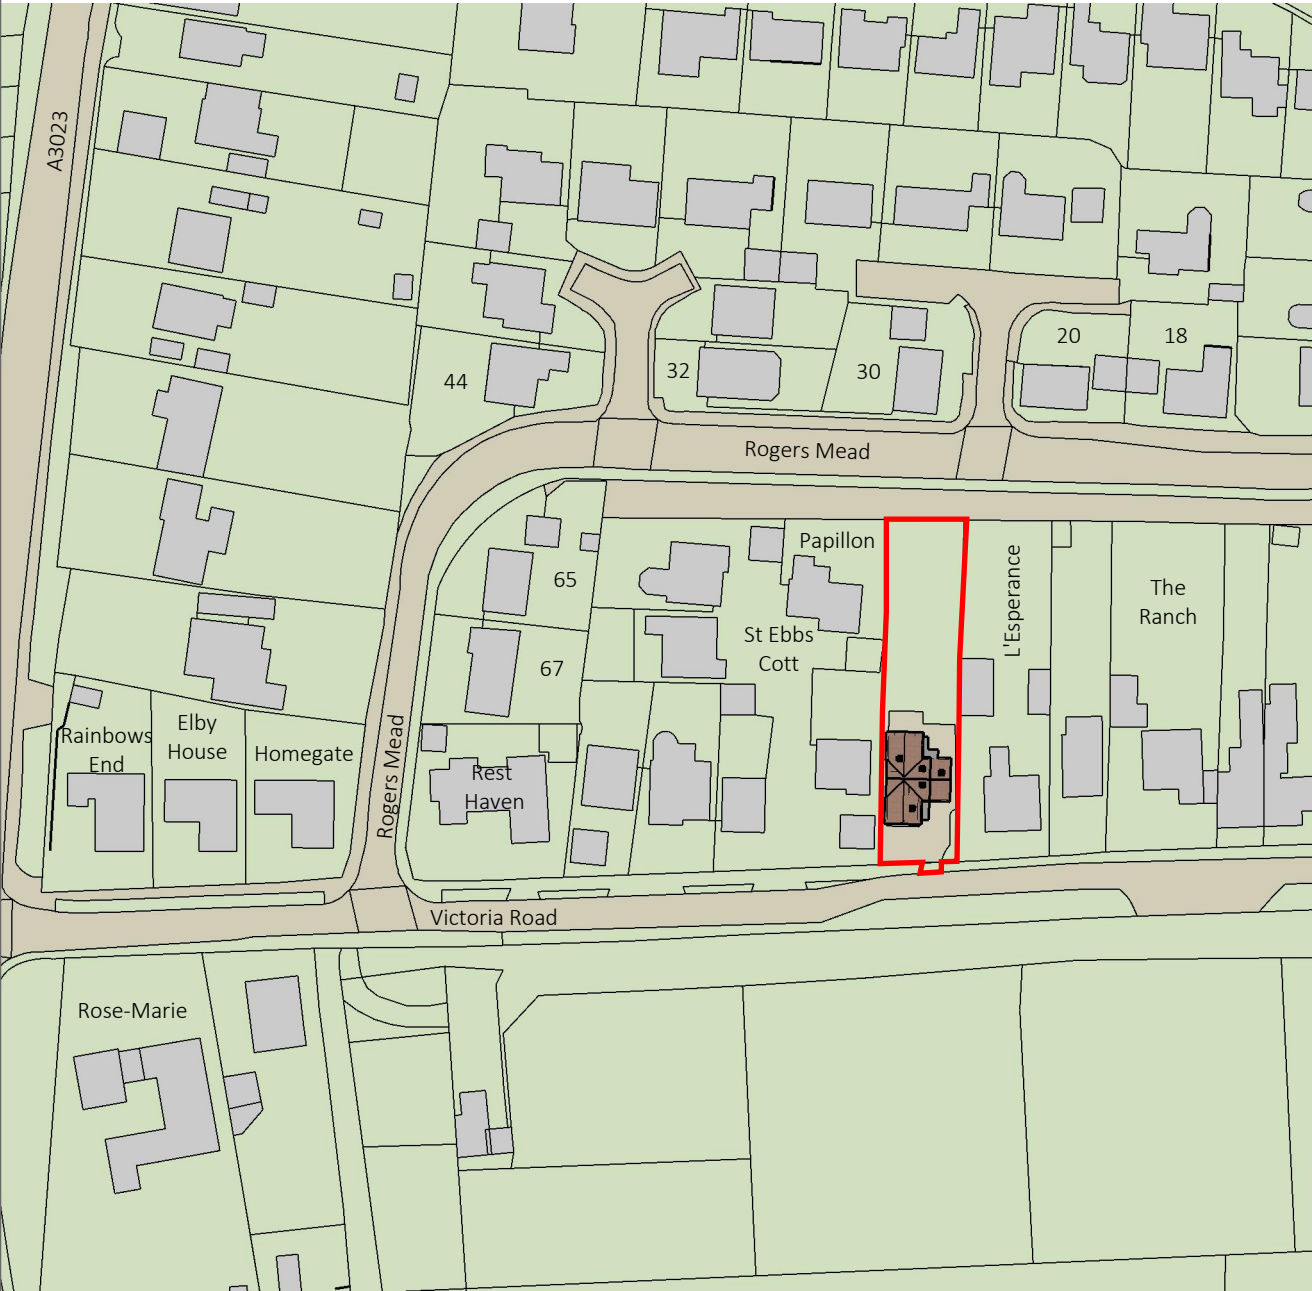


LOCATION PLAN

Proposed  
Scale 1:1250

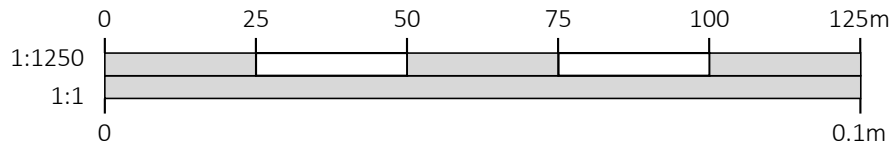

BLOCK PLAN

Proposed  
Scale 1:500

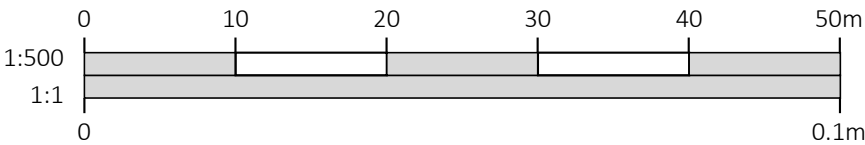

Ordnance Survey, ©Crown Copyright 2022. All rights reserved. Licence number 100019980



OAKWRIGHTS®

|   |               |          |    |
|---|---------------|----------|----|
| C | Layout Amends | 06.06.22 | CA |
| B | Layout Amends | 26.05.22 | CA |
| A | Layout Amends | 23.05.22 | CA |

DRAWINGS PRODUCED BY

T.J. Crump Oakwrights Ltd  
The Lakes, Swainshill,  
Hereford, HR4 7PU

+44 (0)1432 353353  
enquiries@oakwrights.co.uk

© This drawing, its contents, and all information contained therein is protected by Copyright. It may be used once only for its intended purpose under a contract with T.J. Crump Oakwrights Ltd, but not for any other use or purpose. This drawing is for Planning purposes and does not constitute a construction issue drawing. All setting out dimensions and levels are indicative and are subject to detailed site survey and site conditions. The Client and their agent are responsible for ensuring that Building Control and construction drawings are carried out following Planning approval. Scaling from this drawing is for Local Planning Authority information only.

CLIENT

Nga Yu & Susie Shing

SITE ADDRESS

Land Adjacent to L'Esperance  
Victoria Road, Hayling island  
PO11 0LU

PROJECT

Proposed New Dwelling

DEPARTMENT

ARCHITECTURE

DRAWING

PROPOSED LOCATION PLAN

SCALE

1:1250 and 1:500 @ A3

DATE DRAWN

06.05.22

DATE ISSUED

10.05.22

DRAWN

CA

CHECKED

MH

ISSUE STATUS

PLANNING

DRG. NO.

2210341.SHI-02

REV.

C