


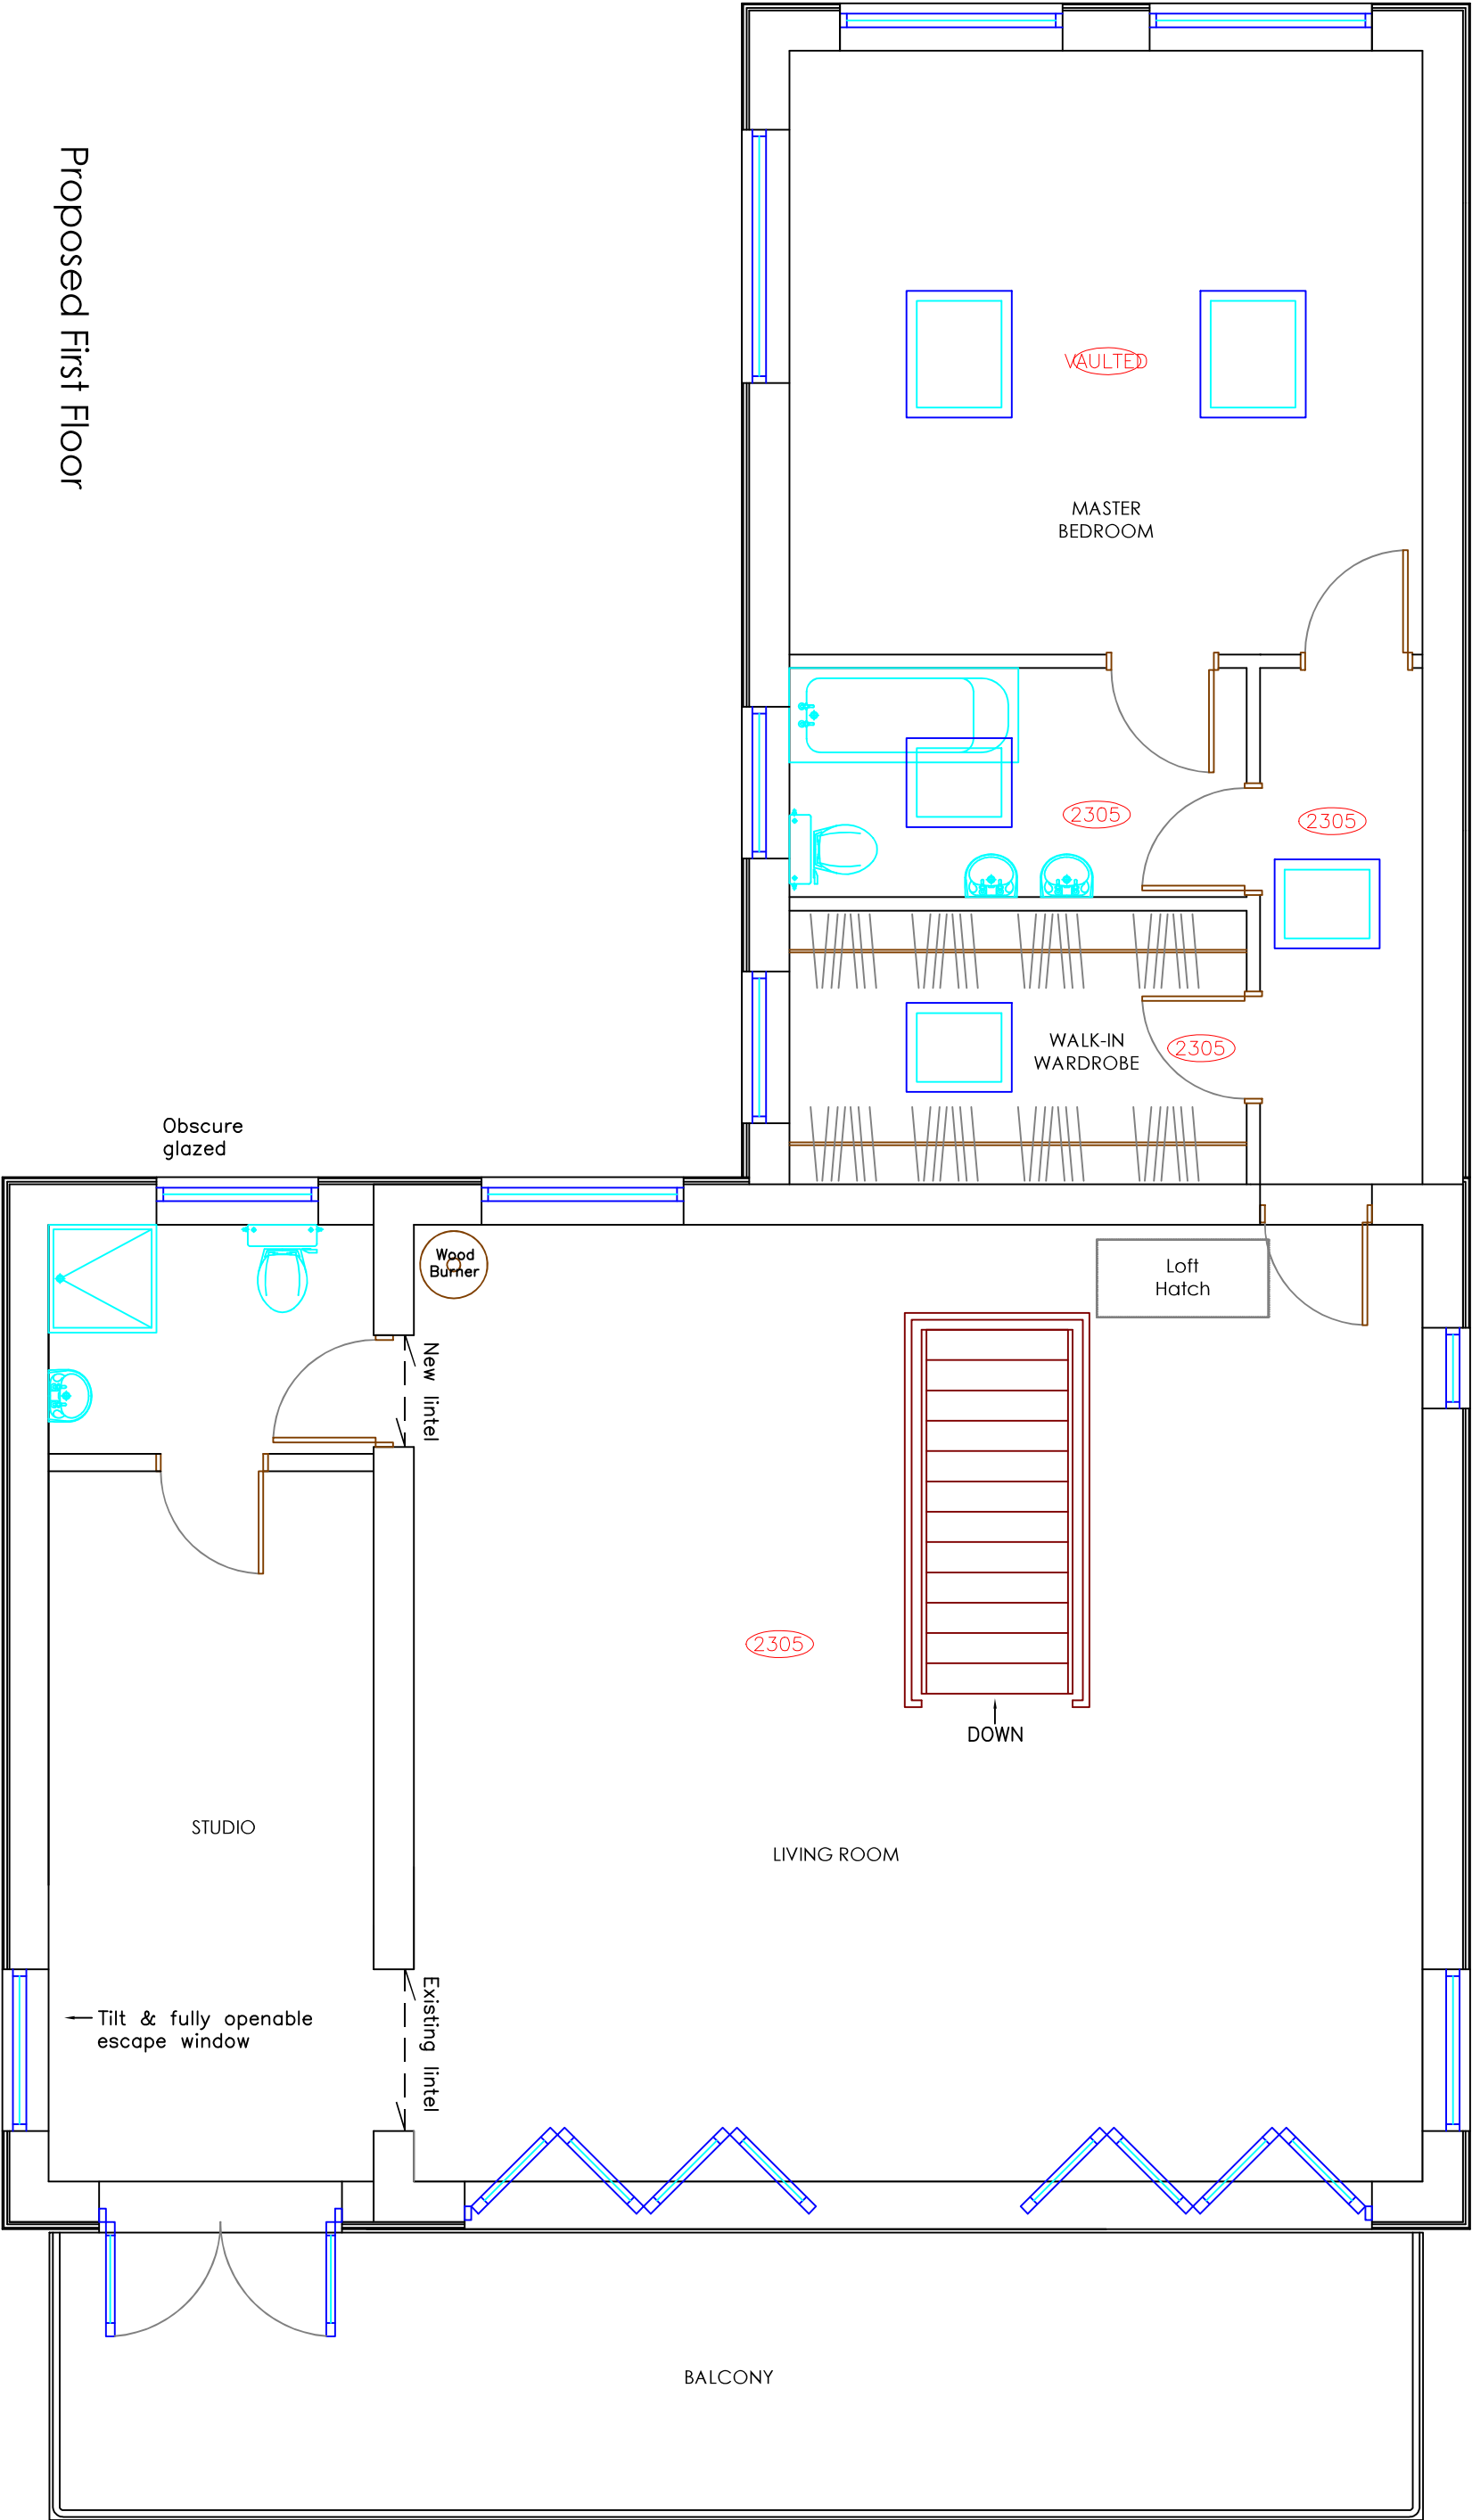

Proposed First Floor

REV	DESCRIPTION	DRAWN	DATE
-	Initial design	GBS	09.08.22
A	Window changed to French doors, glazed gable end and high level windows to kitchen	GBS	02.09.22

Copyright is reserved by GBS Designs and is issued on the condition that it is not copied or disclosed by or to any unauthorised persons without prior consent in writing from GBS Designs.

All dimensions to be checked on site

All structural elements to be specified by a suitably qualified structural engineer.

Drawing Ref		Address
HADLEY3 08	Scale of A1	
1:25	Scale of A3	48 Bembridge Drive Haying Island Hampshire PO11 9LU
Date 09 AUG 2022	Drawn by GBS	

0 1 2 3 4 5

Scale Bar

CAD - ARCHITECTURE - DESIGN

6 Shillingde Waterlooville
Hampshire PO7 5RW
Tel 023 9225 8315
www.gbsimoges.co.uk

gbs designs