




Existing 3D 3

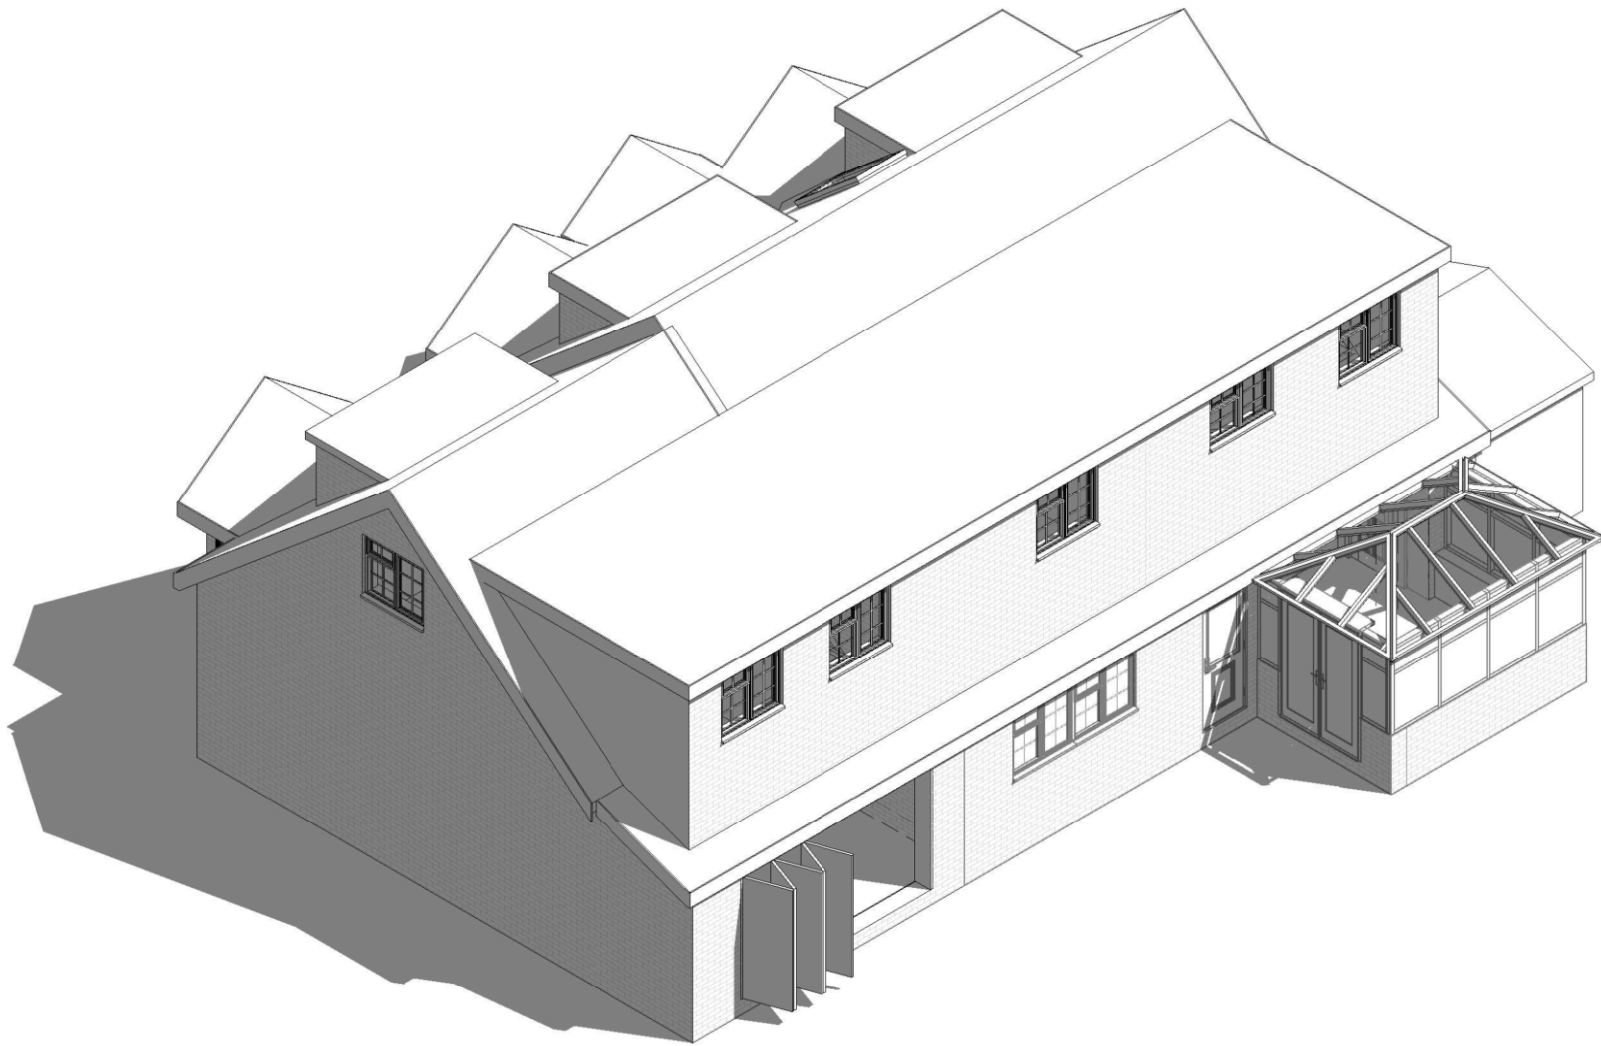

Proposed 3D 3

1:500		50
1:200		20
1:100		10
1:50		5



parkers

executive

design

All measurement to be checked on site prior to any commenment

(C) Copyright of Parkers Design (Southern) Limited. Any reproduction of these drawings will require written authority from the copyright owner.

Parkers Design Limited - The Studio @ 90, PO9 2PR

www.pexd.co.uk - info@pexd.co.uk - 07776 008822

PROJECT		82 Lovedean Lane PO8 9SS	
SHEET		3D 3	
CLIENT		Duff	
Date	Issue Date	Scale (@ A3)	
Drawn by	SW	DRAWING NUMBER	REV
Checked by	SR	P 8	