



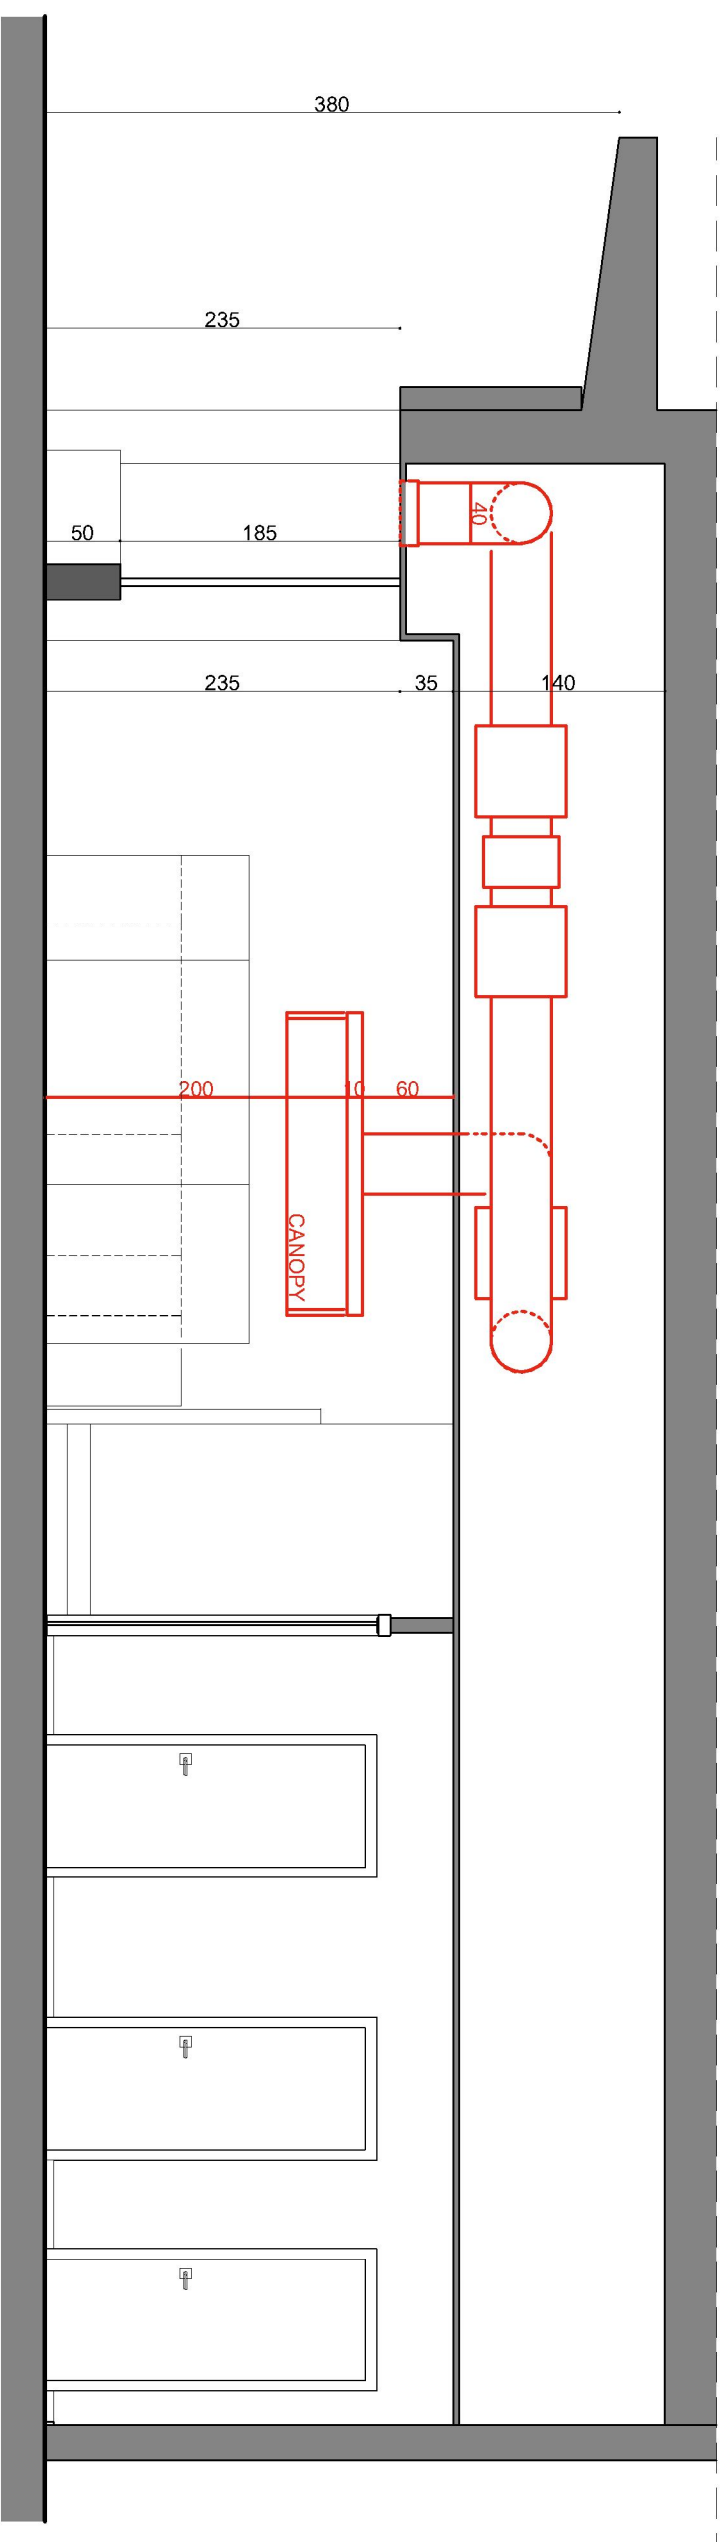

A SECTION

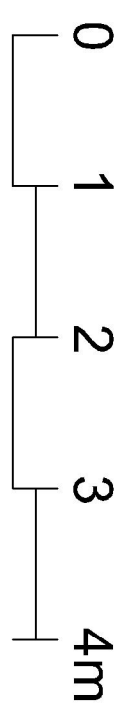

Proposed Section

Waterloooville Cafe Project	Numbers :	SHAKERS STUDIO ART & INTERIOR DESIGN COMPANY LIMITED
Design&Drawing: M.BULENT MUFTUOGLU	2022-10-13/02 Scale Date 1:50 2022	