


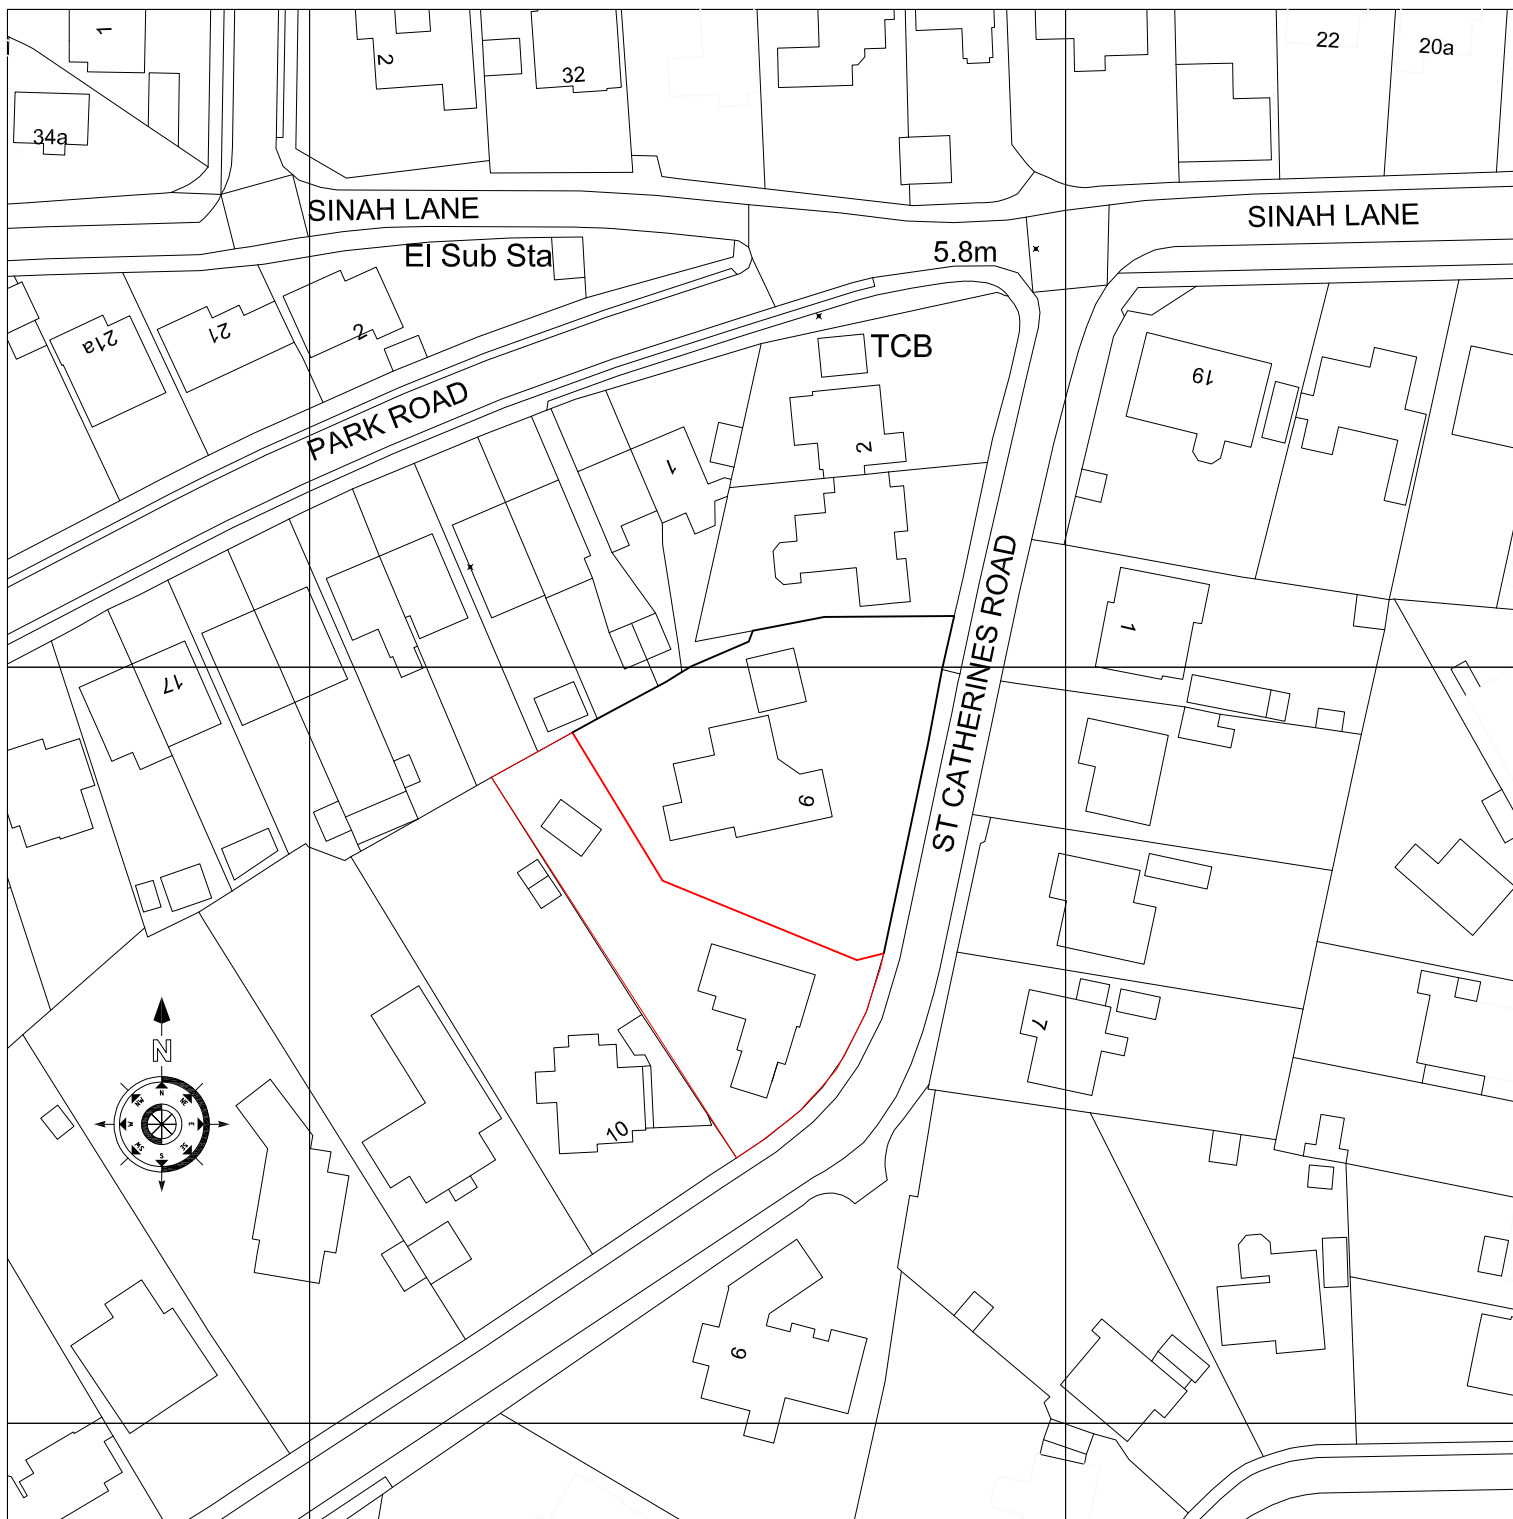

GSAL2428 - 01 Location Plan

Proposed Reconstruction of the Existing Garage into a Granny Annex
at 8 St Catherines Road, Halying Island PO11 0HE

Scale 1:1000 @ A4

March 2022

PLANNING