


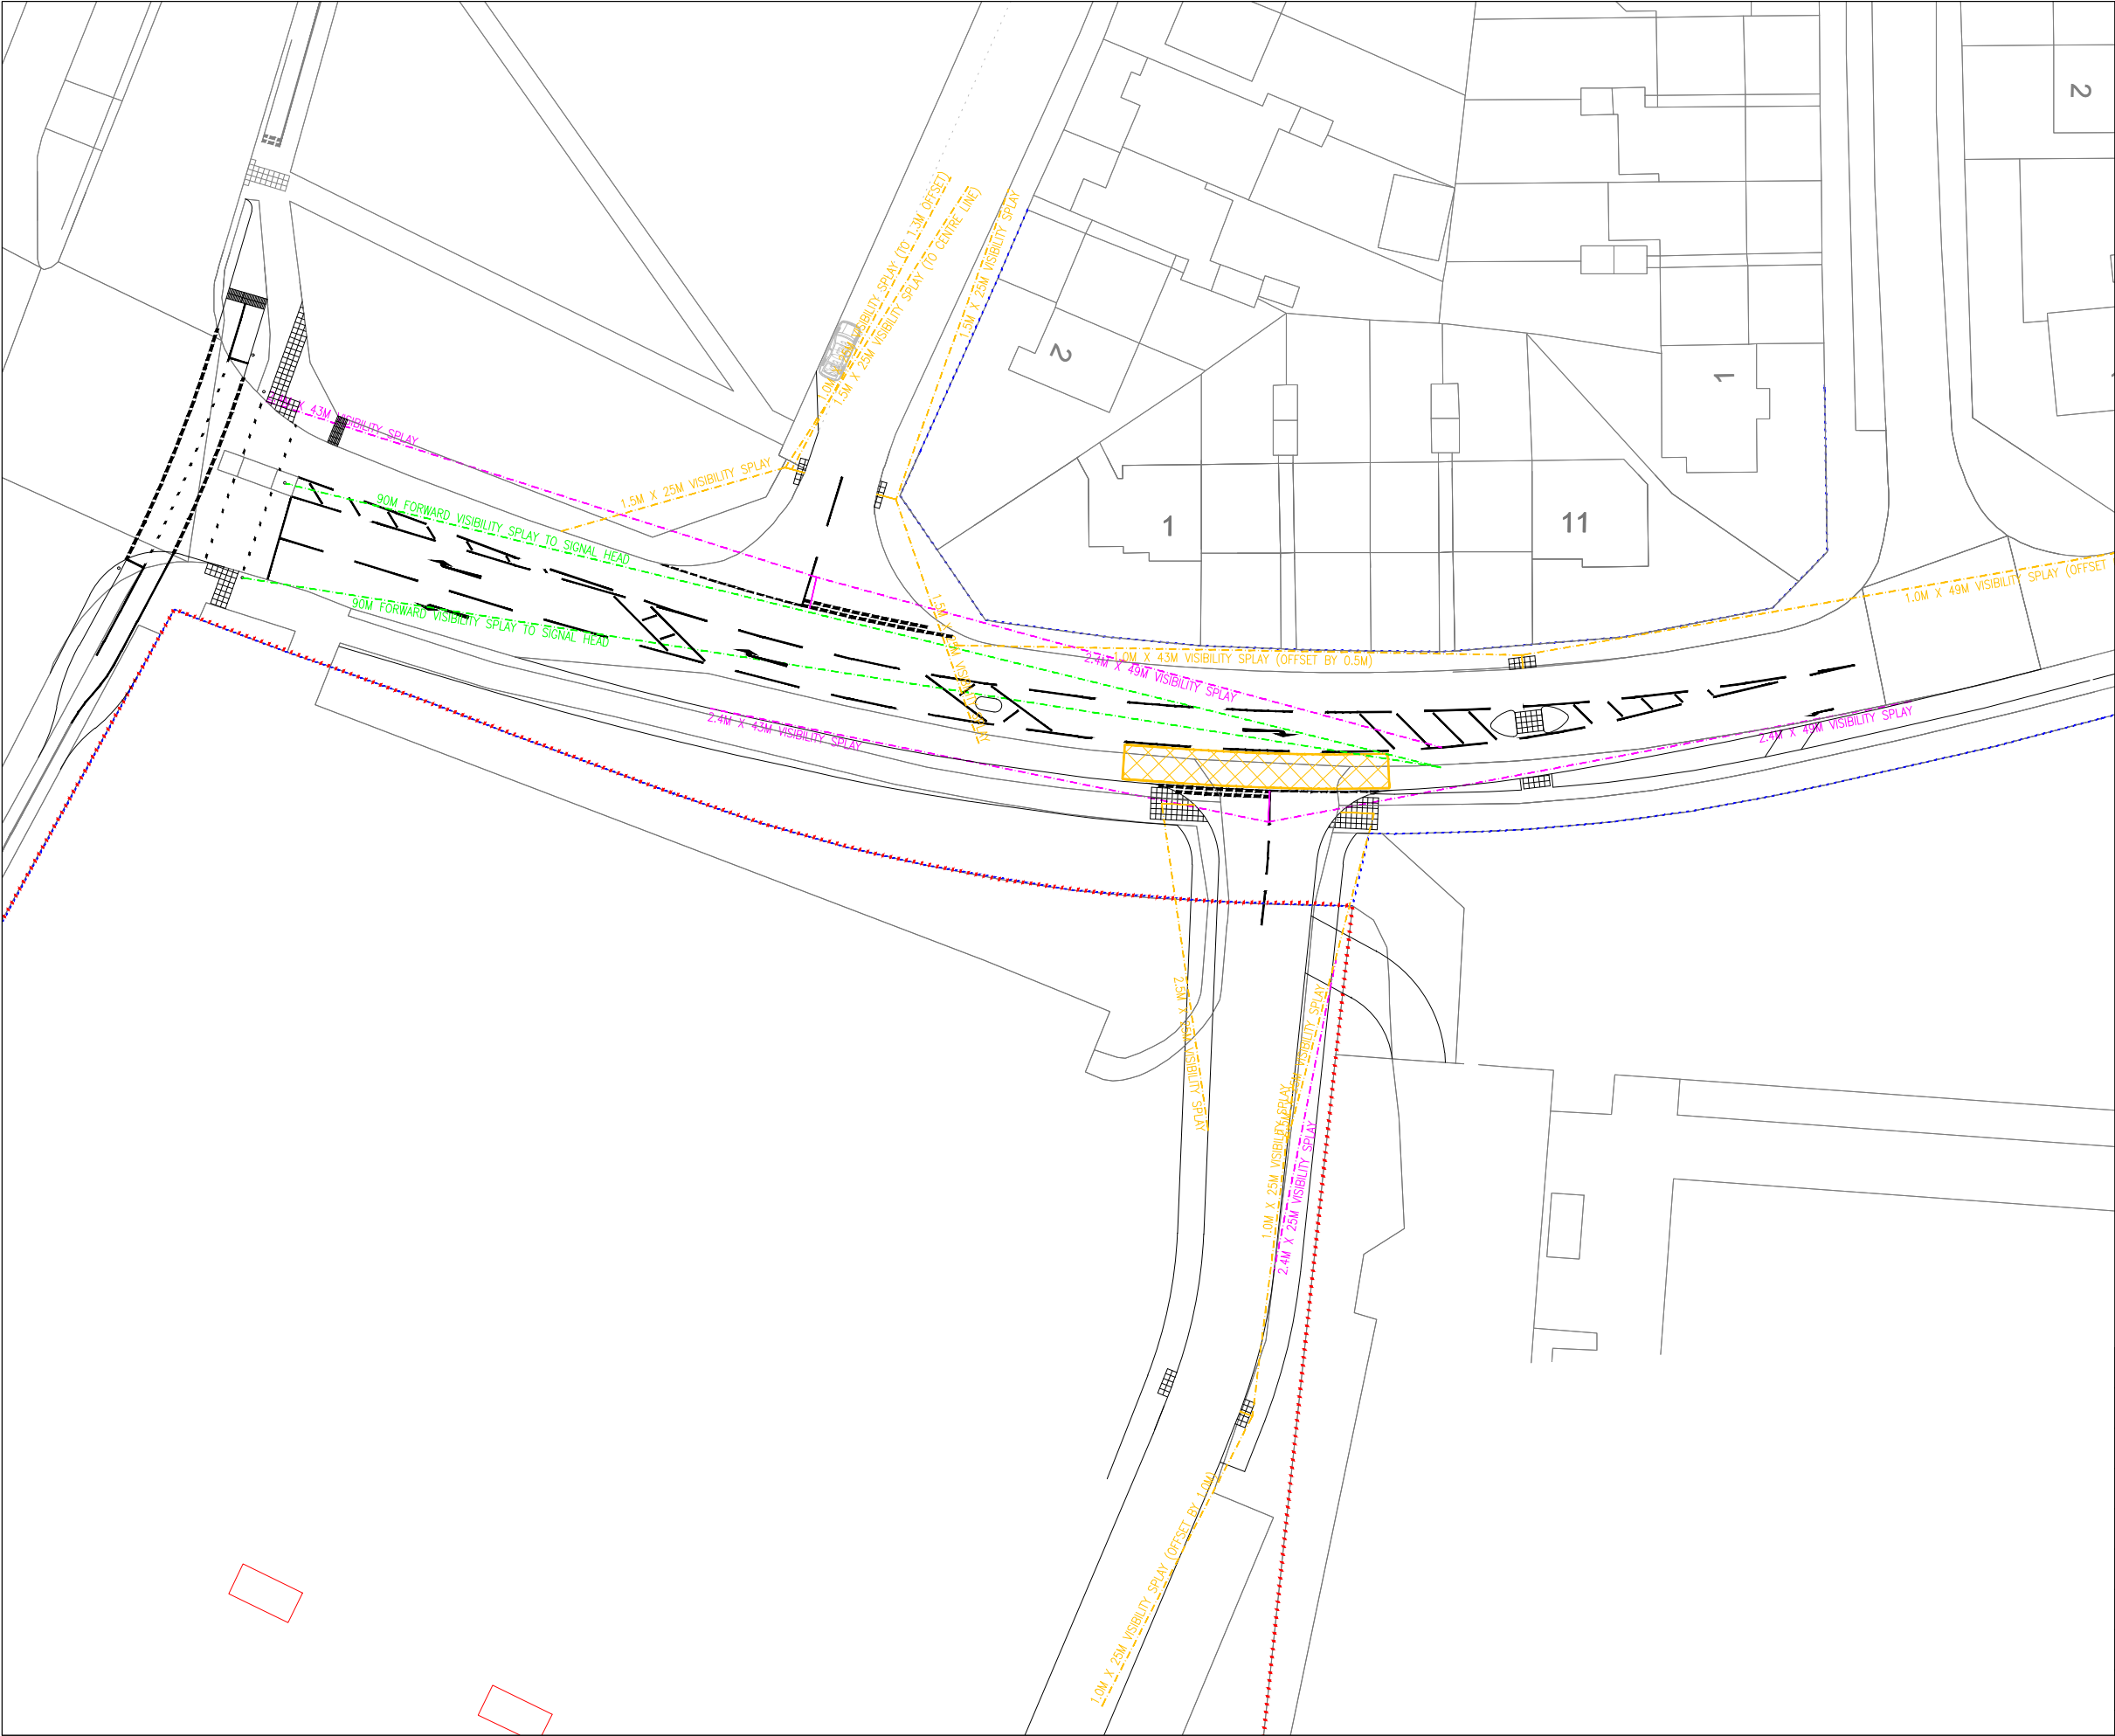


GENERAL NOTES

- 1. THIS DRAWING IS INTENDED TO BE VIEWED IN COMBINATION WITH ALL RELEVANT ARCHITECTS, ENGINEERS, SERVICES AND SPECIALIST DRAWINGS AND SPECIFICATION.
- 2. ANY VARIATIONS OR DISCREPANCIES BETWEEN THESE DRAWINGS IN TERMS OF DIMENSIONS OR DETAILS SHOULD BE DRAWN TO THE ATTENTION OF THE ARCHITECT AND/OR THE ENGINEER FOR CLARIFICATION.
- 3. PAUL BASHAM ASSOCIATES ACCEPTS NO RESPONSIBILITY FOR THE ACCURACY OF BACKGROUND INFORMATION PRODUCED BY THIRD PARTIES – THIS MUST BE TREATED AS INDICATIVE ONLY.
- 4. ALL DIMENSIONS AND LEVELS ARE IN METRES. DO NOT SCALE THIS DRAWING, PRINT, PLOT OR DISK.
- 5. THIS DRAWING SHOULD ONLY BE USED FOR CONSTRUCTION IF THE PROJECT PHASE IN THE TITLE FRAME BELOW IS SHOWN AS "CONSTRUCTION". PAUL BASHAM ASSOCIATES TAKE NO RESPONSIBILITY FOR CONSTRUCTION WORKS UNDERTAKEN TO DRAWINGS WHICH ARE NOT MARKED UNDER THIS PHASE.

KEY

----- HIGHWAY BOUNDARY

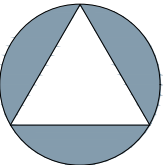

NORTH

|     |                                         |          |     |      |
|-----|-----------------------------------------|----------|-----|------|
| I   | KNIGHTWOOD AVE KERB BUILDOUT ALTERED    | 22.09.21 | AST | AST  |
| H   | ACCESS ROAD NARROWED                    | 15.09.21 | AST | RH   |
| G   | KERB BUILDOUT + VISIBILITY SPLAYS ADDED | 22.07.21 | AST | RH   |
| F   | SLIGHT CHANGES FOLL. HCC COMMENTS       | 10.06.21 | AST | RH   |
| E   | ACCESS KERBS REALIGNED + SIGNS ADDED    | 20.05.21 | AST | RH   |
| D   | CHANGES TO ACCOMMODATE TRACKING         | 27.04.21 | AST | RH   |
| C   | CYCLE/ FOOTWAY REALIGNED                | 16.04.21 | AST | RH   |
| B   | REVISED TO REFLECT RSA COMMENTS         | 12.04.21 | AST | RH   |
| A   | REVISED TO REFLECT HCC COMMENTS         | 01.04.21 | AST | RH   |
| Rev | Description                             | Date     | By  | Chkd |

|                                         |                                                                              |   |            |                  |                          |                                |                                 |               |
|-----------------------------------------|------------------------------------------------------------------------------|---|------------|------------------|--------------------------|--------------------------------|---------------------------------|---------------|
| Project Name<br>BARTONS ROAD,<br>HAVANT | Title<br>PROPOSED BARTONS ROAD IMPROVEMENTS<br>WESTERN SECTION<br>VISIBILITY | <br>paulbasham<br>associates<br><small>Paul Basham Associates Ltd<br/>Regus Castlemead, Lower Castle Street, Bristol, BS1 3AG<br/>01179 176810<br/>info@paulbashamassociates.com www.paulbashamassociates.com</small> | Client<br> | Checked By<br>RH | Checked Date<br>18.01.21 | Scale<br>1:500<br>(AT A3 SIZE) |                                 |               |
| Project Phase<br>PRELIMINARY            |                                                                              |   |            | Drawn By<br>AST  | Drawn Date<br>08.01.21   | Client Drawing No.<br>-        | PBA Drawing No.<br>106.0019.008 | Revision<br>1 |