

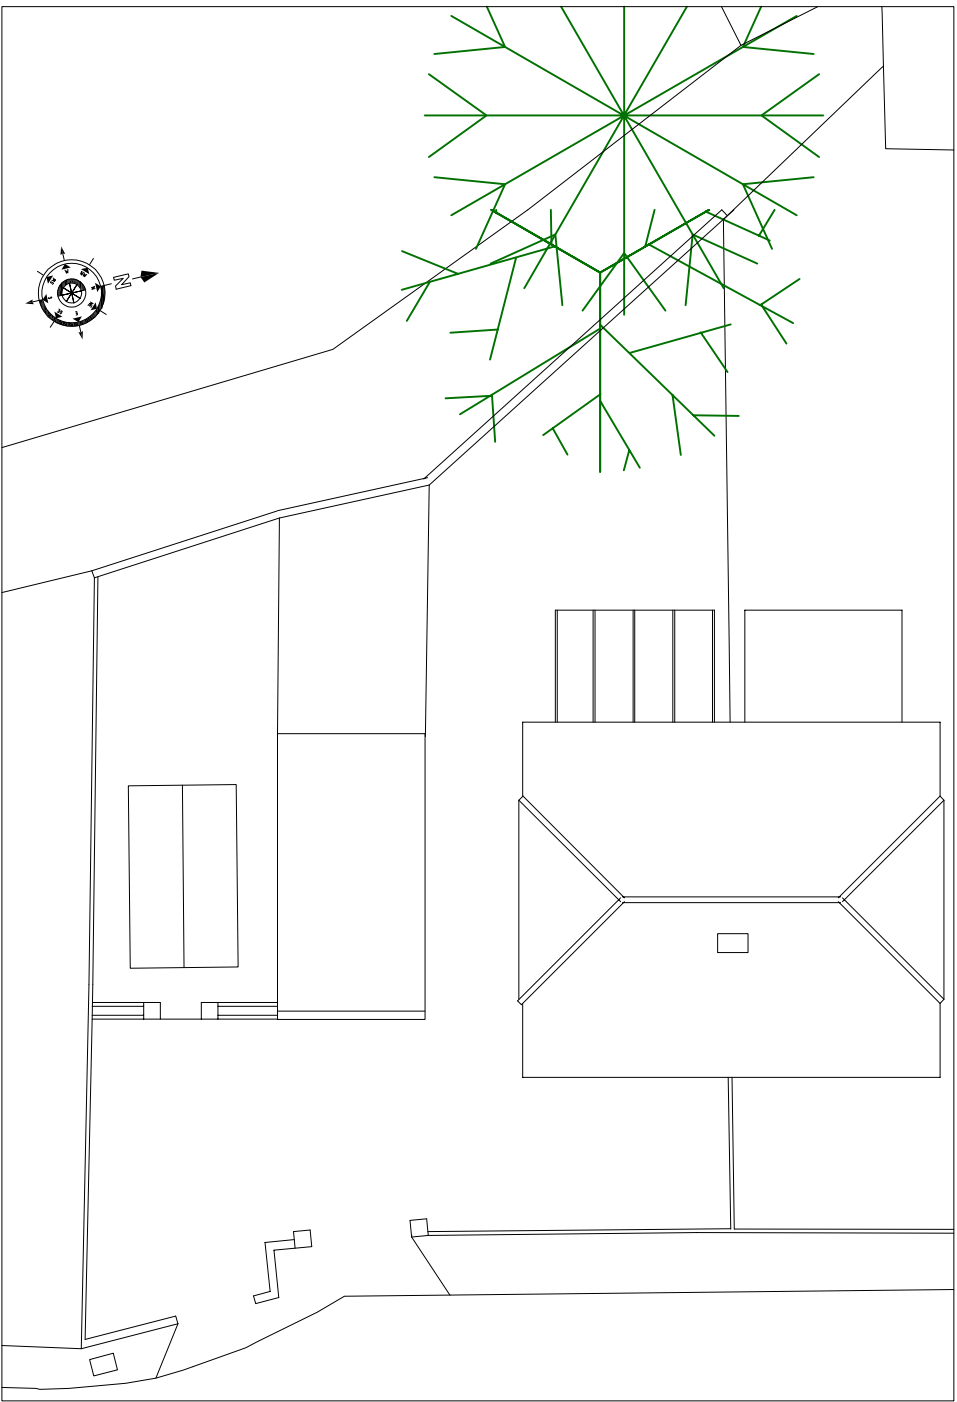
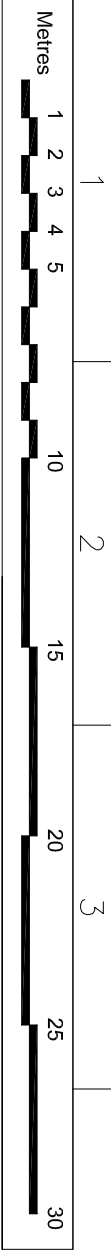
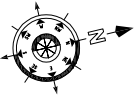
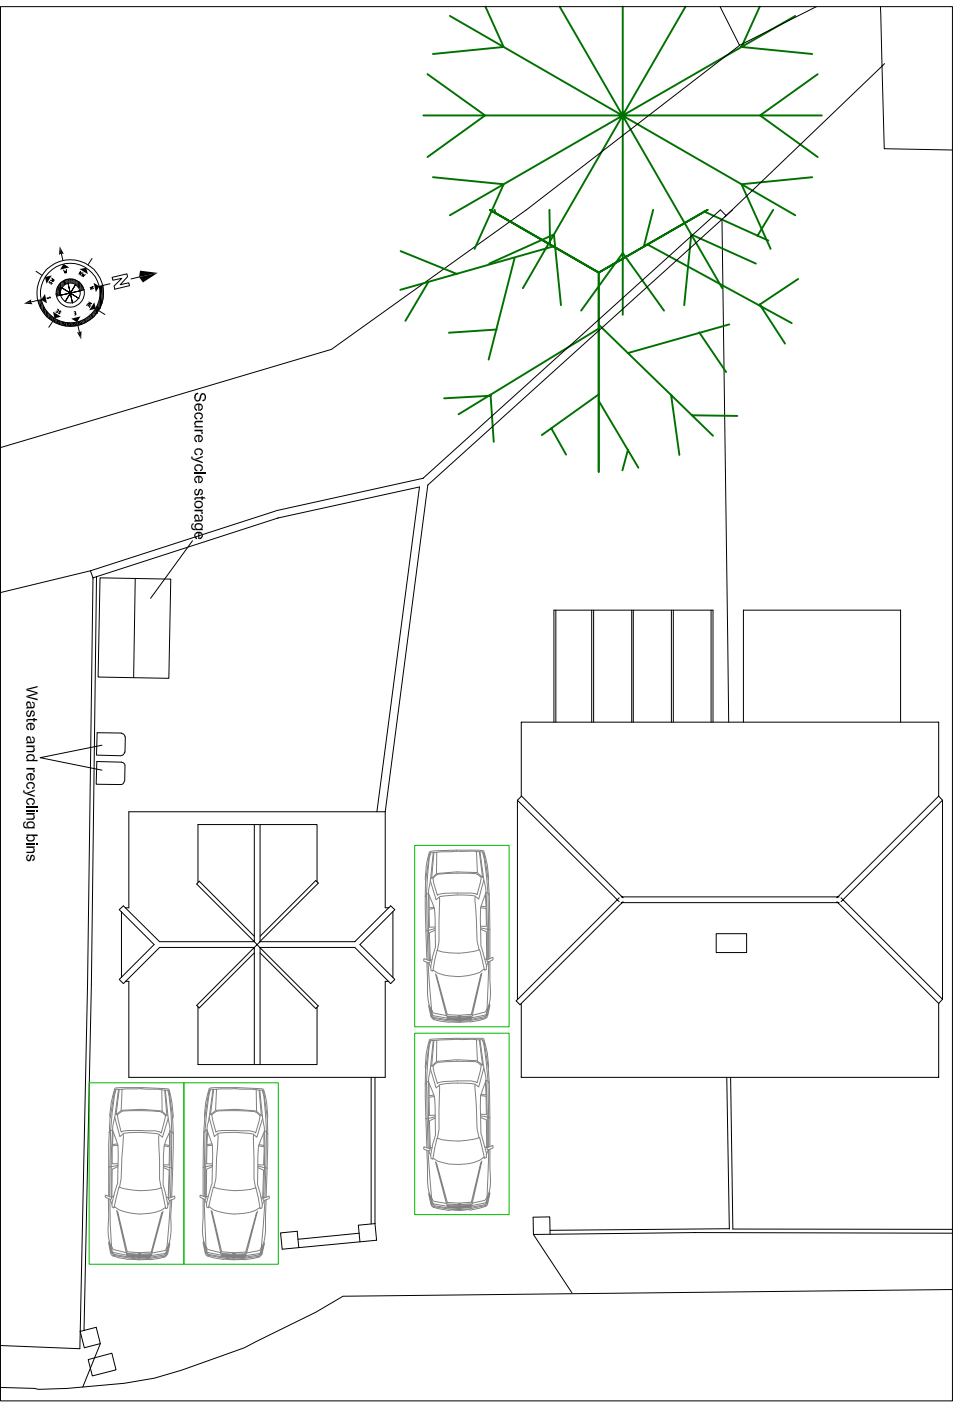



Existing Block Plan

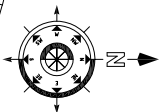

Proposed Block Plan

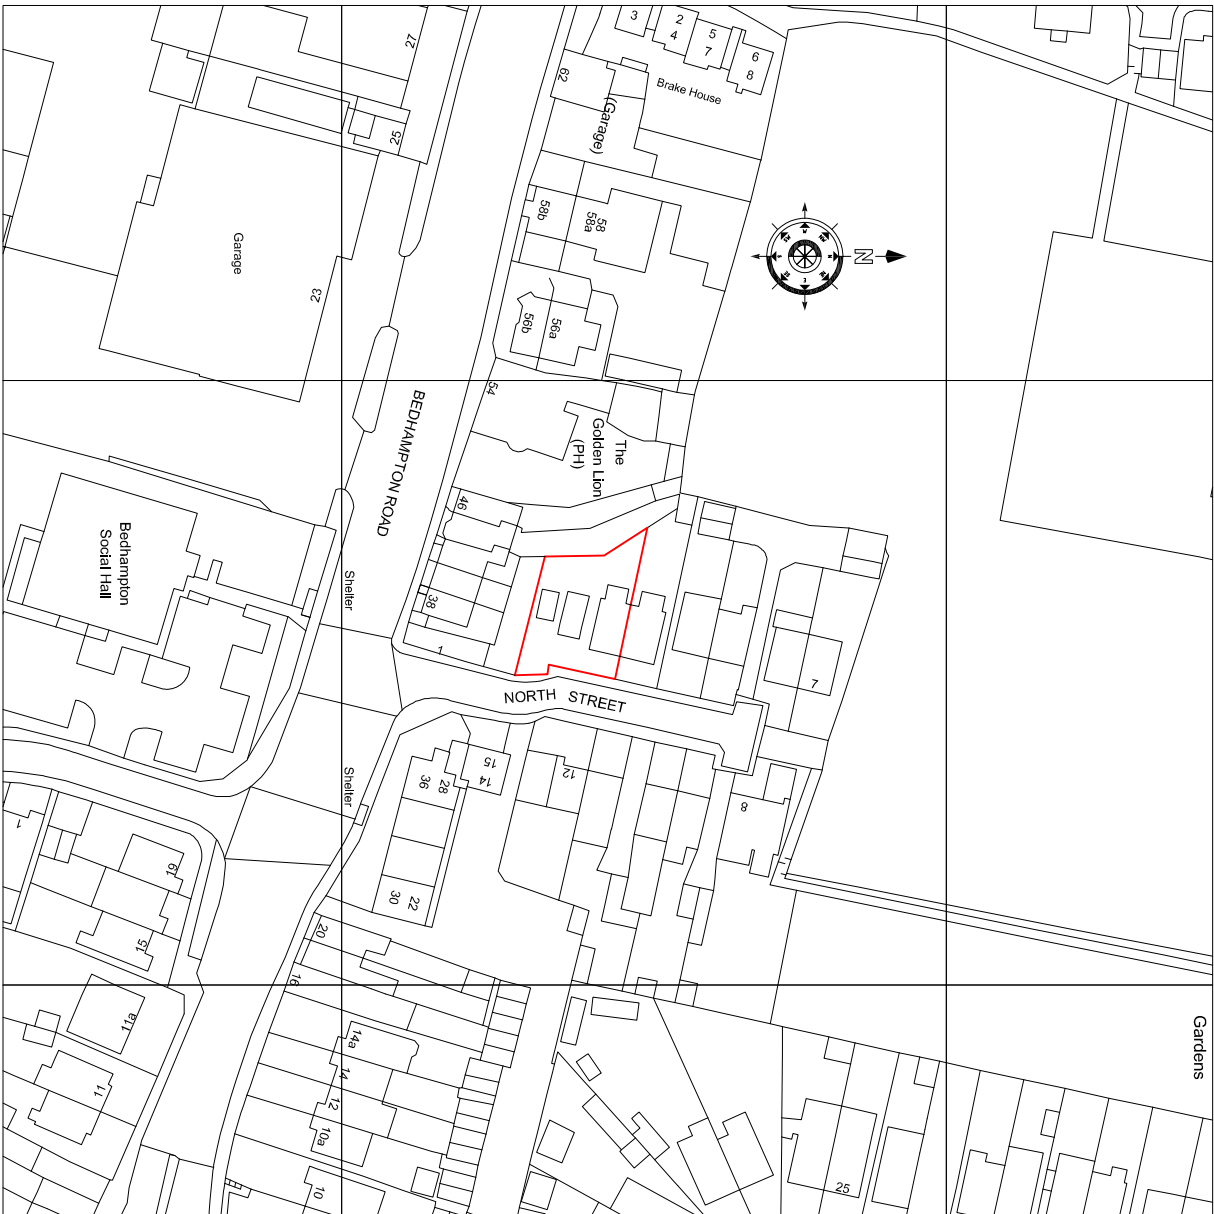

Location Plan - Scale 1:1250

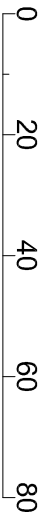

NOTES:

The application to HCC for the extension to the dropped kerbs will be made if the development proceeds.

Dwg. No.: GSAL2417/01A		PROJECT: PROPOSED APPLICATION FOR OUTLINE PLANNING AT 2A NORTH STREET, BEDHAMPTON PO9 3HD		Revision details:			
DATE: Aug. 2022		CLIENT: Mrs. Jane Andrews		A	Proposed dwelling resolved within the plot	Amended By: ST	Date: Sept. 2022
SCALE: 1:2000 1:1250				B	Dropped kerb position and inspection cover position added as per Planning request & cycle storage and waste bins.	ST	Oct. 2022
DRAWN BY: @ AS							
CHECKED:							
		TITLE: LOCATION AND BLOCK PLANS					
PLANNING							

PLANNING



RICS
Chartered Surveyors - Summer House
5 Royal Road Gosport, Havant, PO12 4ES
Tel: 07771 944 217 E-mail address: info@gsaal.uk

Gosport Surveying Associates Limited

© COPYRIGHT.

The copyright of this document lies with Gosport Surveying Associates Limited. No use or copying of this document is permitted without the prior written consent of Gosport Surveying Associates Limited, other than for the purpose of copying for individual use only. This document is the property of Gosport Surveying Associates Limited and must be returned to the company on request. All rights reserved. No part of this document may be reproduced without the prior written permission of Gosport Surveying Associates Limited.

The copyright of this document lies with Gosport Surveying Associates Limited. No use or copying of this document is permitted without the prior written consent of Gosport Surveying Associates Limited, other than for the purpose of copying for individual use only.

Crown Copyright and database rights 2022.
OS 100031961 National Map Centre.
Purchased 14/01/2022 1 year licence.

"COPYRIGHT.. The copyright of this document lies with Gosport Surveying Associates Limited. No use or copying of this document, or part of this document, shall be permitted without prior written consent of Gosport Surveying Associates Limited, other than for the purpose of copying for correct documentation and for site use."

 **RICS**
Gosport Surveying Associates Limited
Chartered Surveyors - Summer House
5 Rydal Road, Gosport, Hants, PO12 4ES
Tel: 07771 344 217 E-mail address: sae@GSAL.UK