



Ordnance Survey, (c) Crown Copyright 2022. All rights reserved. Licence number 100022432

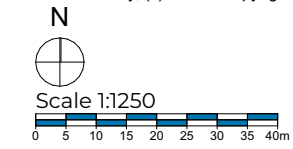


Location Plan
1:1250

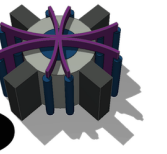


TSBP
architecture

NOTES:

Ordnance Survey Map Licence number 100022432
Purchase date: 05 October 2022
Expiry date: 04 October 2023

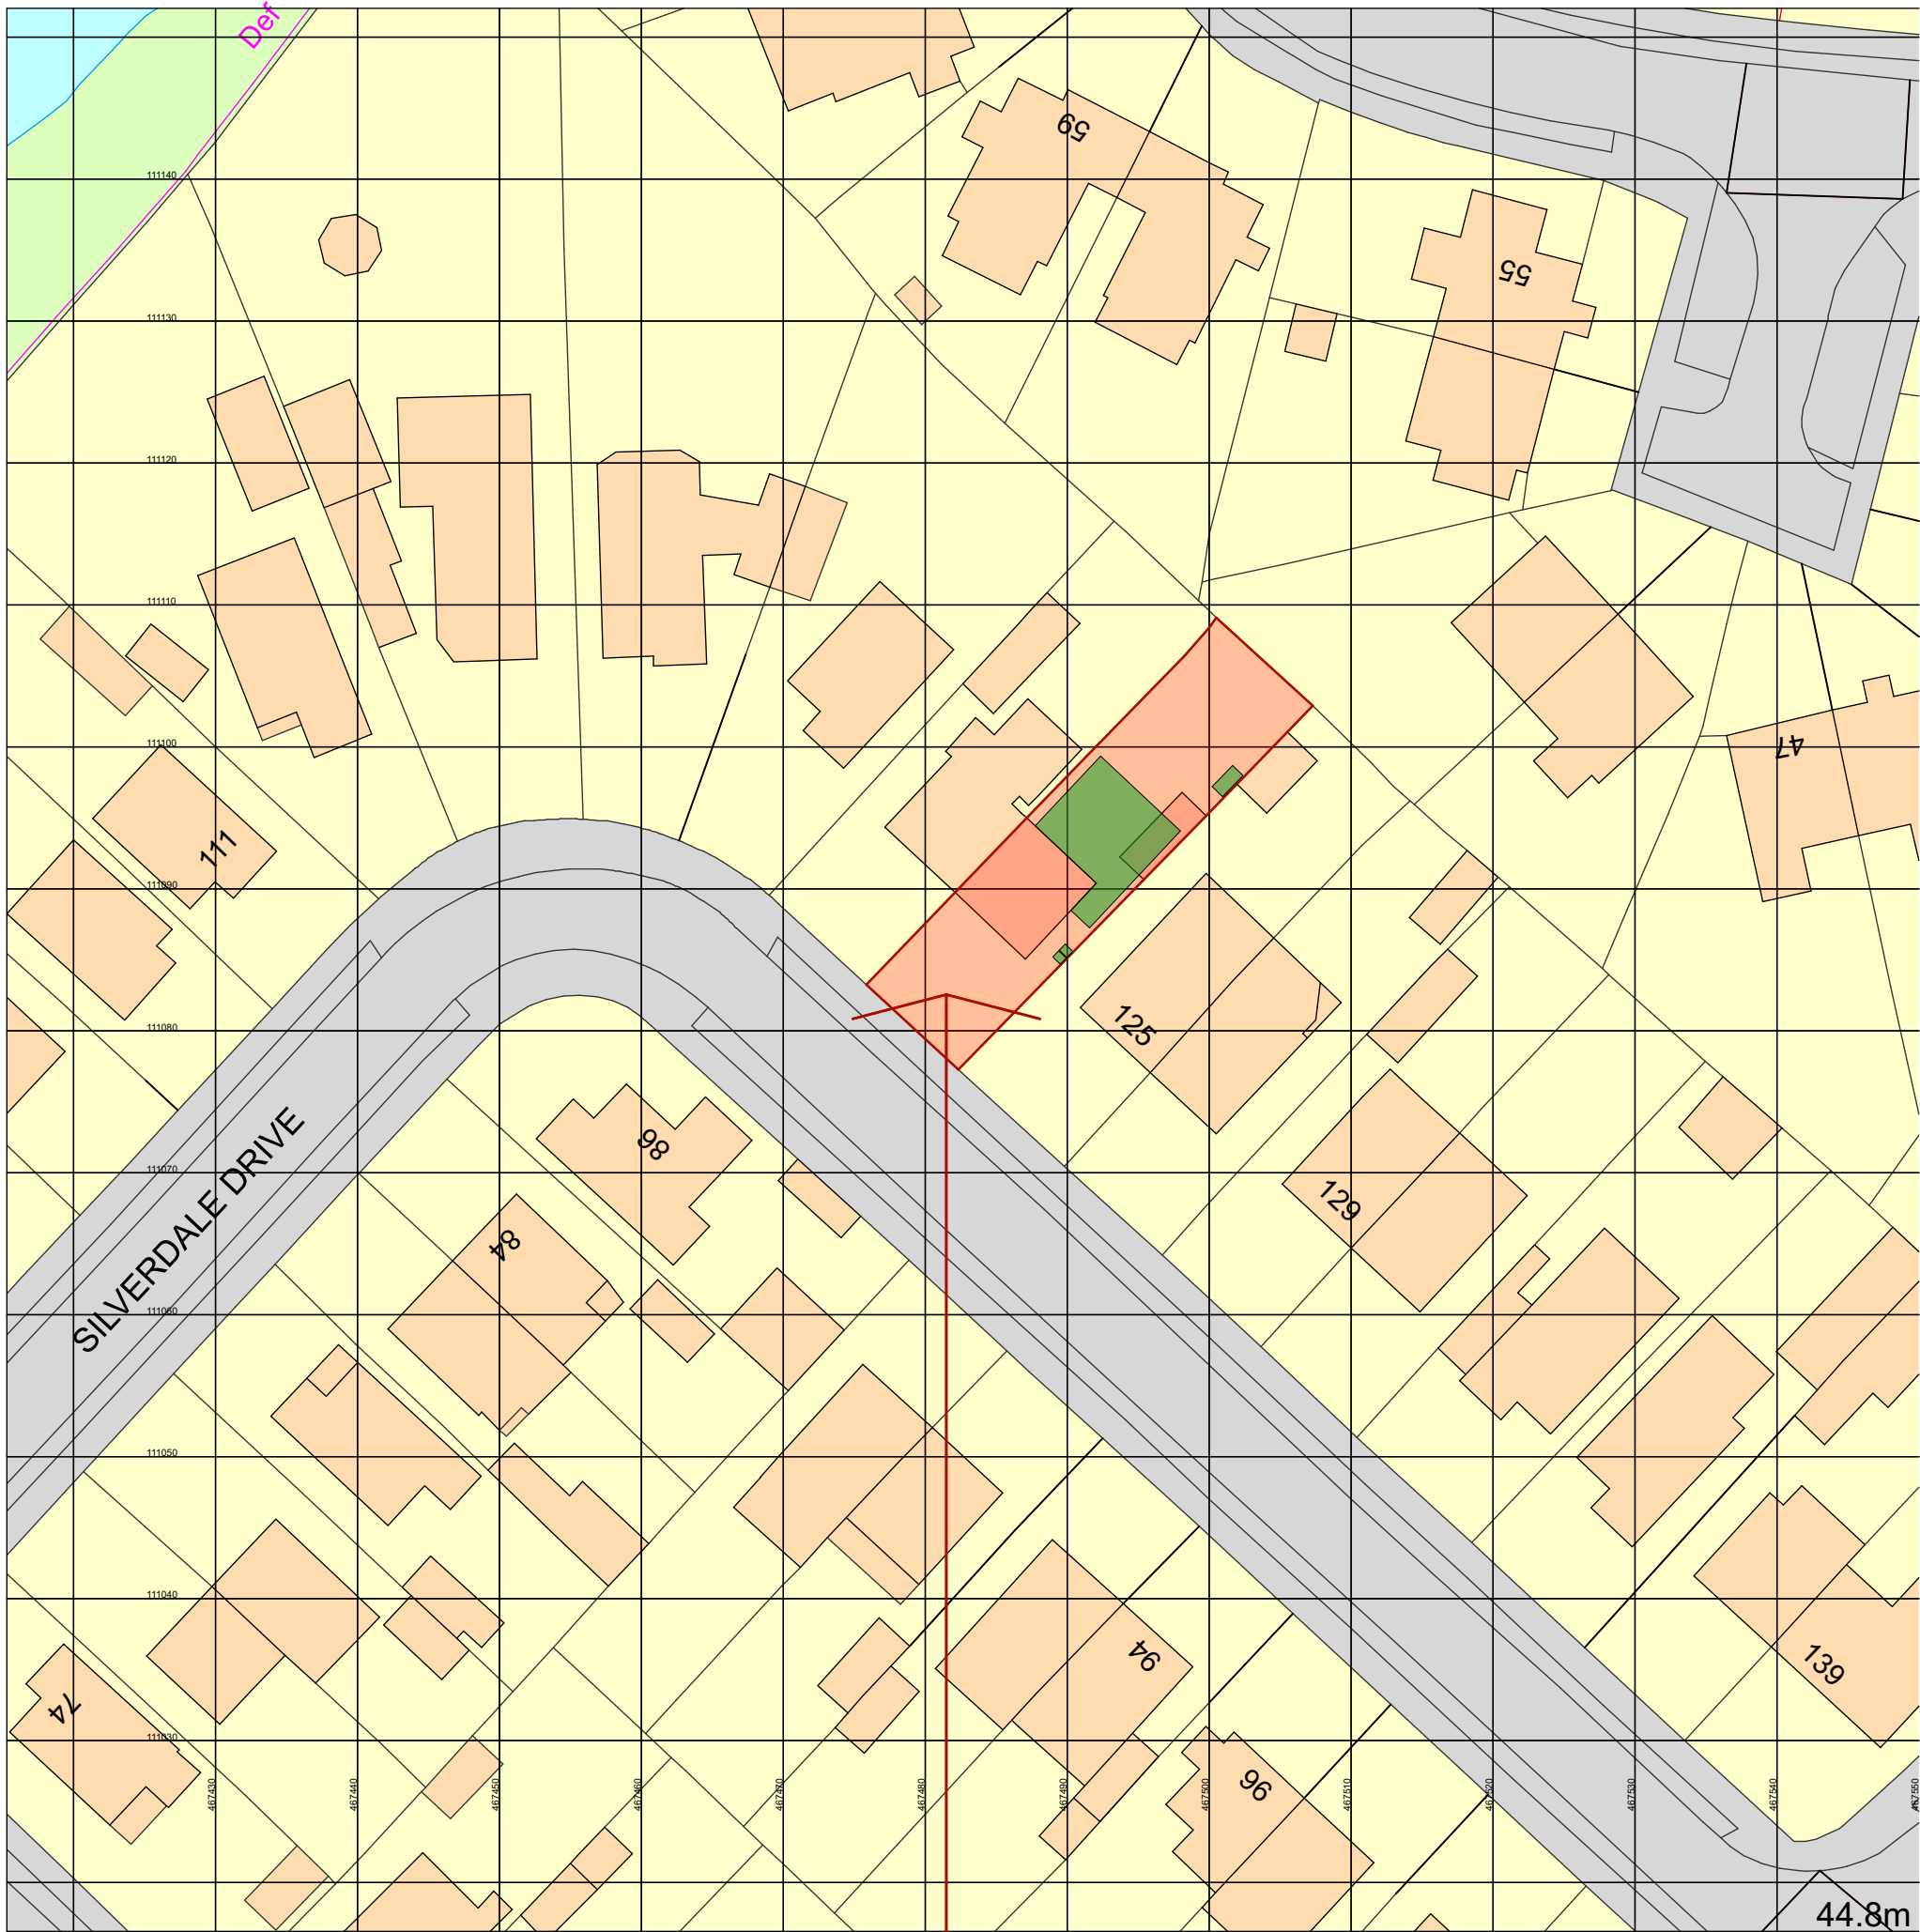

Ordnance Survey, (c) Crown Copyright 2022. All rights reserved. Licence number 100022432

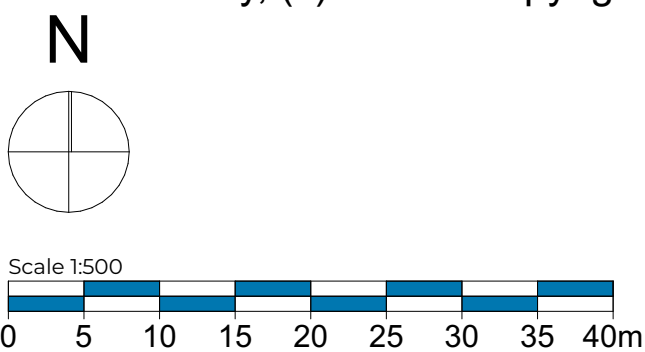

'123 Silverdale Drive' Application Site
(solid red hatch),
proposed single storey side and rear extension
(solid green hatch)

Block Plan
1:500

client

Mr. Paul Bentley

project

Proposed extension
123 Silverdale Drive, Waterloooville. PO7 6DU.

Location Plan and Block Plan

date
05 October 2022
scale
1:500, 1:1250

project number/drawing number
0752-01.001.03
paper size
A2

[illegible]

☐ preliminary ☒ planning ☐ building regulations
☐ production ☐ tender ☐ construction ☐ as built ☐ other

studio The Steven Barlow Partnership
The Studio, 81 Manor Road,
Portsmouth, Hampshire. PO1 5LB.
United Kingdom.

call +44 (0) 800 756 9776
email info@tsbp-architecture.co.uk
visit ([https://](https://tsbp-architecture.co.uk)) tsbp-architecture.co.uk

This drawing is protected by copyright of THE STEVEN BARLOW PARTNERSHIP under The Copyright, Designs and Patents Act 1988 and the reproduction or use in any form without prior written consent from THE STEVEN BARLOW PARTNERSHIP will be an infringement of copyright.

Only the original drawing should be relied on. Plans are liable to distortion in transmission to the web. Do not scale off this drawing in any event except for planning application purposes. Figured dimensions must be used if in doubt contact THE STEVEN BARLOW PARTNERSHIP.

Contractor to check and verify all levels, datum's and dimensions on site and shall report any discrepancies or omissions to THE STEVEN BARLOW PARTNERSHIP prior to commencement of work and during construction phase. This drawing is to be read and understood in conjunction with structural, mechanical, electrical and/or any other consultant/s documentation as may be applicable to the project prior to the commencement of work and it's duration.

© Copyright 2022 - The Steven Barlow Partnership (TSBP Architecture)
Chartered Institute of Architectural Technologists Chartered Practice
Principal - Steven V. Barlow FCIAT

123 Silverdale Drive, Waterloo. PO7 6DU.