



PHYSICAL SCALE IN METERS @ 1:100

NOTES:
This drawing has been produced solely for PLANNING/DESIGN.
Do not scale from this Drawing except for planning purposes.
Any drainage shown is presumed and to be checked on site
before commencement of works.
This drawing is the copyright of MF Designs Ltd.

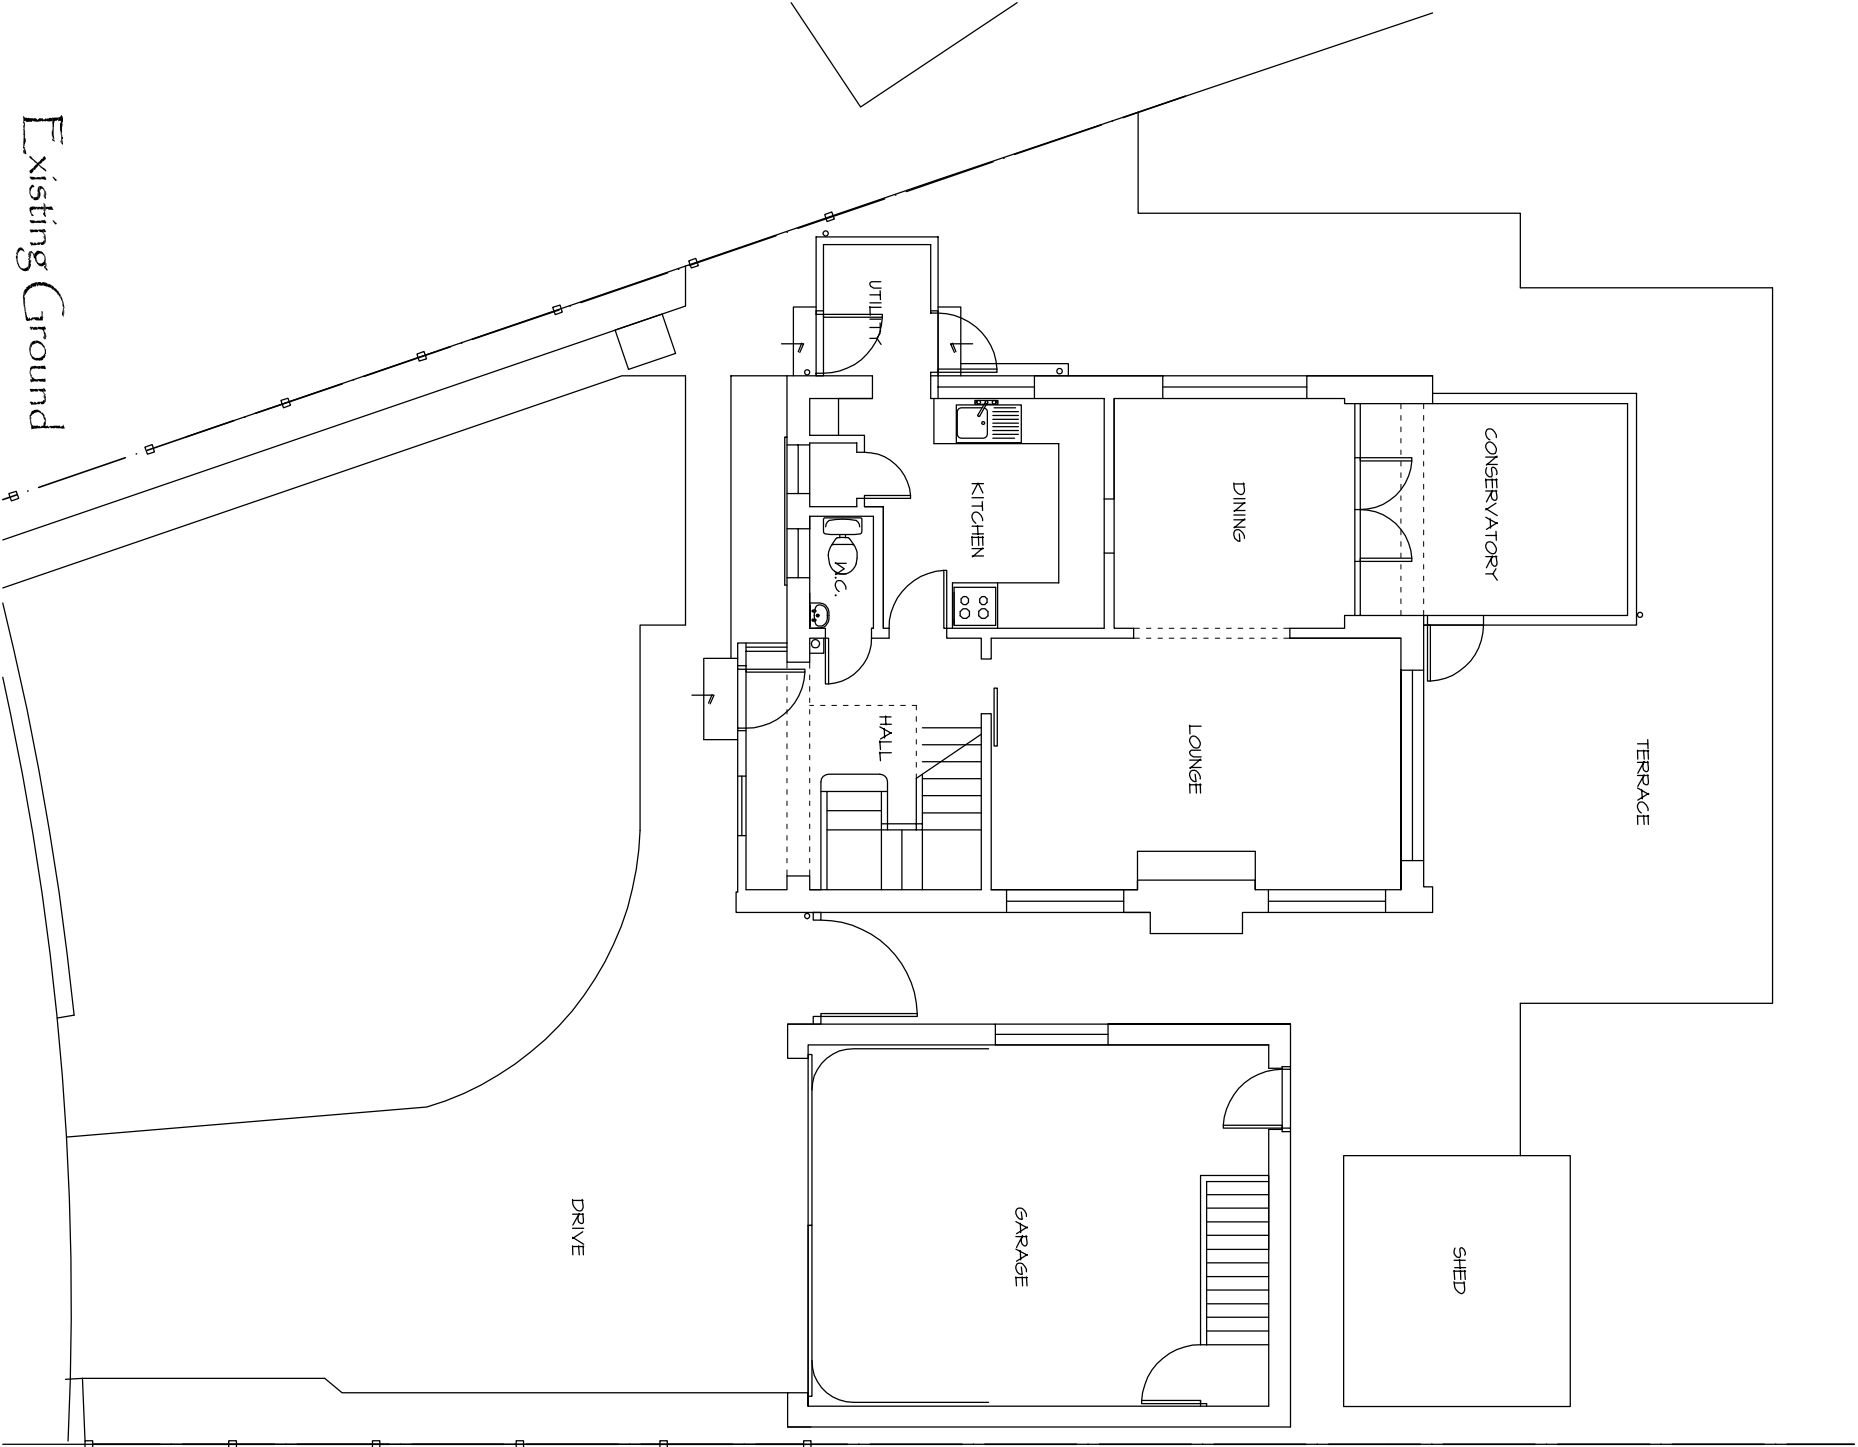

Existing Ground

EXISTING SURVEY - 13 St Thomas Avenue, Hayling Island. PO11 0ET

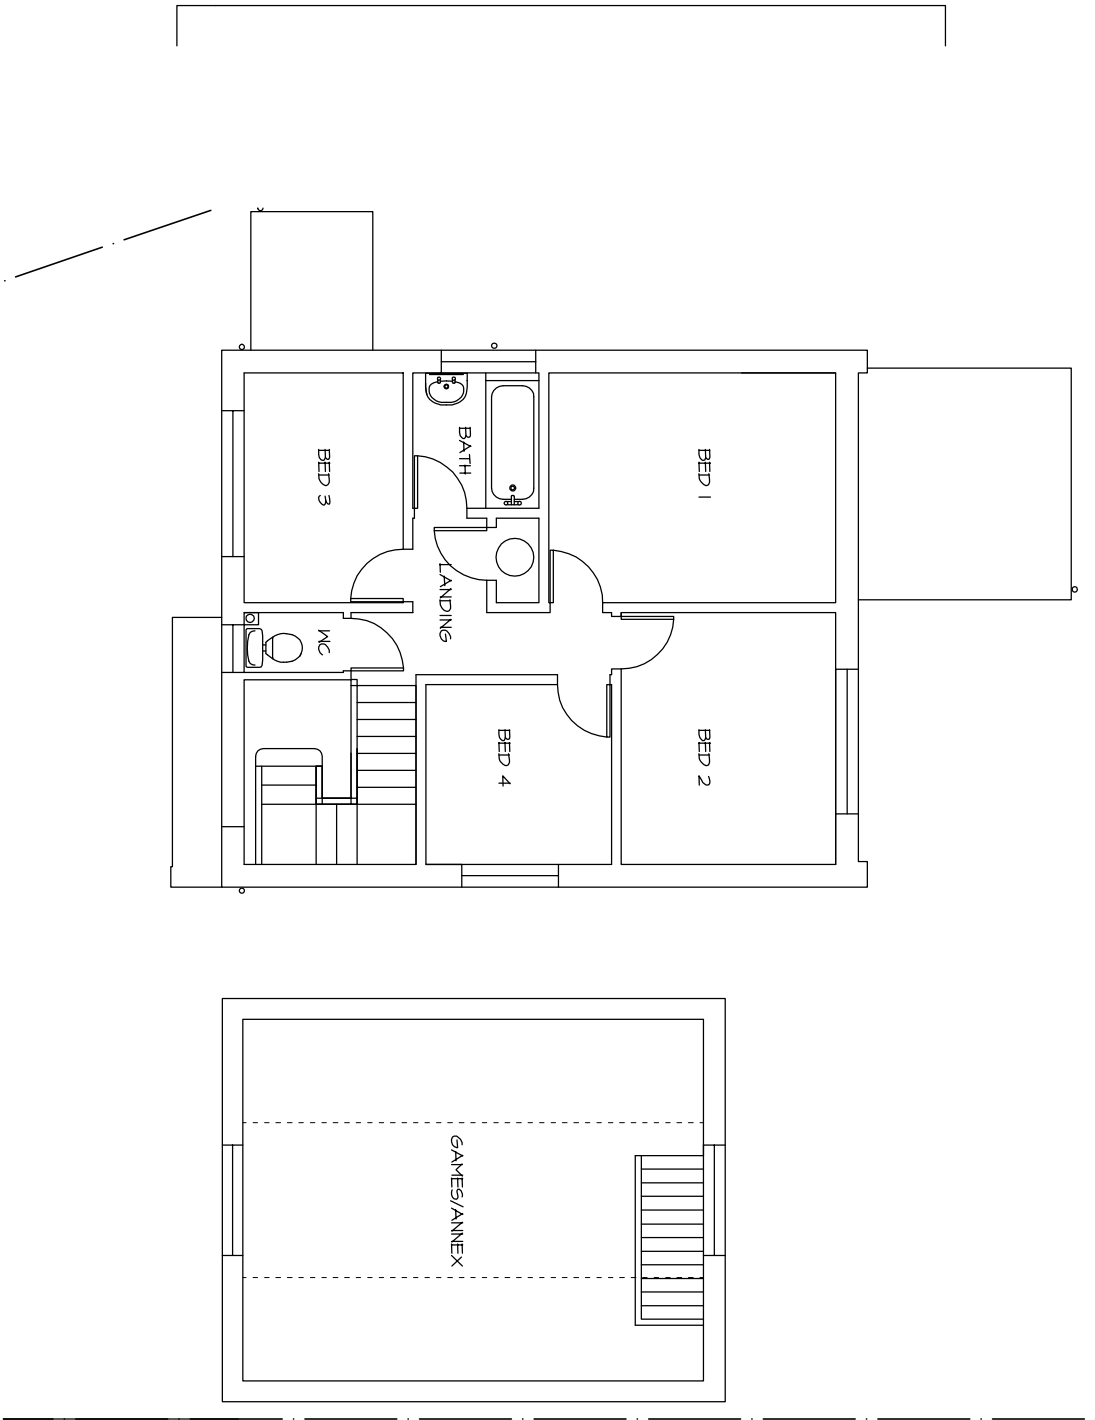

Existing First



mf designs ltd

Chartered Architects



36 Grove Road • Havant • Hampshire • PO9 1AR
Director: Martin Farrer RIBA • Co Registration No.4507379

U/f 02392 470967
e admh@mfdesigns.org.uk

Date: Dec 2021 Job No: 3289
Scale: 1:100 Dwg No: EX_01