


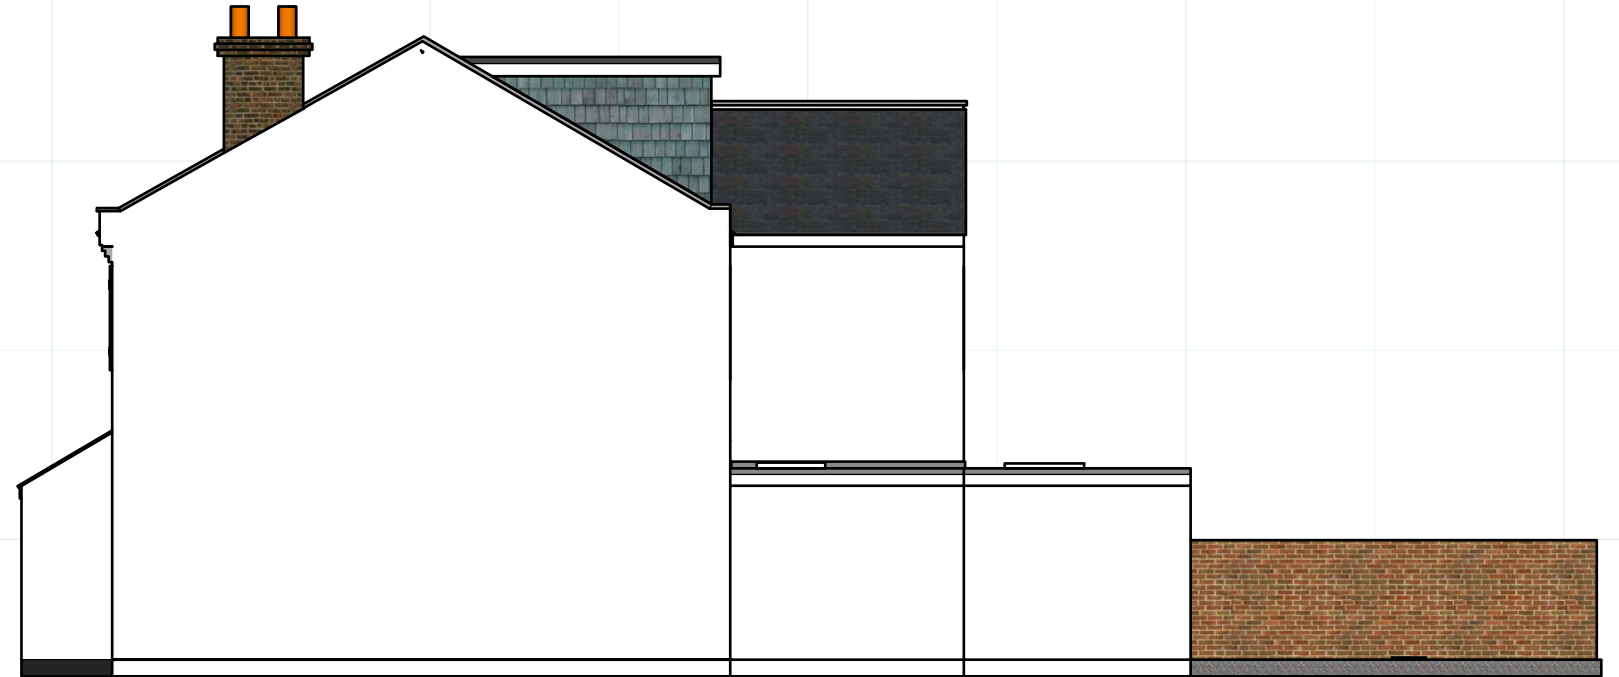


LDC SOUTH ELEVATION



LDC EAST ELEVATION



LDC NORTH ELEVATION

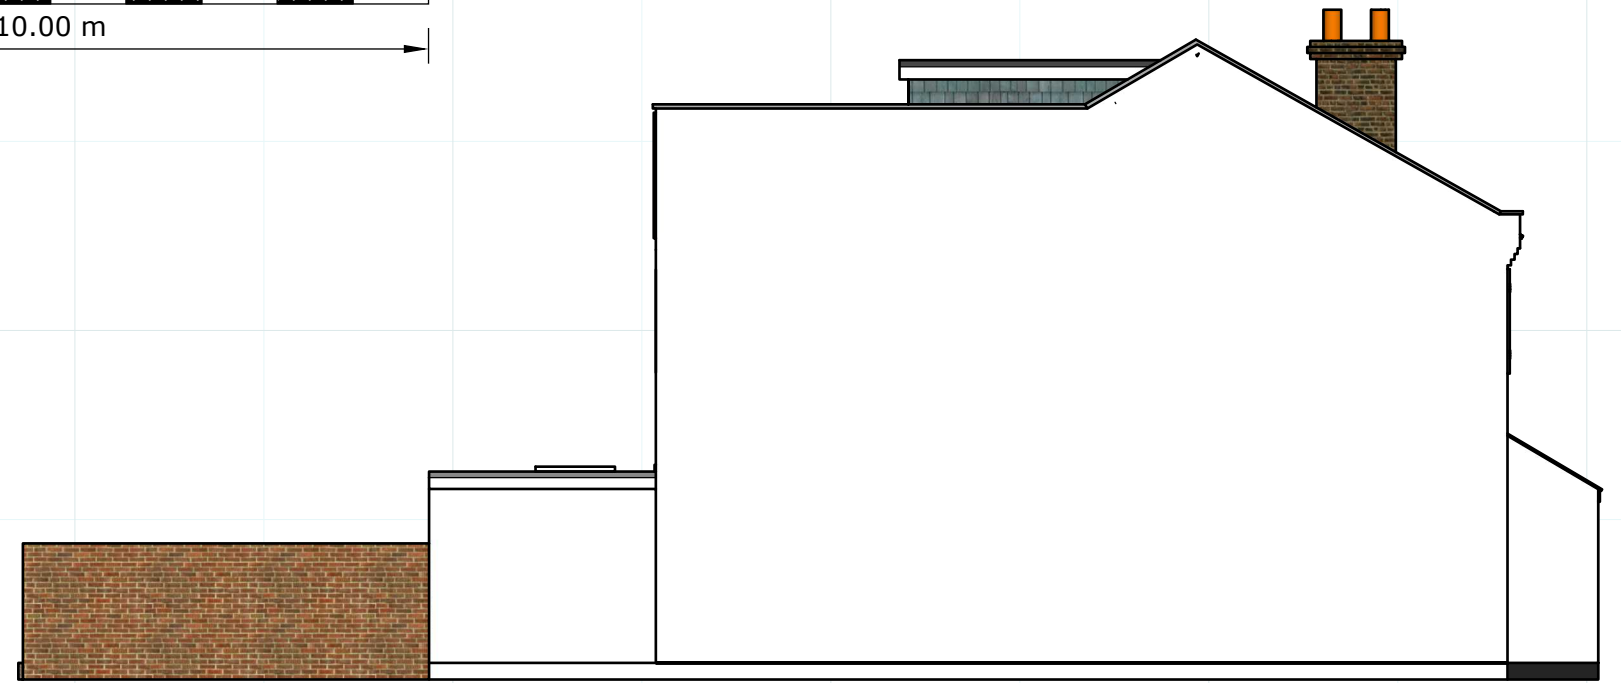

LDC WEST ELEVATION