



100mm

50mm

10mm

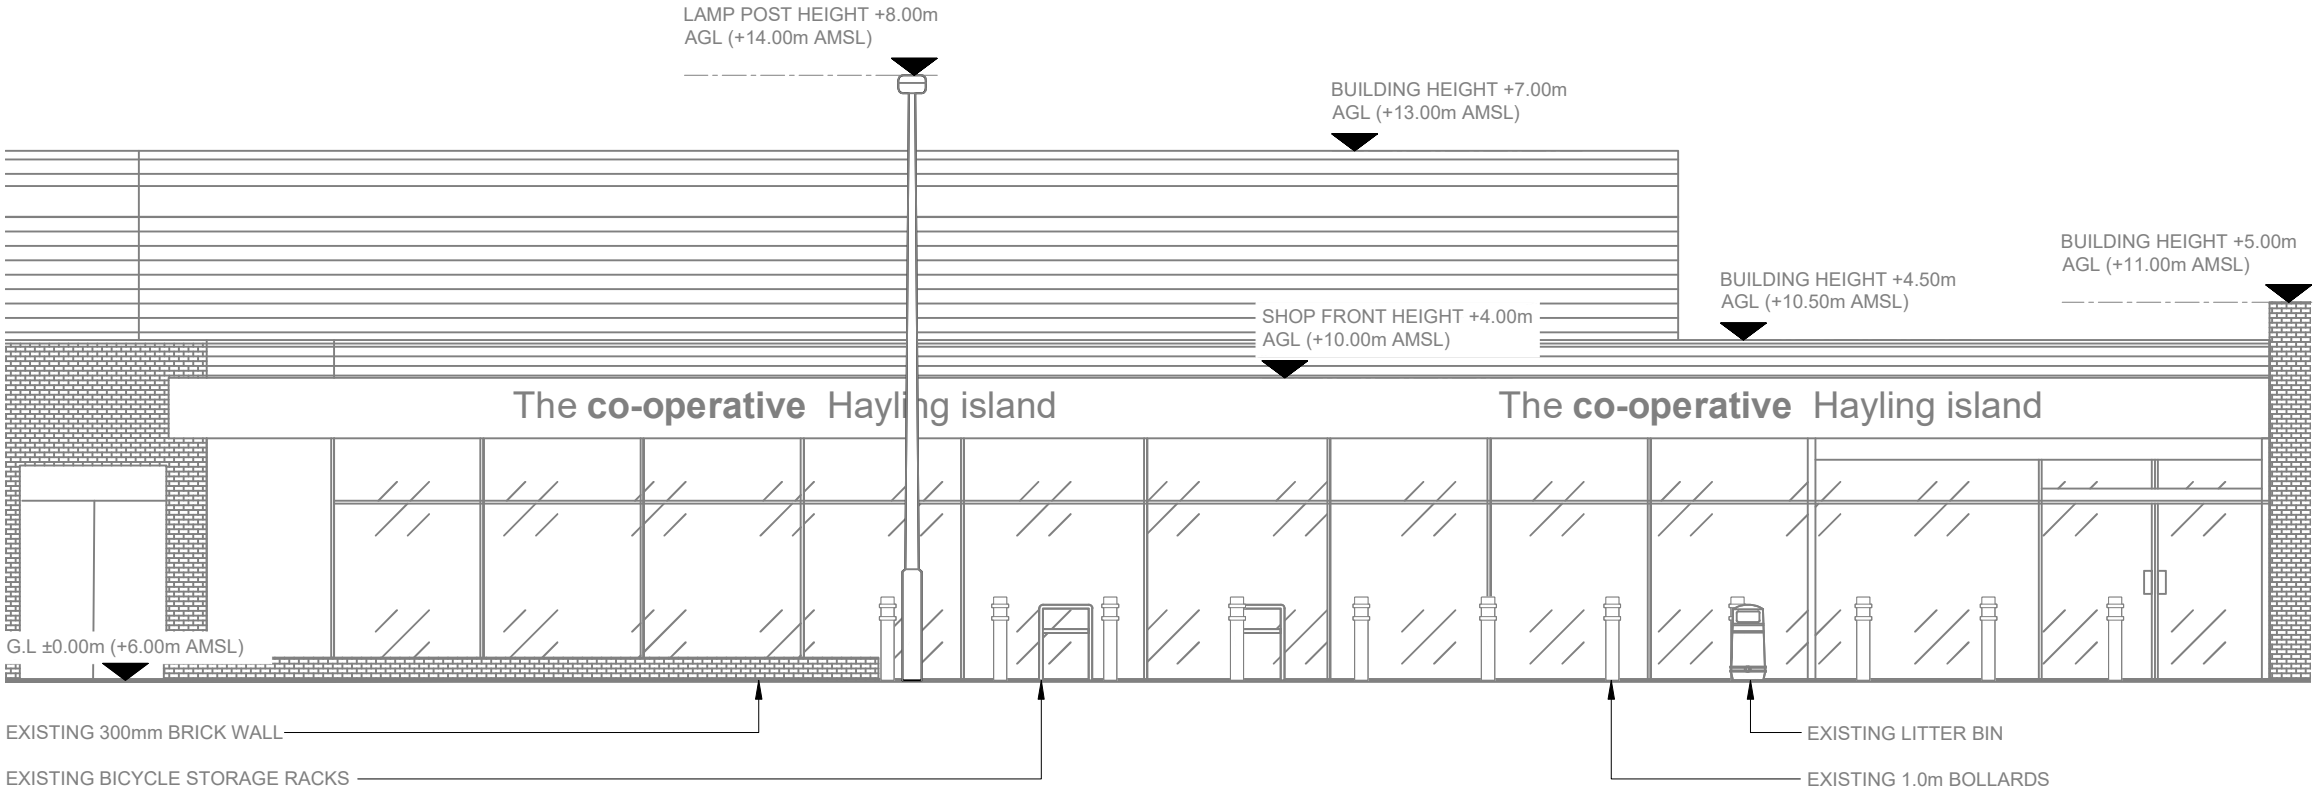

EXISTING ELEVATION A

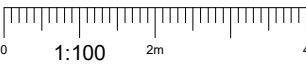

- NOTES:
1. ALL DIMENSIONS IN MM UNLESS OTHERWISE NOTED.

REV	MODIFICATION	BY	CH	DATE
B	Pole Height Changed from 18m to 15m	EG	GCB	23.09.21
A	Issued for Planning	OG	RWB	21.06.21

**CK Hutchison
Networks (UK)
Limited**

Great Brighams Mead,
Vastern Road, Reading,
Berkshire, England,
RG1 8DJ

Design Consultant & Principal Contractor:



Great British Communications
Lapwing House, Block 3 Forward Point,
Tan House Lane, Widnes, Cheshire, WA8 0SL
t. 44 (0)151 420 4128
www.gbcservices.co.uk

Site Name: **ELM GROVE**

3UK Cell ID: **HVT17846**

Address: **ELM GROVE
SOUTH HAYLING
HAMPSHIRE
PO11 0NN**

Title: **150 EXISTING SITE ELEVATION**

Project: **UNILATERAL SW**

Purpose of Issue: **PLANNING**

Site ID:
-

Drawing No: **HVT17846_PLANNING_REV_B**

Issue: **B**