

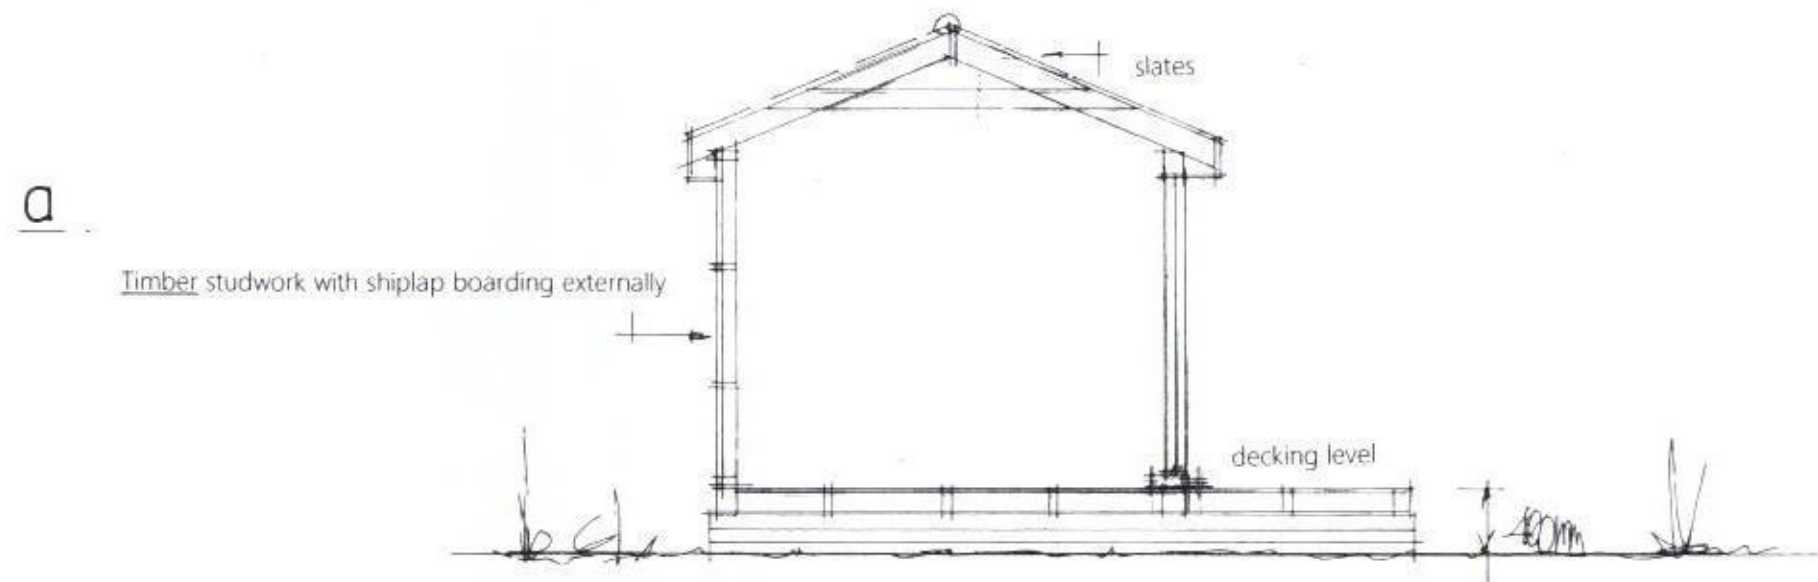


SUMMER HOUSE/GARDEN STORE
STOKE HOUSE, NORTHWOOD LANE, HAYLING I.
FOR MR & MRS M. SCARRATT.

(RETROSPECTIVE)

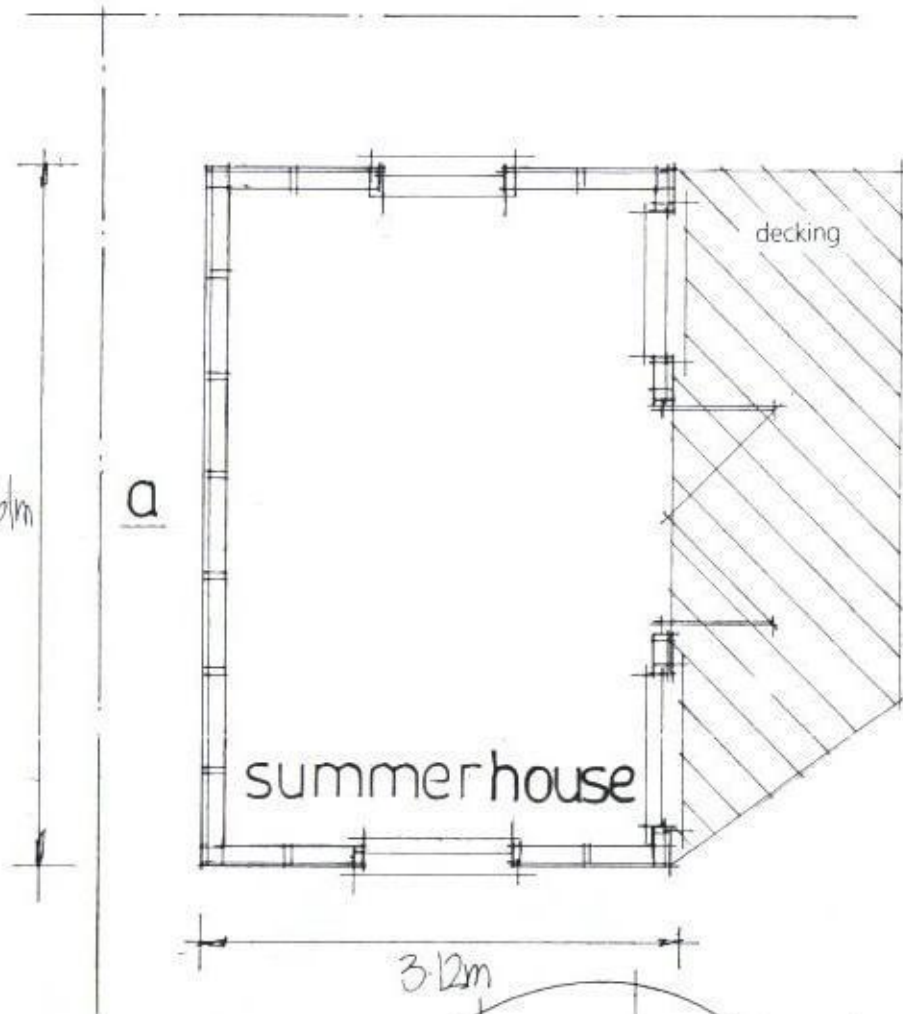

section aa

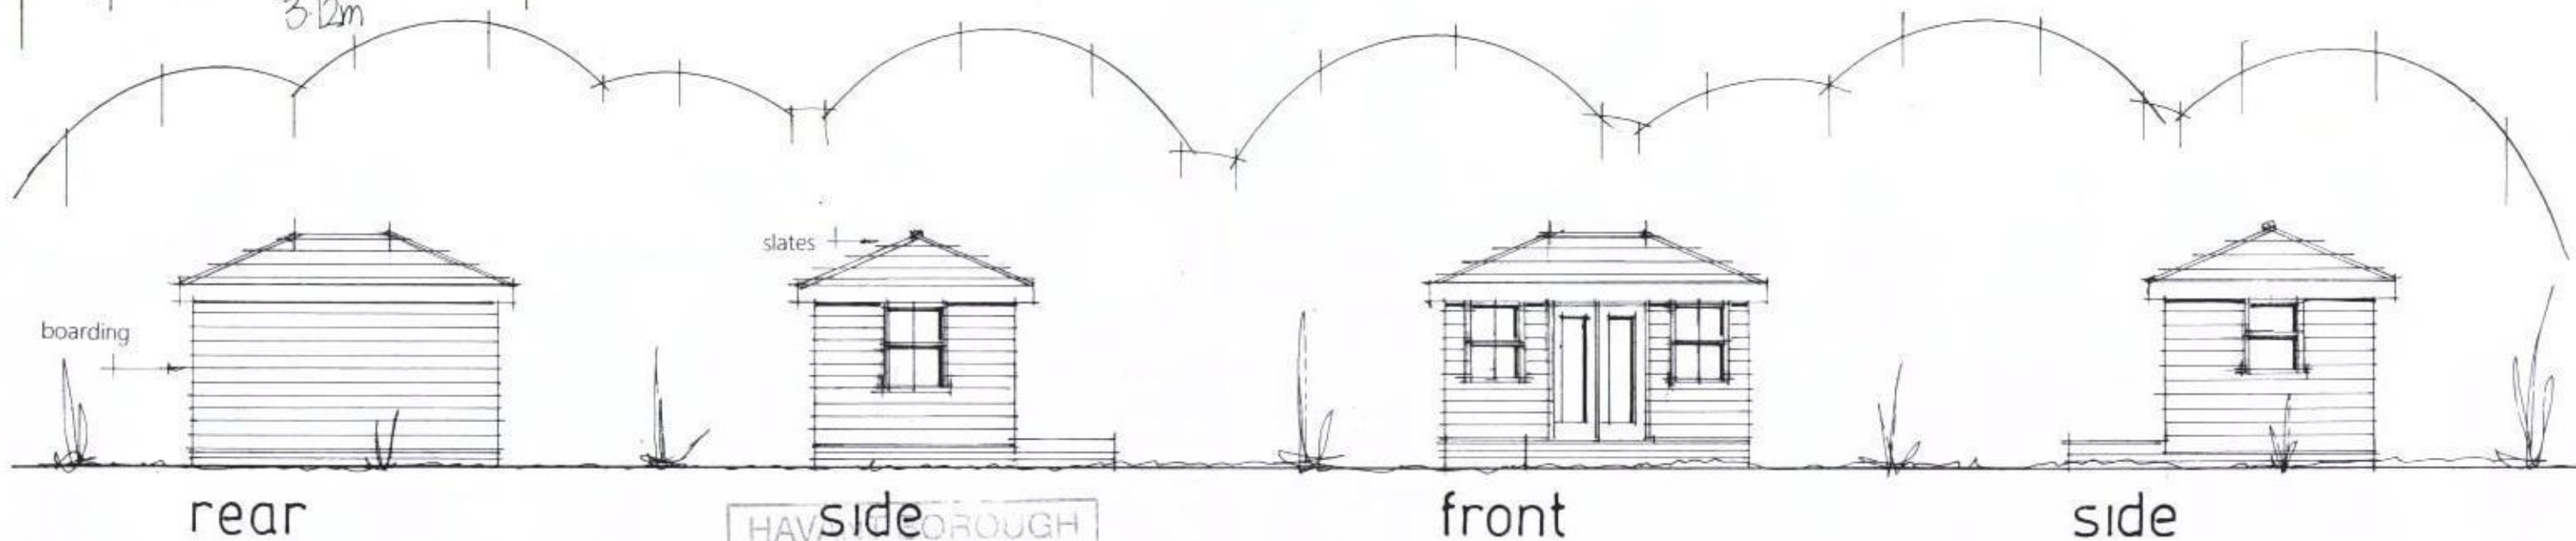

date mar 14
scale 1:50 1:100



PETER J. WALKER MRICS
CHARTERED SURVEYOR
182 SEAFRONT, HAYLING ISLAND, HANTS
PO11 9AN
TEL 02392467571