





Provide new illuminated, portrait sub A1 food frame, hinged window merchandising unit in position indicated.

Existing Photo of LBG Emsworth, 30 High Street, Emsworth, Hampshire. .

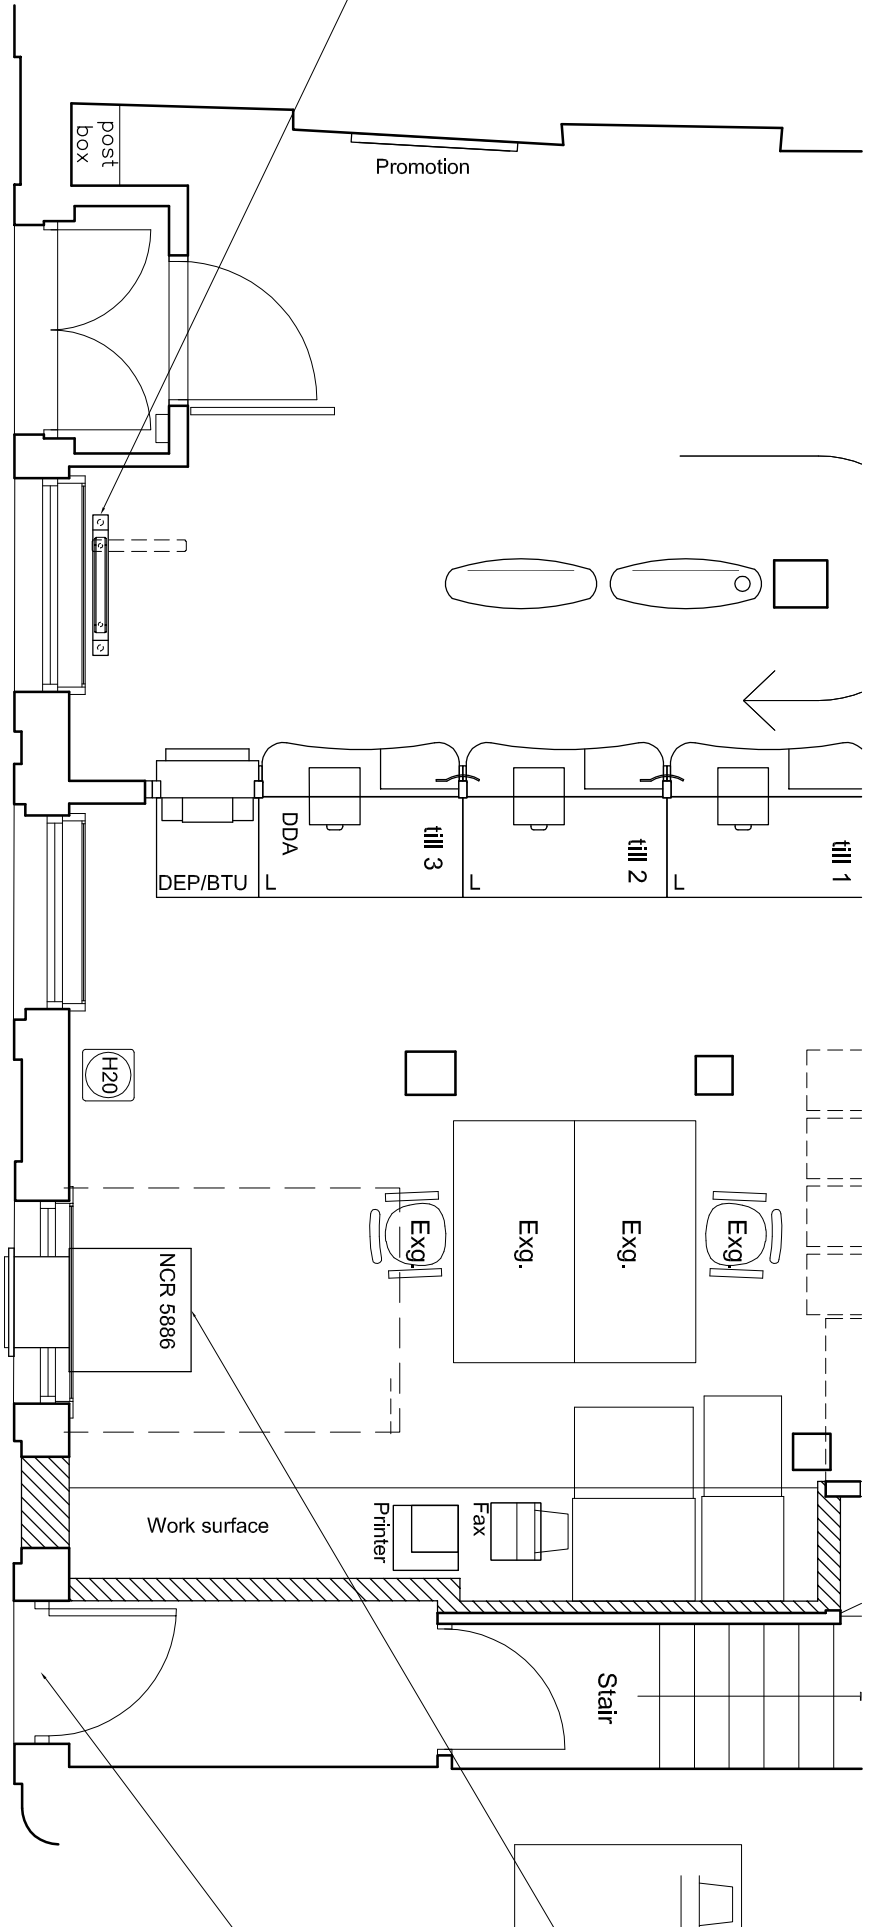

NOT PART OF APPLICATION
INCLUDED FOR CLARITY: Please see Listed Building Consent Application Reference: AFP/1301/227 for further details on work to remove ATM machine & relocate to new position within existing wall opening to match existing wall.

NOT PART OF APPLICATION
INCLUDED FOR CLARITY: Permission to Remove window and section of wall to allow new entrance door to 1st floor Application by Landlords.


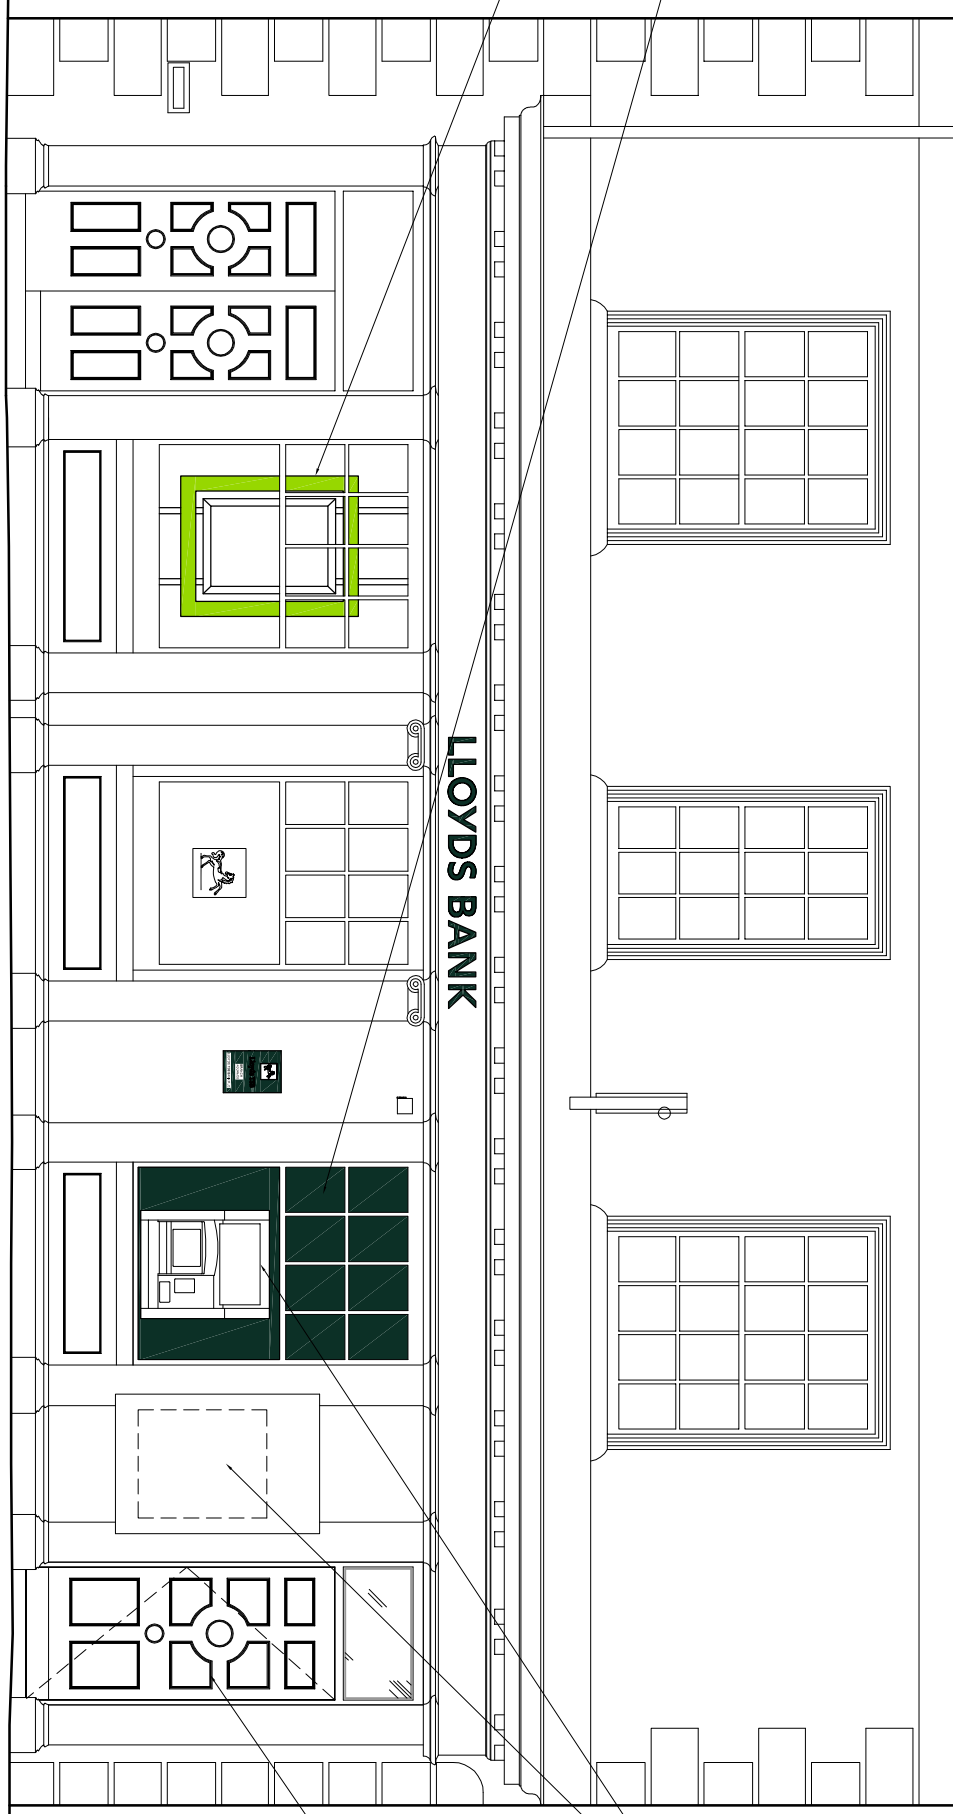


NOT PART OF APPLICATION
INCLUDED FOR CLARITY: Please see Listed Building Consent Application Reference: AFP/1301/227 for further details on work to remove ATM machine & relocate to new position within existing wall opening to match existing wall.

NOT PART OF APPLICATION
INCLUDED FOR CLARITY: Permission to Remove window and section of wall to allow new entrance door to 1st floor Application by Landlords.



Example Image of Sub A1 Window Marketing Unit - N.T.S.

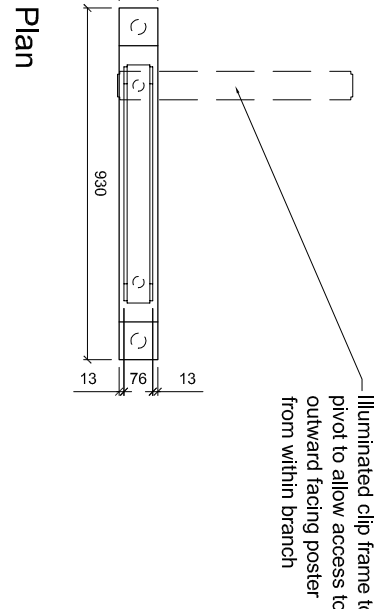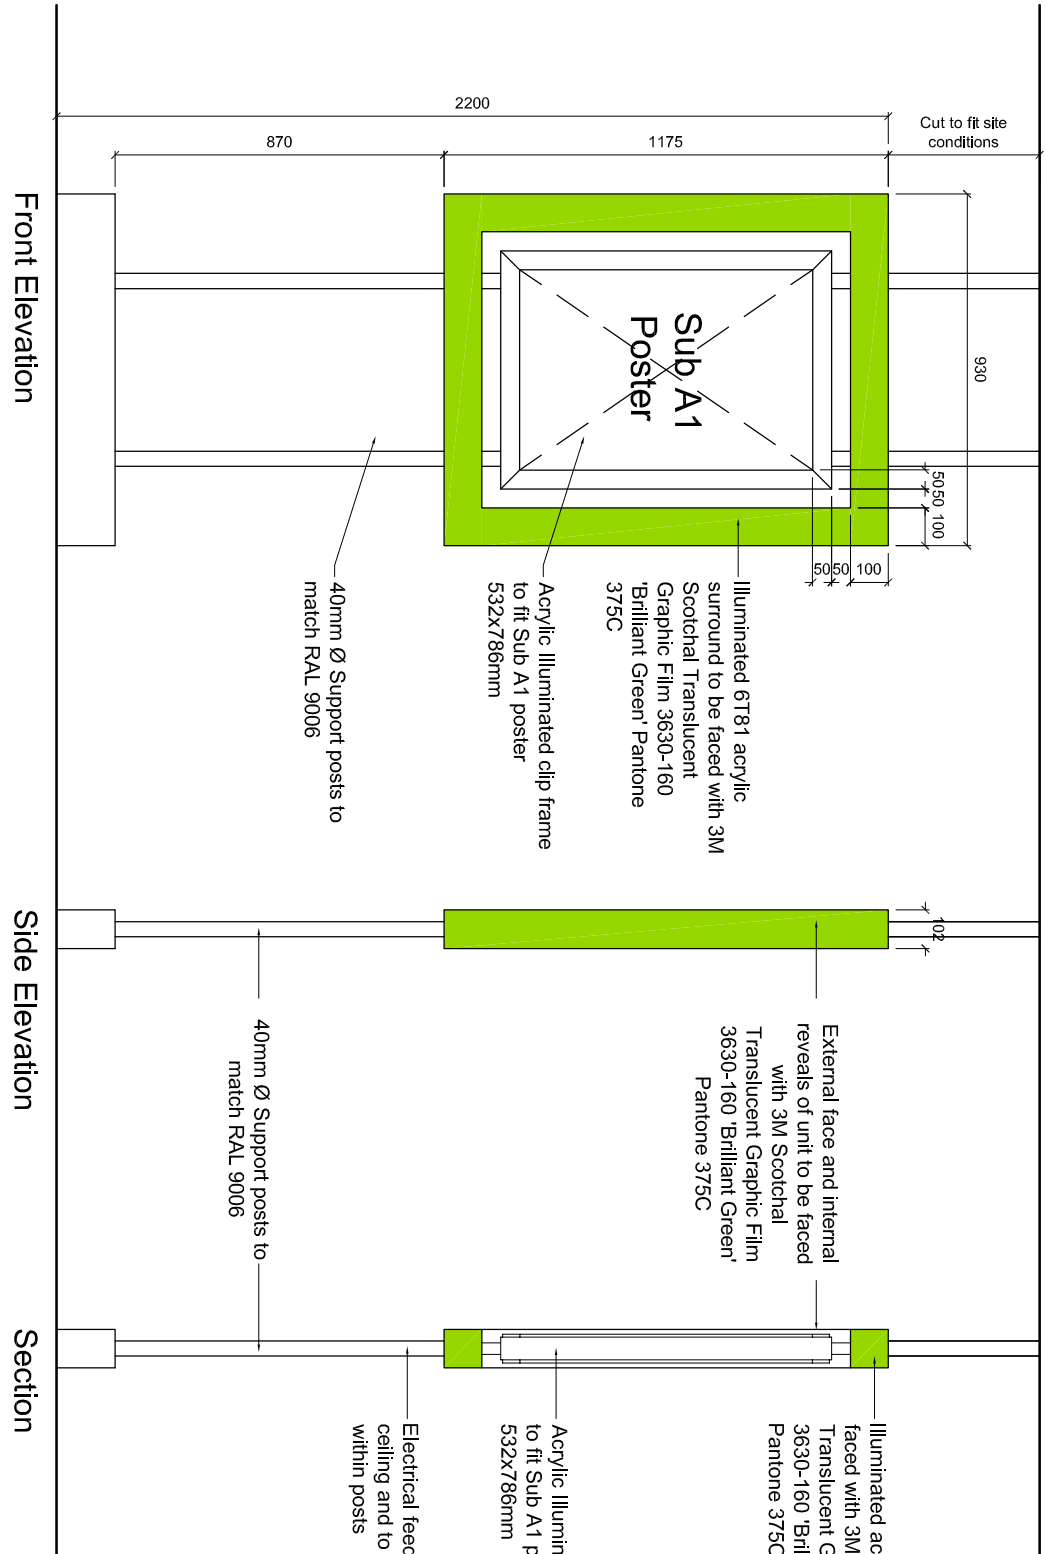

Detail of Sub A1 Window Marketing Unit - 1:20 @ A1

PROJECT		LBG Emsworth	
MAIN CONTRACTOR		ISG	
CONTRACT		JOB #	
DESIGN ARCHITECT			
CLIENT ARCHITECT			
DRAWN BY		CHECKED BY	
SCALE		DATE	
SITE ADDRESS		As shown	
LBG Emsworth, 30 High Street, Emsworth, Hampshire.			
PROJECT NO.			
503253900			
TITLE LBG Emsworth			
Proposed Elevation			
DRAWING 503253900-DOC-004-Advert Details			
REV	DATE	DRAWN	COMMENTS
-	00/00/0000	- / -	-

PLANNING