



REAR ELEVATION

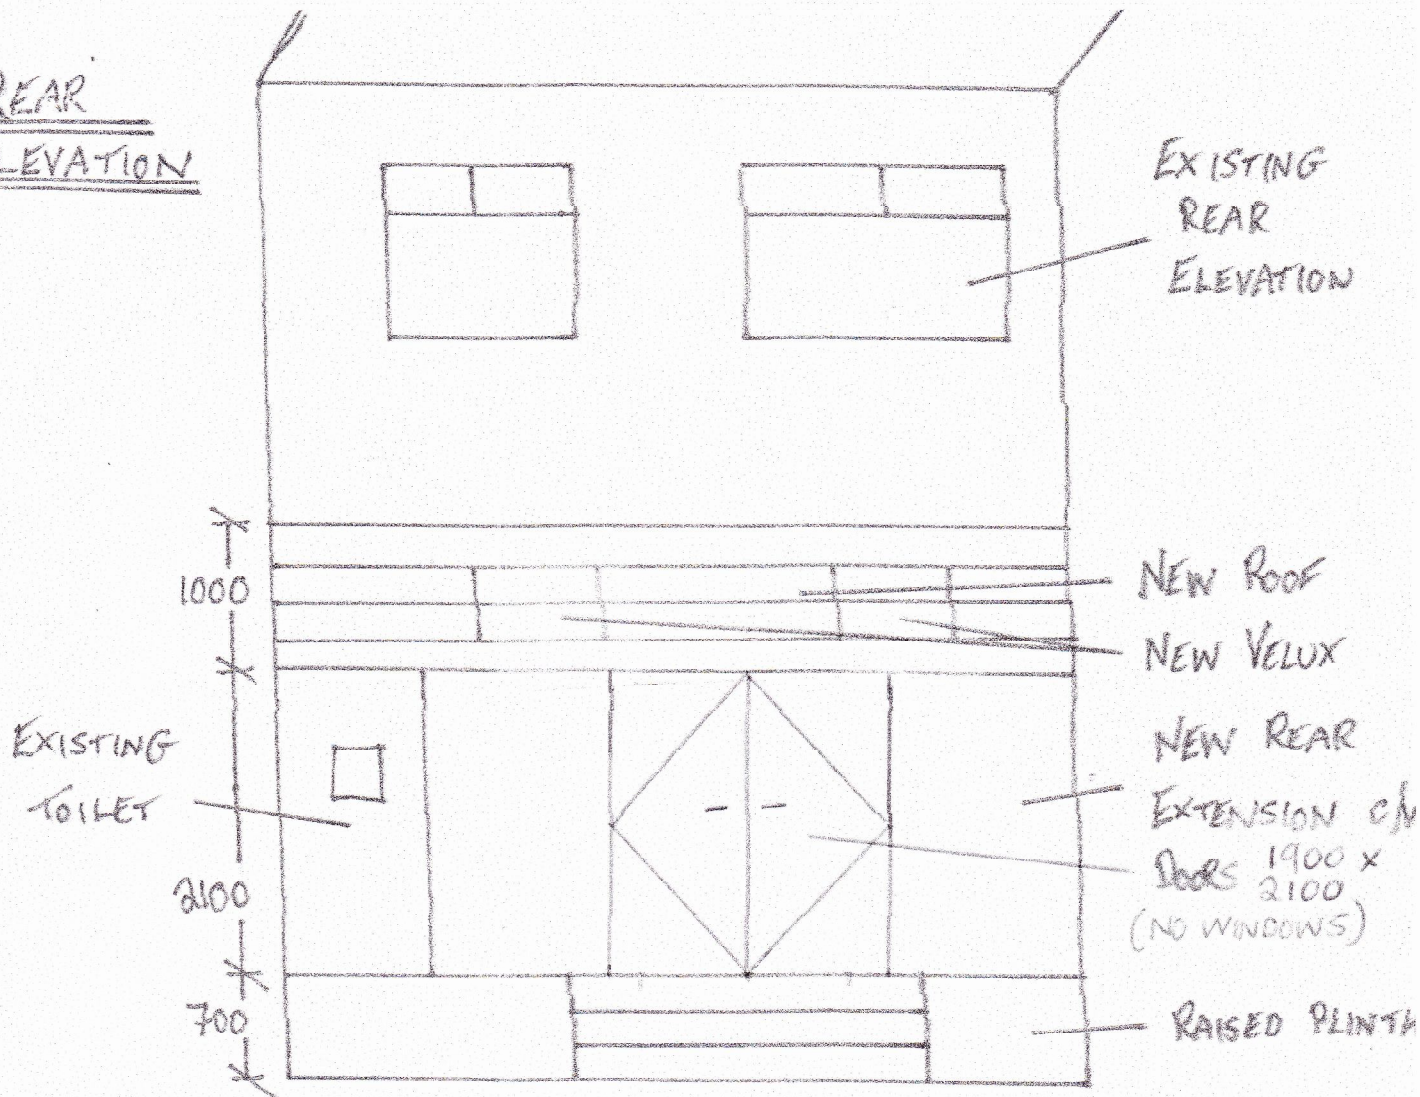

SIDE ELEVATION

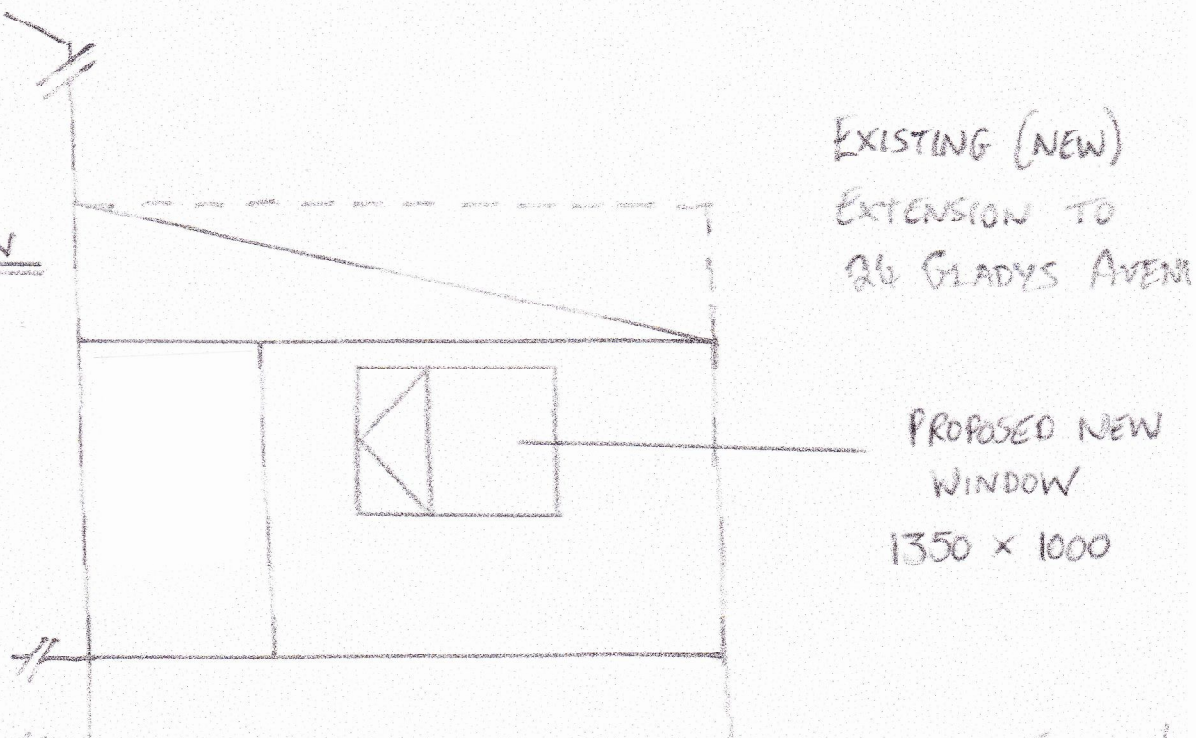

22 GLADYS AVE
POB 8HT

SCALE 1-50