


1316 East Sectional Elevation 1:100

Proposed East Sectional Elevation @ 1:100

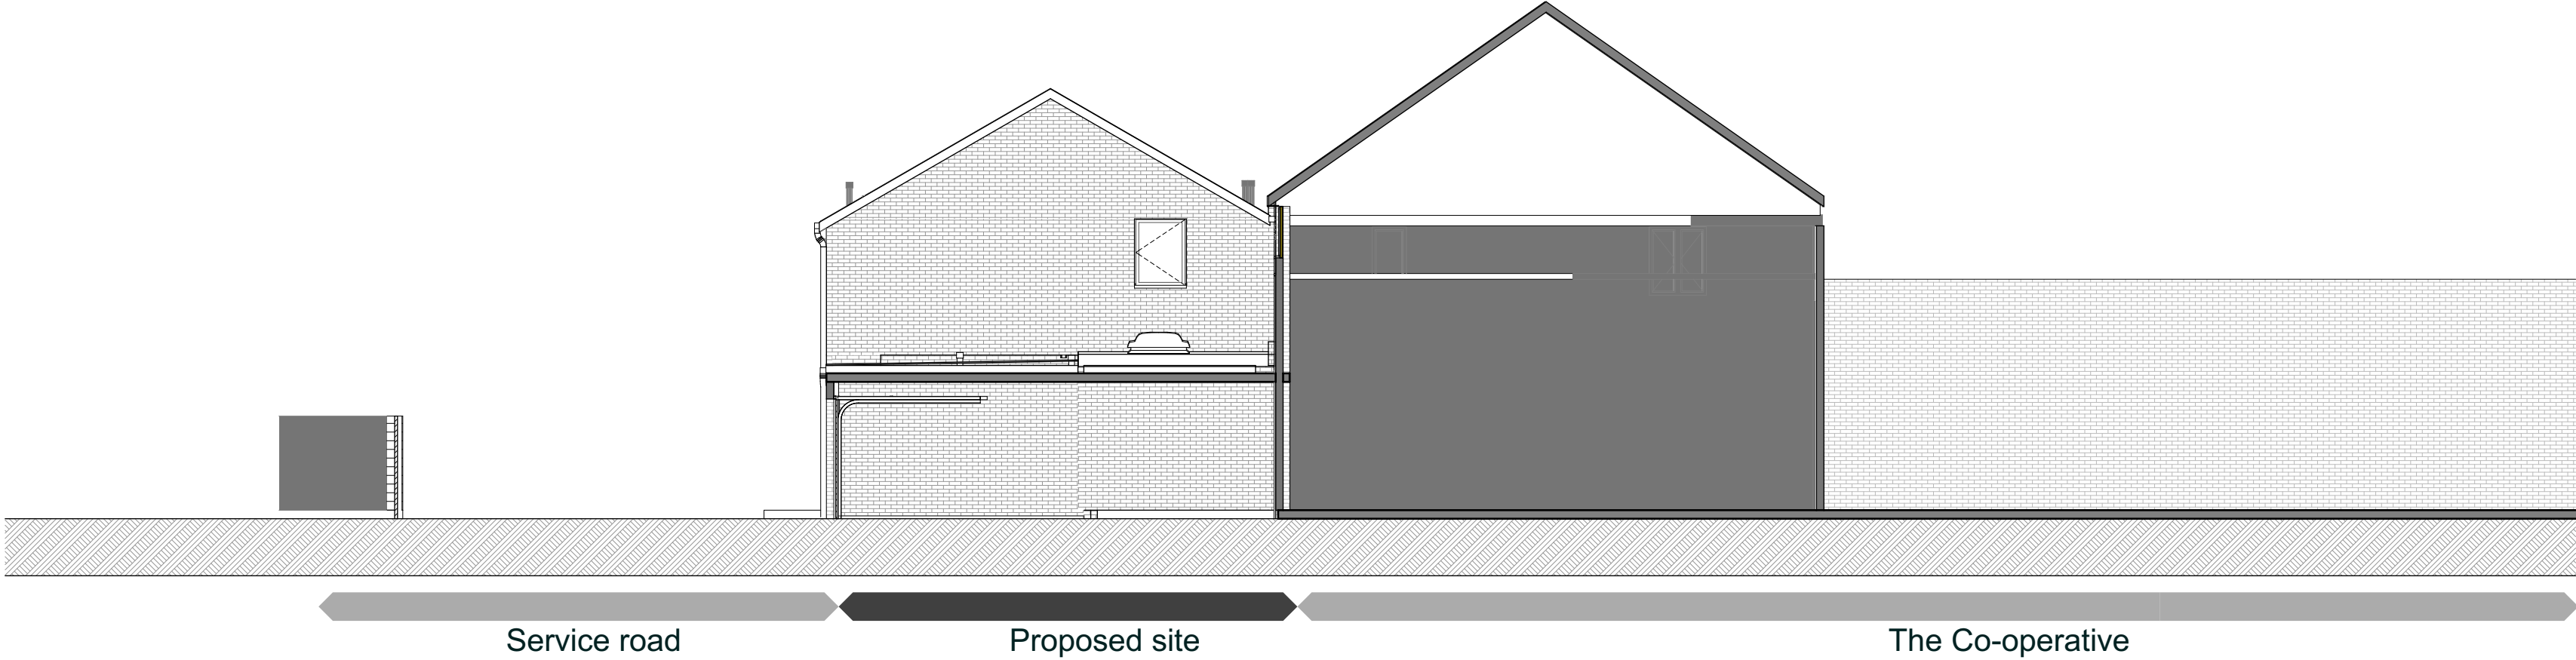

1319 South Sectional Elevation 1:100

Proposed South Sectional Elevation @ 1:100

revisions & notes:

A	25/11/21	SAB	Issued to Planning
B	02/11/22	SAB	Final Planning Revisions

0

100mm @A2

Note: All dimensions to be checked on site by the contractor before fabrication and erection. Figured dimensions to be taken in preference to scaled dimensions. This drawing is the copyright of the architects and must not be reproduced or used without their express consent, except for the purposes of a planning application. Electronic issue of this drawing to be confirmed by paper hard copy only.

project:

Mr Ahmed Ali
Garage conversion
Land to rear of 13 Middle
Park Way
Havant
East & South Proposed
Sectional Elevations
PLANNING

drawing name:

Oct 2017

status:

1:100

date:

KC

scale:

drawn:

61 South Street, Havant, Hampshire PO9 1BZ
t: 023 9248 2494
e: design@pwp-architects.com
f: 023 9248 1152
w: www.pwp-architects.com

pwparchitects

Project No. 5493

drawing No. 1302

rev B