




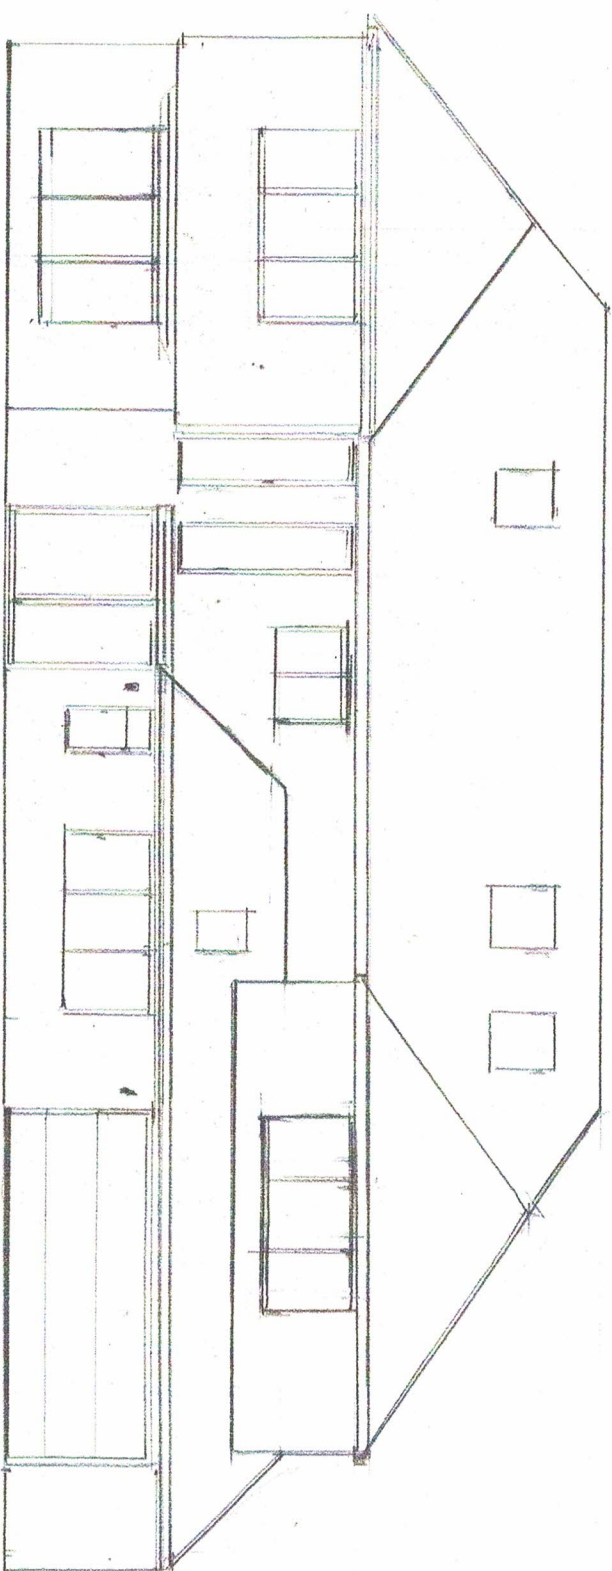

EXISTING Front Elevation

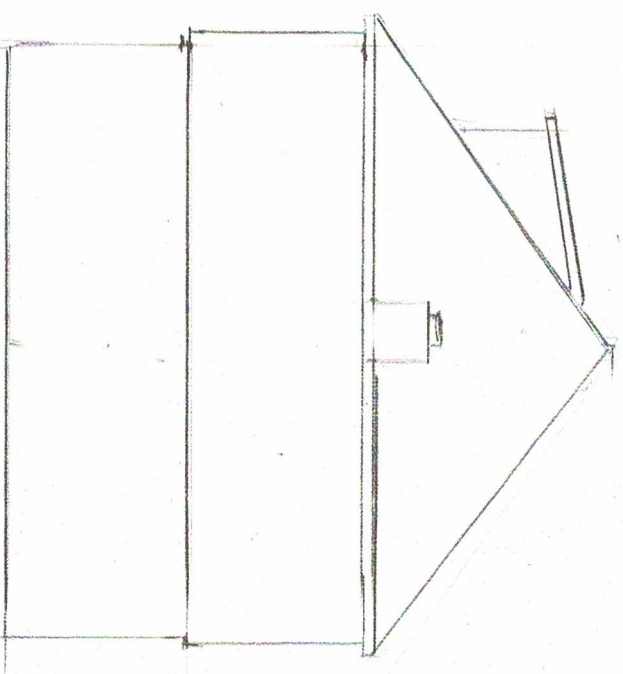

West Elevation

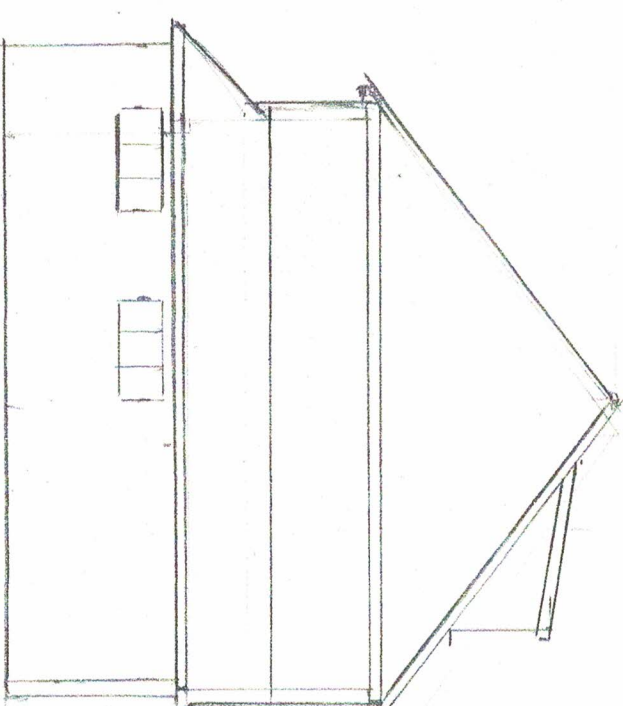

East Elevation

THE Cedars
14 Billett Avenue
Wintecouville
PO7-752
Ref: Proposed Garage
Extension

0 1 2 3 4 5
Scale-Bar

Scale 1-100

kingswell
Design & Build

DAVE PACKHAM
DIRECTOR

mobile: 07733 112681
telephone: 02392 176 380
email: info@kingswellkitchensandbedrooms.co.uk
web: kingswellkitchensandbedrooms.co.uk

