




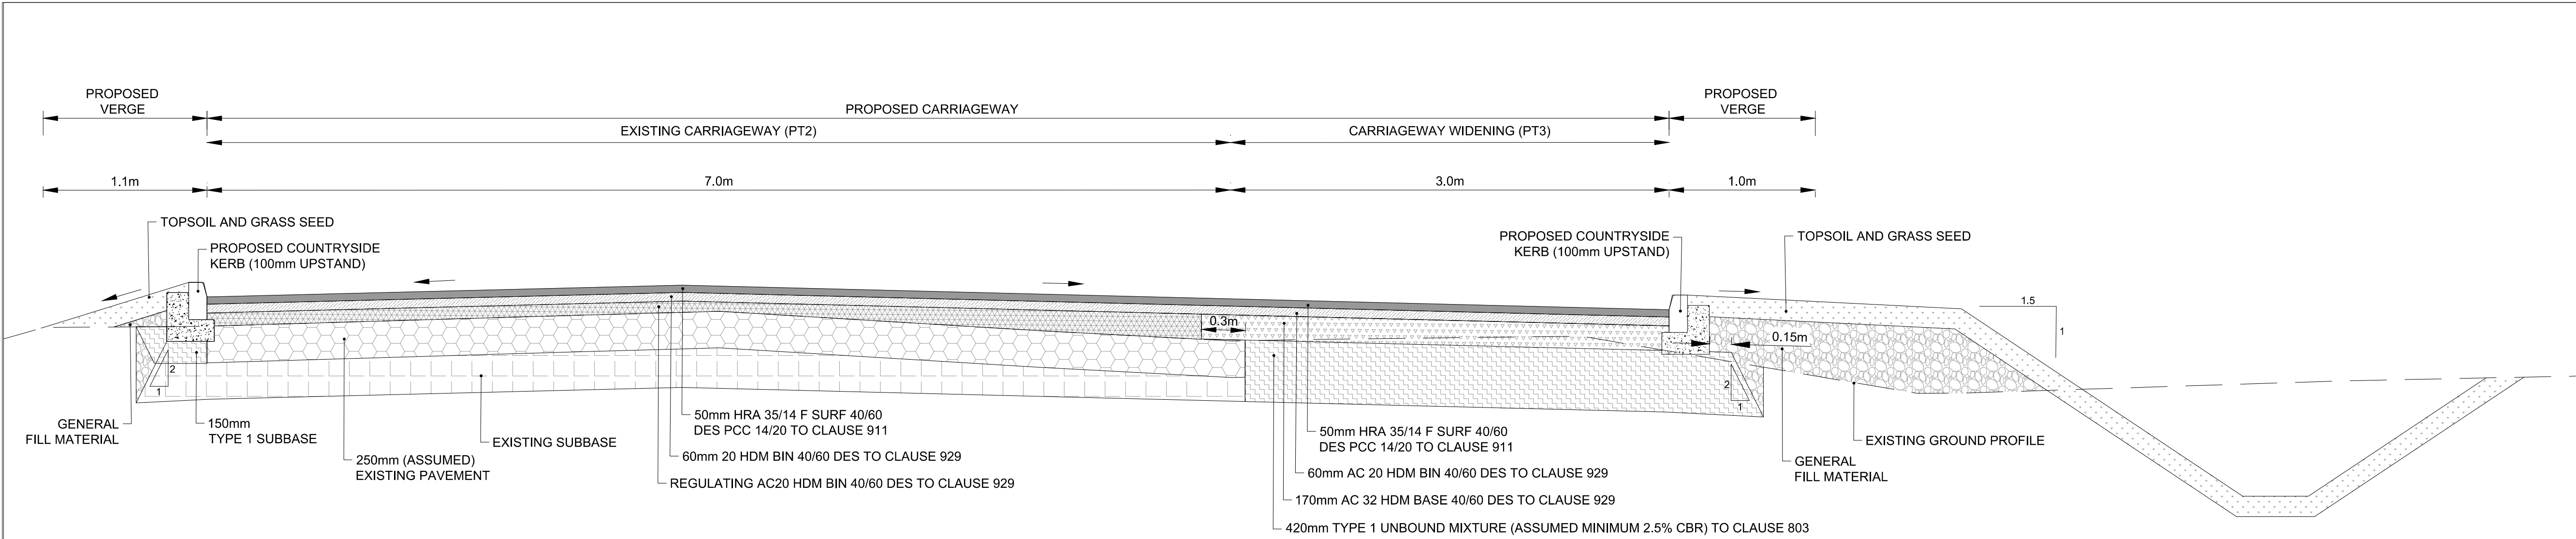

A-A TYPICAL PAVEMENT CROSS SECTION DETAILS (PAVEMENT OPTIONS - PT2 & PT3)
0021 NTS CHAINAGE- 270m

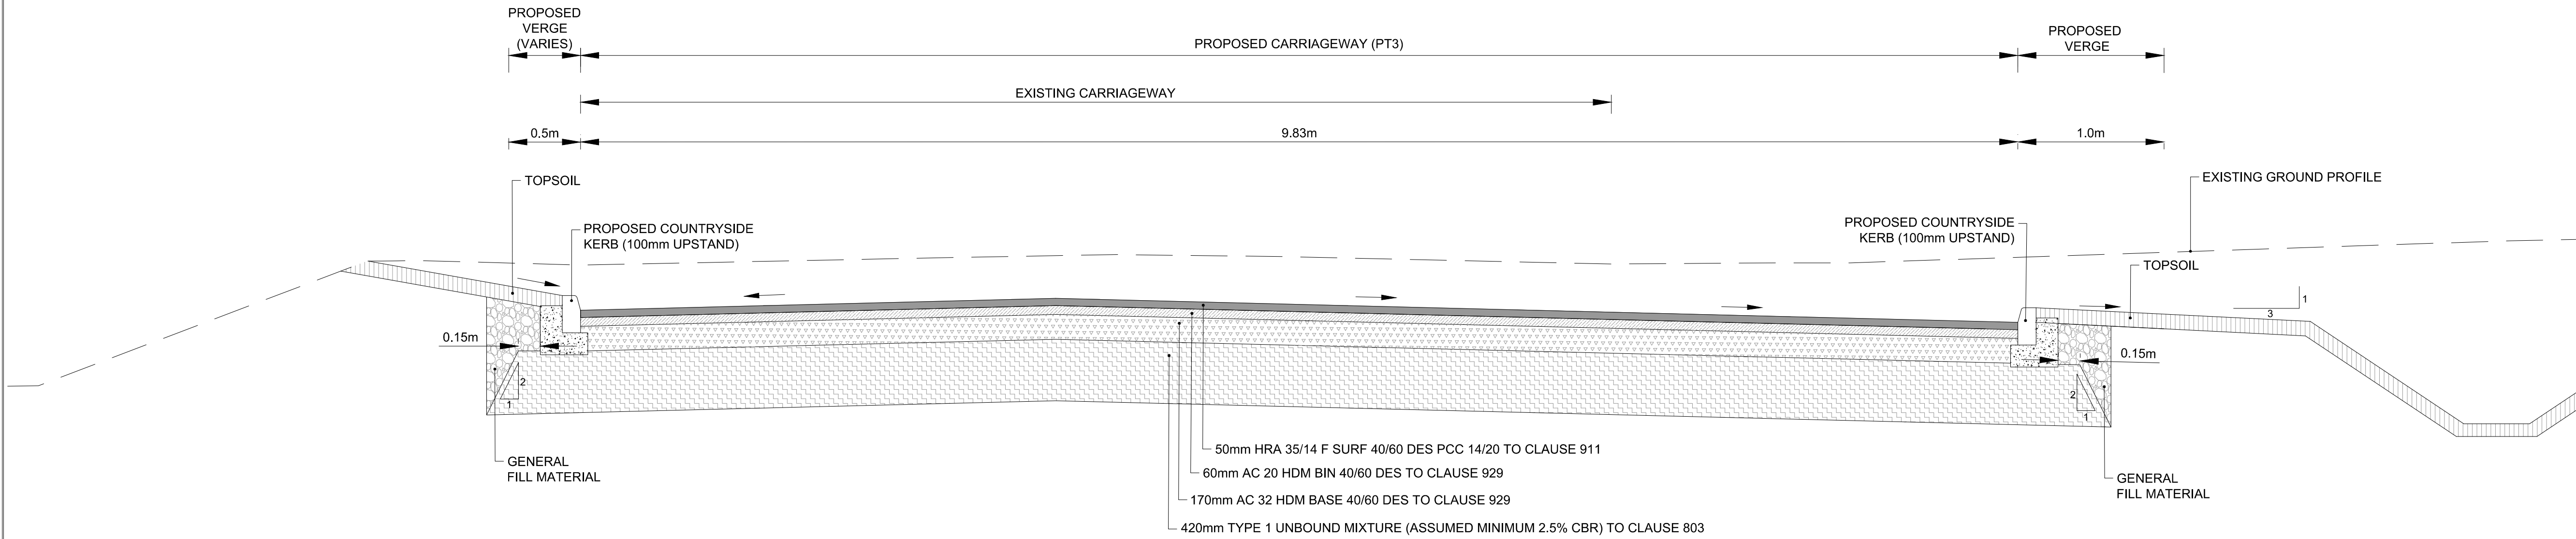

B-B TYPICAL PAVEMENT CROSS SECTION DETAILS (PAVEMENT OPTION - PT3)
0021 NTS CHAINAGE- 380m

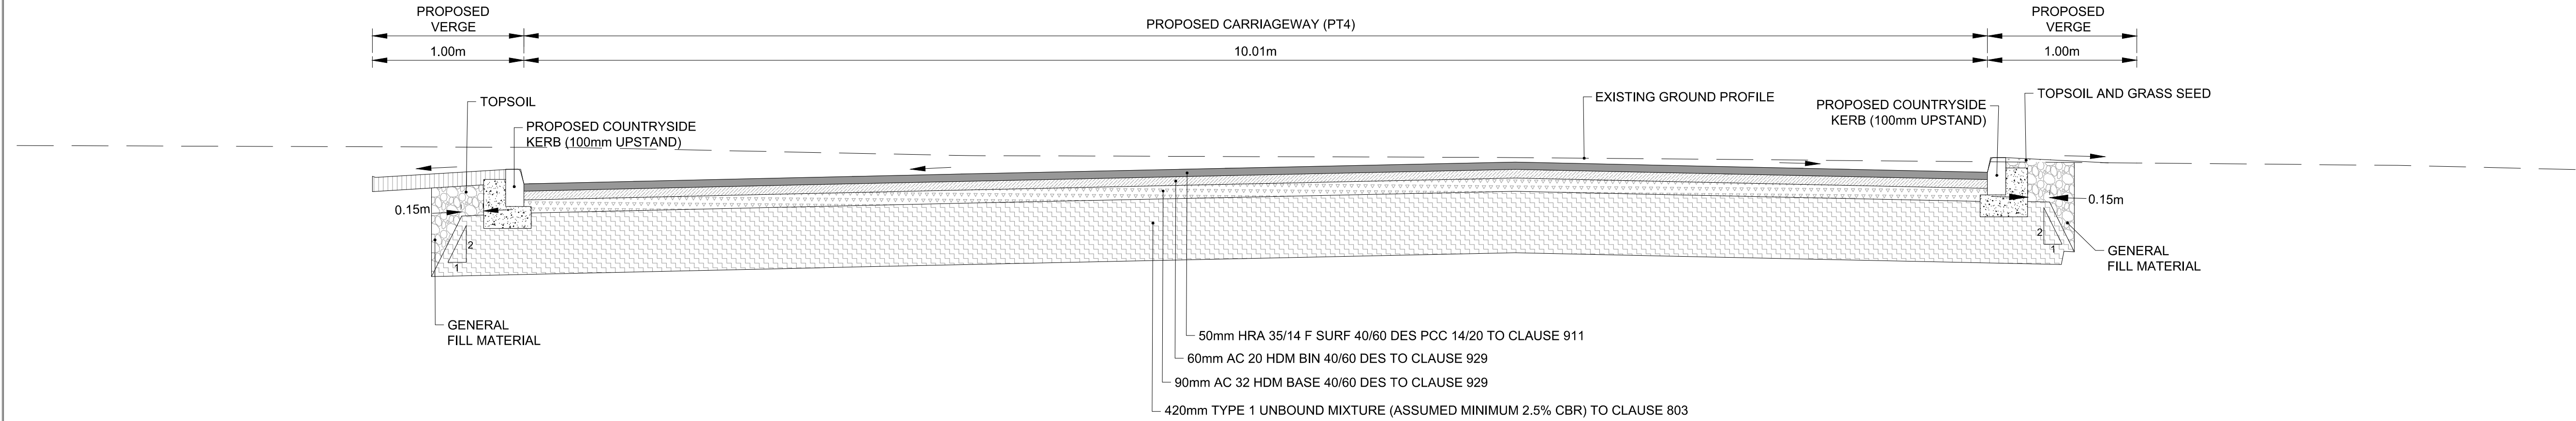

C-C TYPICAL PAVEMENT CROSS SECTION DETAILS (PAVEMENT OPTION - PT4)
0021 NTS CHAINAGE- 30m

- NOTES**
- DO NOT SCALE FROM THIS DRAWING.
 - ALL DIMENSIONS ARE IN METRES UNLESS OTHERWISE STATED.
 - FOR GENERAL ARRANGEMENT REFER TO DRAWING NO. HTR-ATK-AR-RE-DR-D-0017 TO 0020 & FOR DETAILS OF HIGHWAY BOUNDARY & BOUNDARY OF THE SITE, REFER TO DRAWING NO. HTR-ATK-AR-RE-DR-D-0014.
 - FOR PAVEMENT PLAN AND LOCATION OF SECTIONS, REFER TO DRAWING NO. HTR-ATK-AR-RE-DR-D-0021.
 - FOR KERBING DETAILS, REFER TO DRAWING NO. HTR-ATK-AR-RE-DR-D-0039.
 - FOR COUNTRYSIDE KERB DETAILS, REFER TO HCC STANDARD DETAIL DRAWING HCC11/C/020.
 - ALL LONGITUDINAL JOINTS SHALL BE SITUATED OUTSIDE THE WHEEL TRACK ZONES IN ACCORDANCE WITH SHW CLAUSE 903.29 to 41.
 - MINIMUM WIDTH OF FULLY FLEXIBLE CONSTRUCTION SHALL BE 1.2m WHERE REQUIRED, EXISTING PAVEMENT SHALL BE CUTBACK TO ACHIEVE THE MINIMUM CONSTRUCTION WIDTH.
 - AT THE LONGITUDINAL TIE-INS, STEPPING OF ALL JOINTS SHALL BE OFFSET BY 300mm FROM PARALLEL JOINTS IN THE LAYER BENEATH IN ACCORDANCE WITH SHW CLAUSE 903.34.
 - FOR INLAY PAVEMENT OPTIONS PT1 AND PT2, EXISTING SURFACE COURSE SHALL BE PLANED OUT TO A MINIMUM DEPTH OF 50mm, WHERE REQUIRED, TO LAY THE FULL DEPTH OF THE PROPOSED SURFACE COURSE.
 - FOR REGULATING LAYER THICKNESS, REFER TO HIGHWAYS DETAILED CROSS SECTION DRAWINGS. REGULATING LAYER SHALL BE TO SHW 907.
 - MINIMUM THICKNESS OF PAVEMENT LAYERS SHALL BE IN ACCORDANCE WITH BS 594987:2015 + A1:2017.

- KEY:**
- PROPOSED GROUND
 - EXISTING GROUND LEVEL

SAFETY, HEALTH AND ENVIRONMENTAL INFORMATION

In addition to the hazards/ risks normally associated with the types of work detailed on this drawing, all significant residual risks (moderate to very high) are indicated on the drawing with warning triangles; the risk register, in its entirety, is available on drawings HTR-ATK-ZZ-ZZ-DR-HS-0001 to 0007. The reference numbers shown against each triangle will correlate to risks shown on these schedules.

Environmental Risks are not shown on the drawings and reference should be made to the following Document – HTR-ATK-XX-XX-RP-Z-0069 Outline Environmental

C01	RK	AIH	BN	BJ	First Issue for Comments	09/02/22
A1						
C02	RK	SM	AIH	BJ	Phase 1 Planning	30/06/22
D2						

Rev. Status	Dm By	Ckd By	Rev By	Auth By	Description	Date

ATKINS

Member of the SNC-Lavalin Group

Aztec West
500 Park Avenue
Almondsbury
Bristol
BS32 4RZ

Tel: +44 (0)1454 662000
Fax: +44 (0)1454 663333
www.atkinsglobal.com

Copyright © Atkins Limited (2020)

Drawing Suitability:	Initial non-contractual code	Status:	D2
Contractors Drawing Number:	HTR - ATK - AR - RE - DR - D - 0024		
Project	Originator	Volume	Location
	Type	Role	Number
Telephone: Havant (023) 9249 9888 Fax: Havant (023) 9245 3632 Website: www.portsmouthwater.co.uk Registered Office: PO Box 8 West Street Havant Hampshire PO9 1LG REGISTERED IN ENGLAND No. 2536455	Portsmouth Water		
Project Ref. No:	Sheet:	Scale:	Sheet Size:
HTR	1 of 1	NTS	A1
Project Title:			
HAVANT THICKET RESERVOIR			
Drawing Title:			
SECTION 278 B2149 TYPICAL CROSS SECTIONS (TO SHOW TIE IN WITH PHASE 1 FOR INFORMATION ONLY)			
Portsmouth Water Drawing Number:			Rev:
			C02

ALL DIMENSIONS ARE IN METRES
UNLESS OTHERWISE STATED