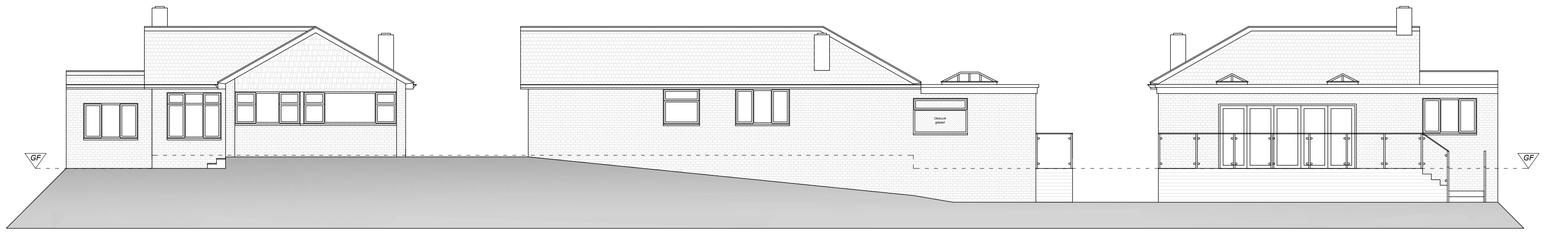

Proposed Principal Elevation
1:100

Proposed Side Elevation
1:100

Proposed Rear Elevation
1:100

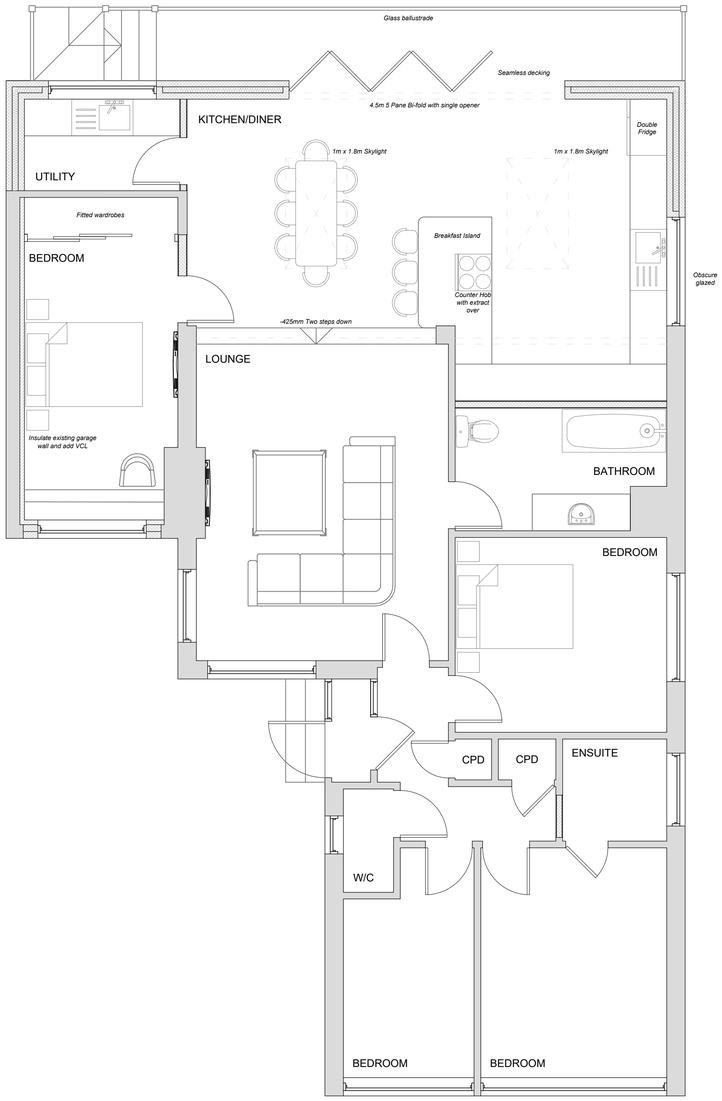

Proposed Ground Floor Plan
1:50

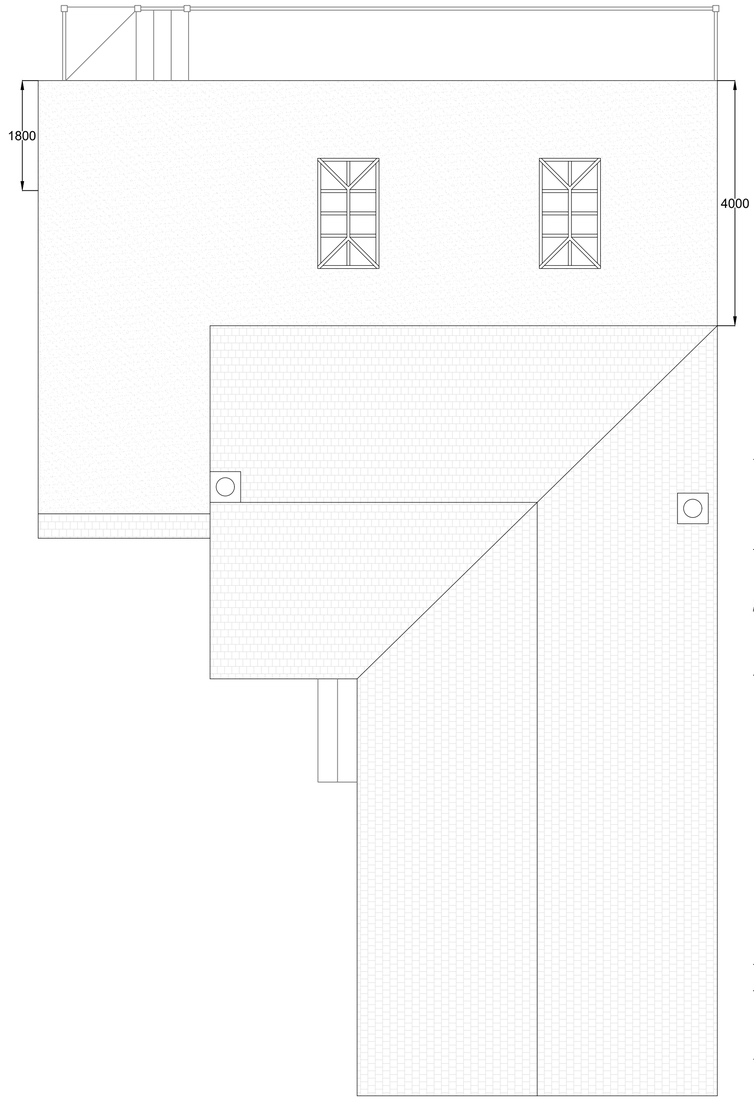

Proposed Roof Plan
1:50

SCALE BAR 1:50

0 1 2 3 4 5 10

SCALE BAR 1:100

0 5 10 15 20

Proposed Site Map
1:200
OS 100047474

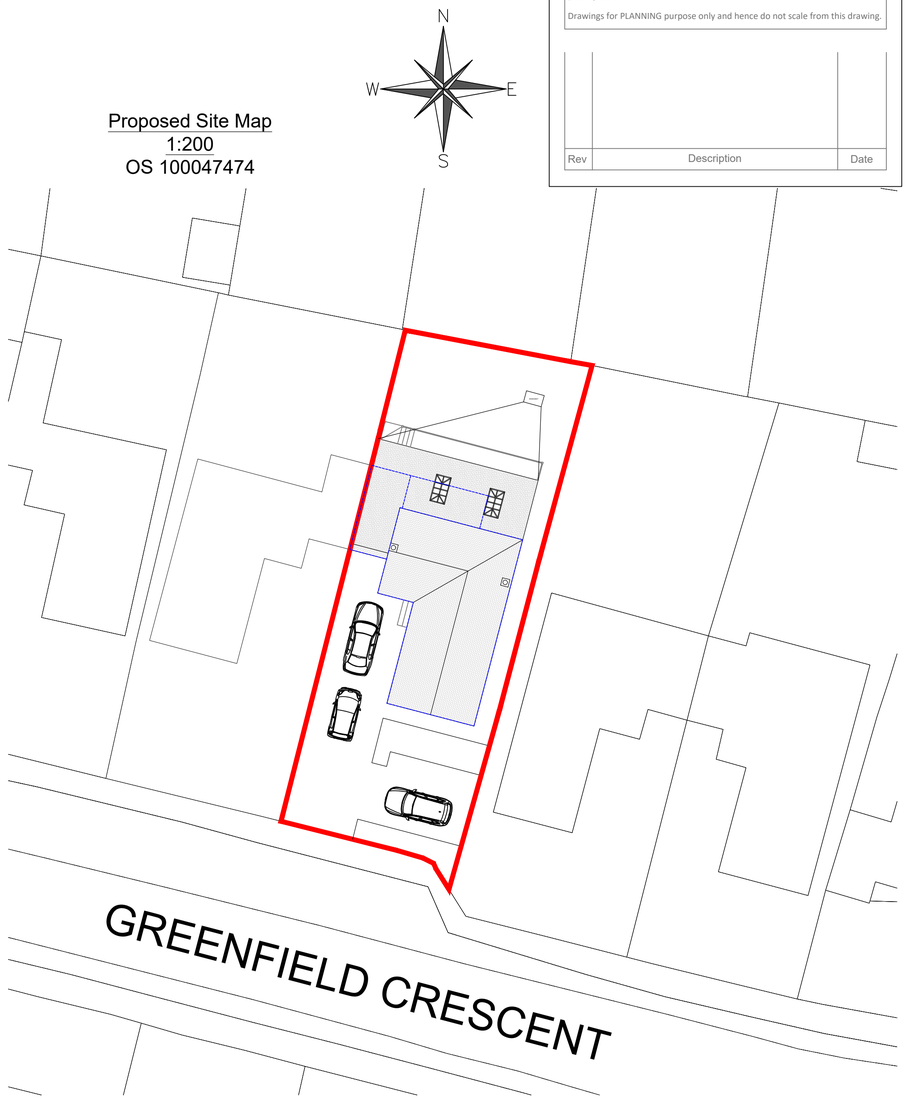

Drawing Technical
info@drawingtechnical.co.uk
07845656848

Site Address:	37 Greenfield Crescent Waterlooville PO8 9EJ
Drawing Title:	Proposed Floor Plans & Elevations
Client Name:	Mr Craig Harrison

Job No.	Scale	Date
DT174	A1	04/08/2022

Revision	Drawing No.	Drawn By
D	2	LA

Drawing Notes

The contents of this drawing are copyright to Drawing Technical and may not be altered, copied or reproduced without written consent.

Contractor must verify all dimensions and report any discrepancies before putting work in hand.

Drawings for PLANNING purpose only and hence do not scale from this drawing.

Rev	Description	Date