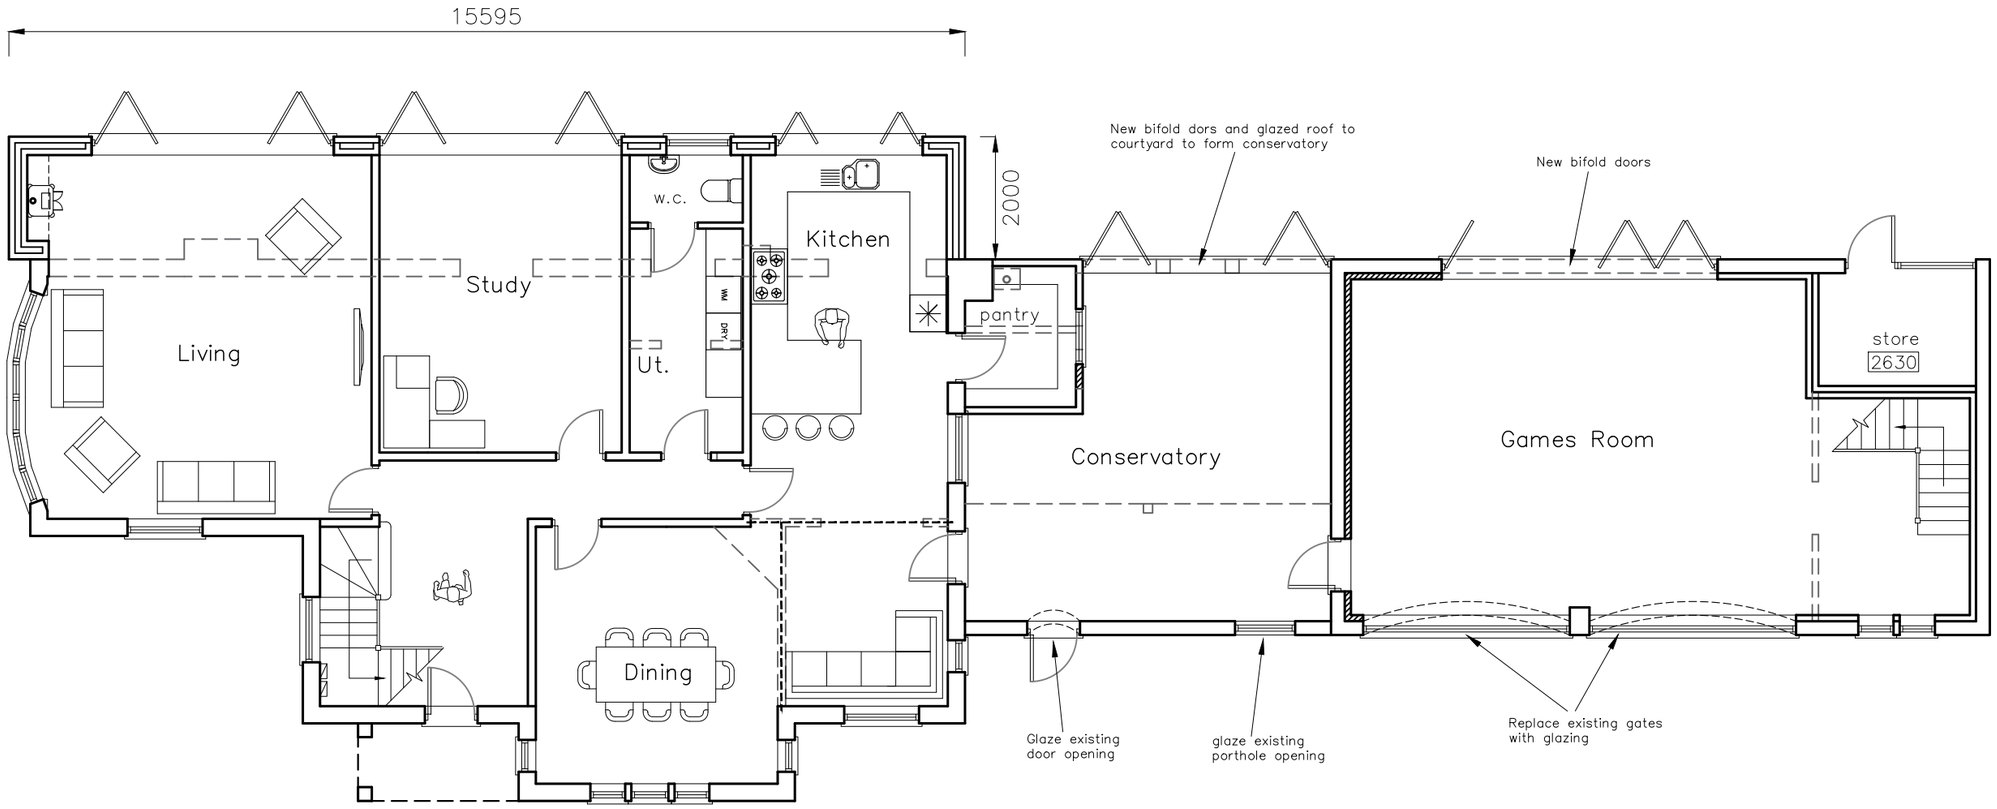

GROUND FLOOR

CAAD
Critchley Architecture And Design Ltd.
Contact: 02392 474 919 | info@caad.online
The Old Brewery,15E South Street, Havant, PO9 1BU

N

PROPOSED PLANS

Revisions
a) Client revisions/08.07.22/JHL
b) Client revisions/18.08.2022
c)
d)

2 Queen Anne's Drive,
Bedhampton,
Havant,
PO9 3PG

Scale A1=1:50, A3=1:100
Drawn JHL
Date 30/06/2022

22060–401B

10m 20m 30m 40m