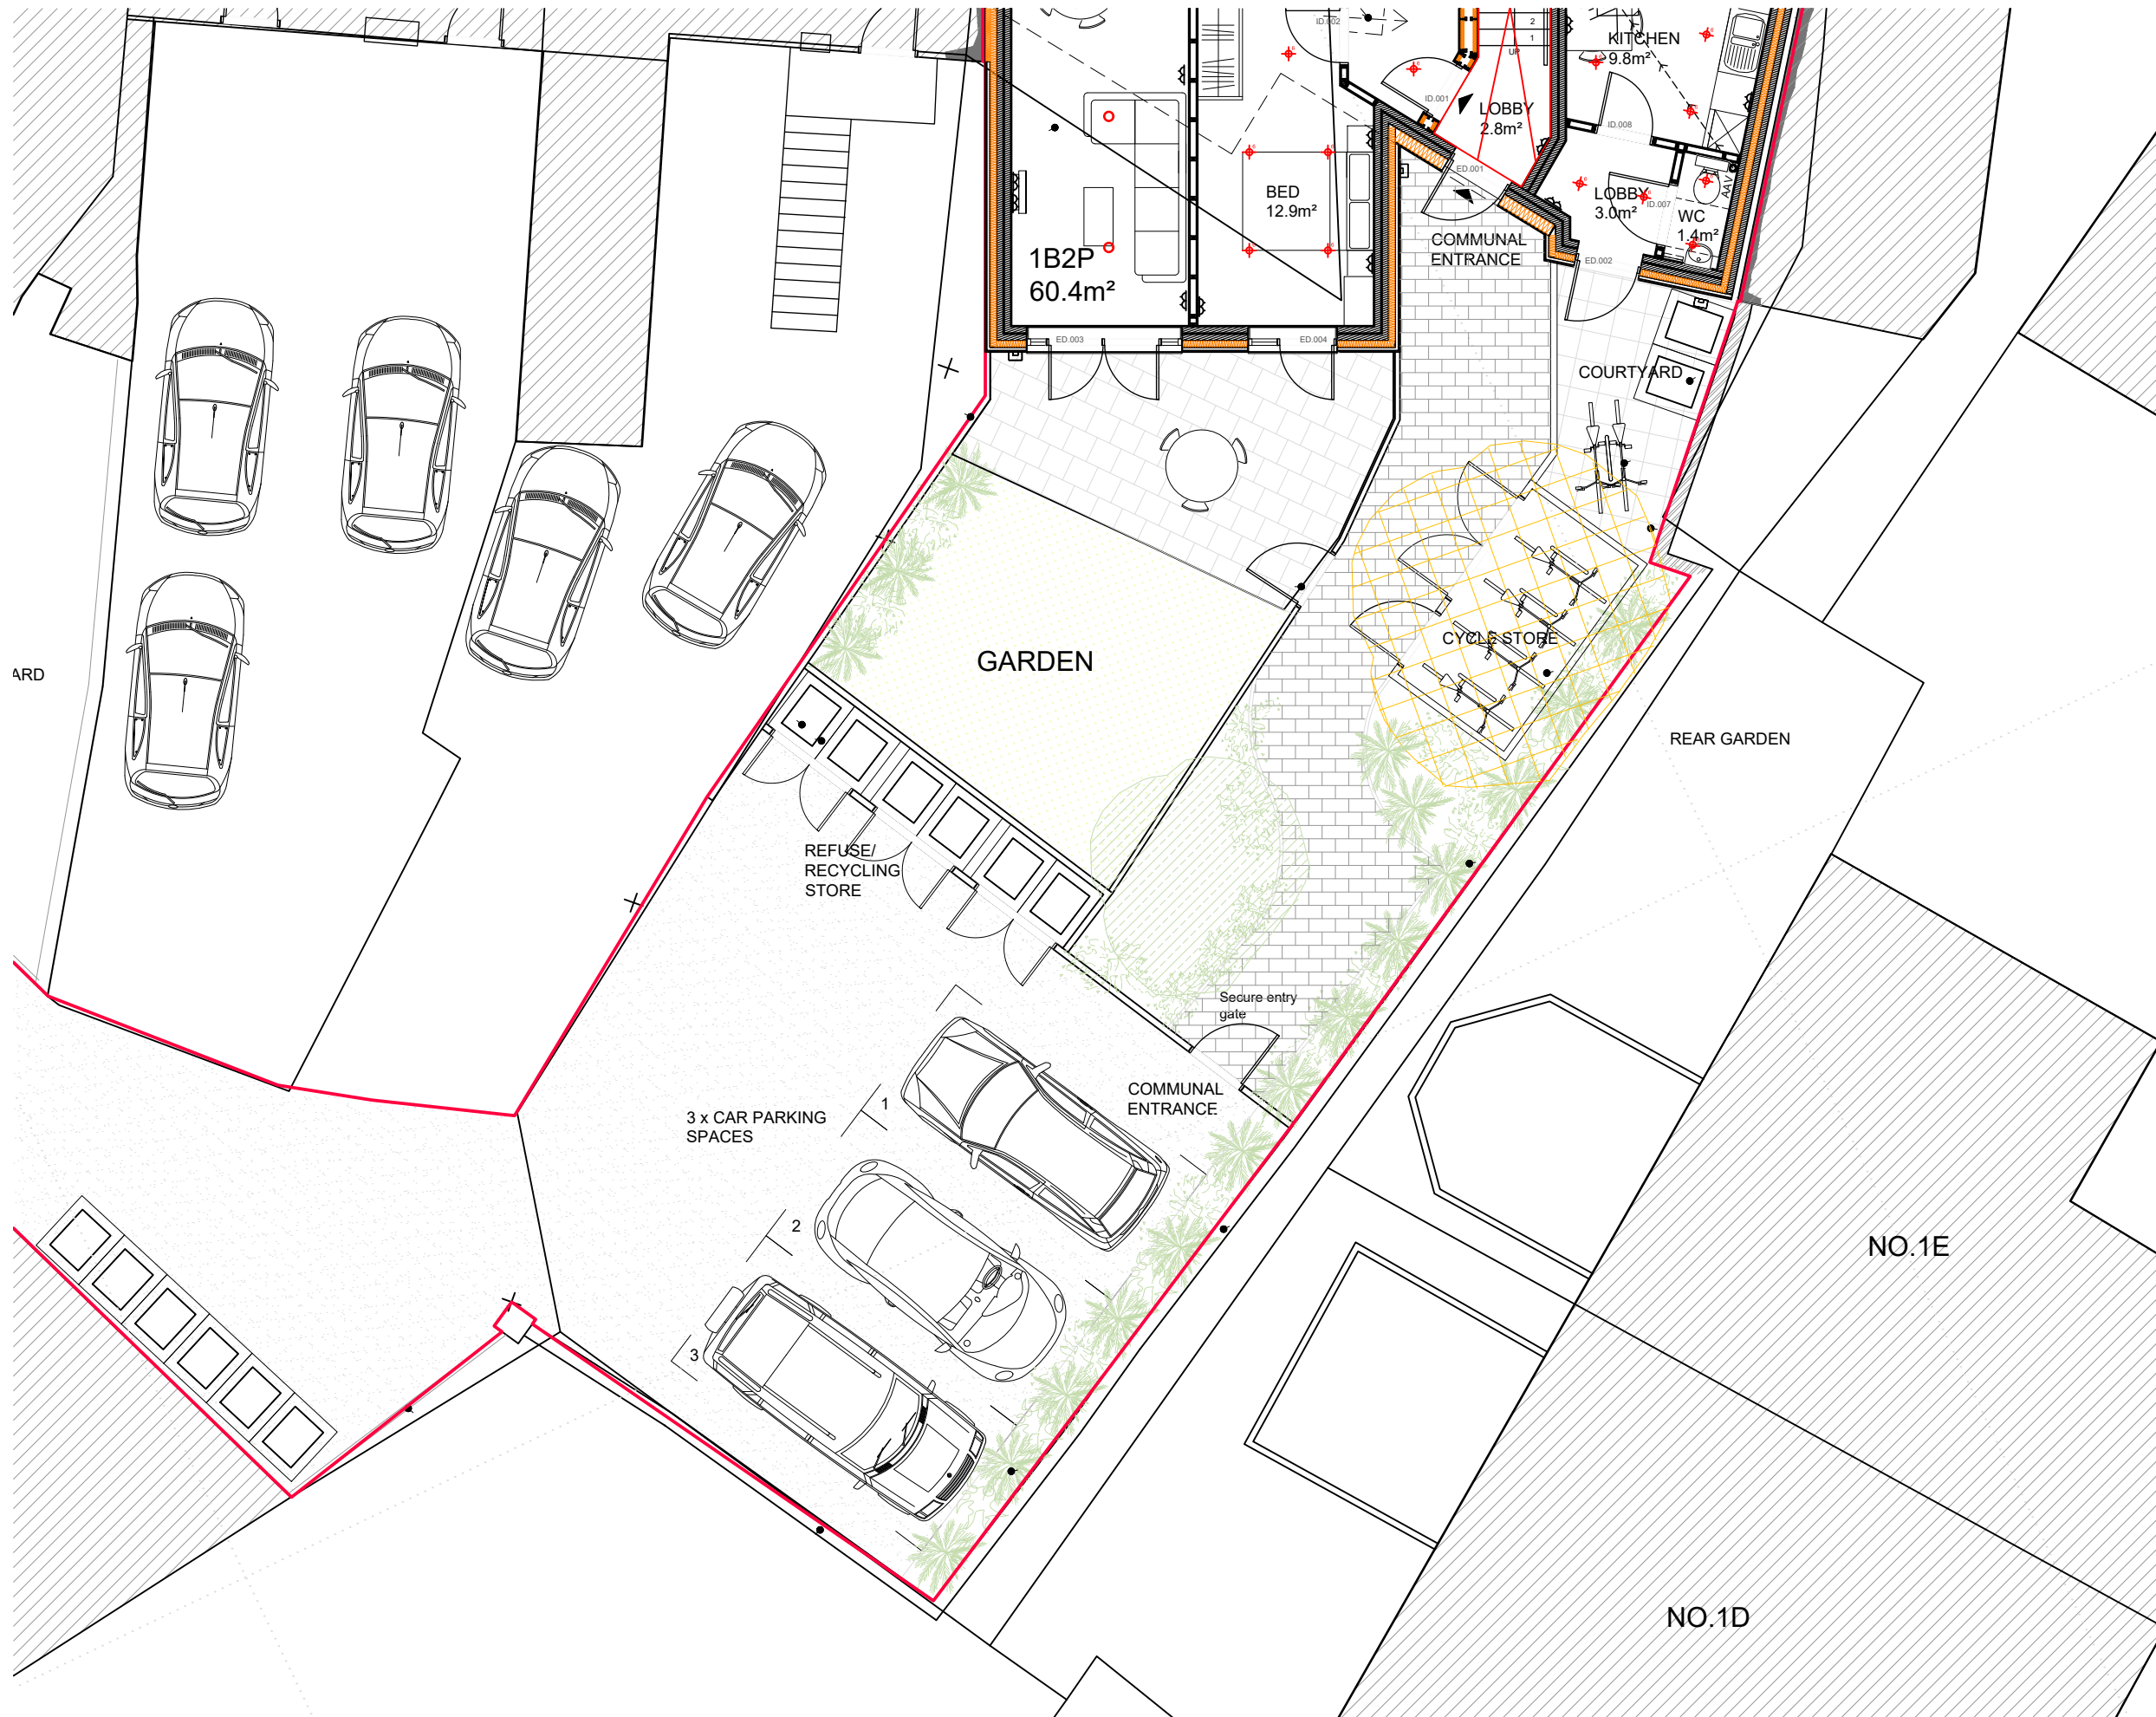


-	Planning issue	SW	DS	XX.12.20
Rev.	Description	by	check	date

REVISIONS

Project name:

The Town Brewery, 2 West Street, Emsworth PO10 7DY

Drawing name:

External Soft Landscaping Plan

Project no.:

20011

Drawing no.:

P02-300

Revision:

-

Status:

PLANNING

This drawing is copyright of Cover Storey Architects LLP

All dimensions must be verified on site prior to construction

Do not scale this drawing except for planning application purposes

Cover Storey

Architects

Cover Storey Architects LLP
Tel. 02392 006266

The Studio, 18 St Georges Avenue, Havant
info@coverstorey.co.uk

PO9 2RX
www.coverstorey.co.uk