


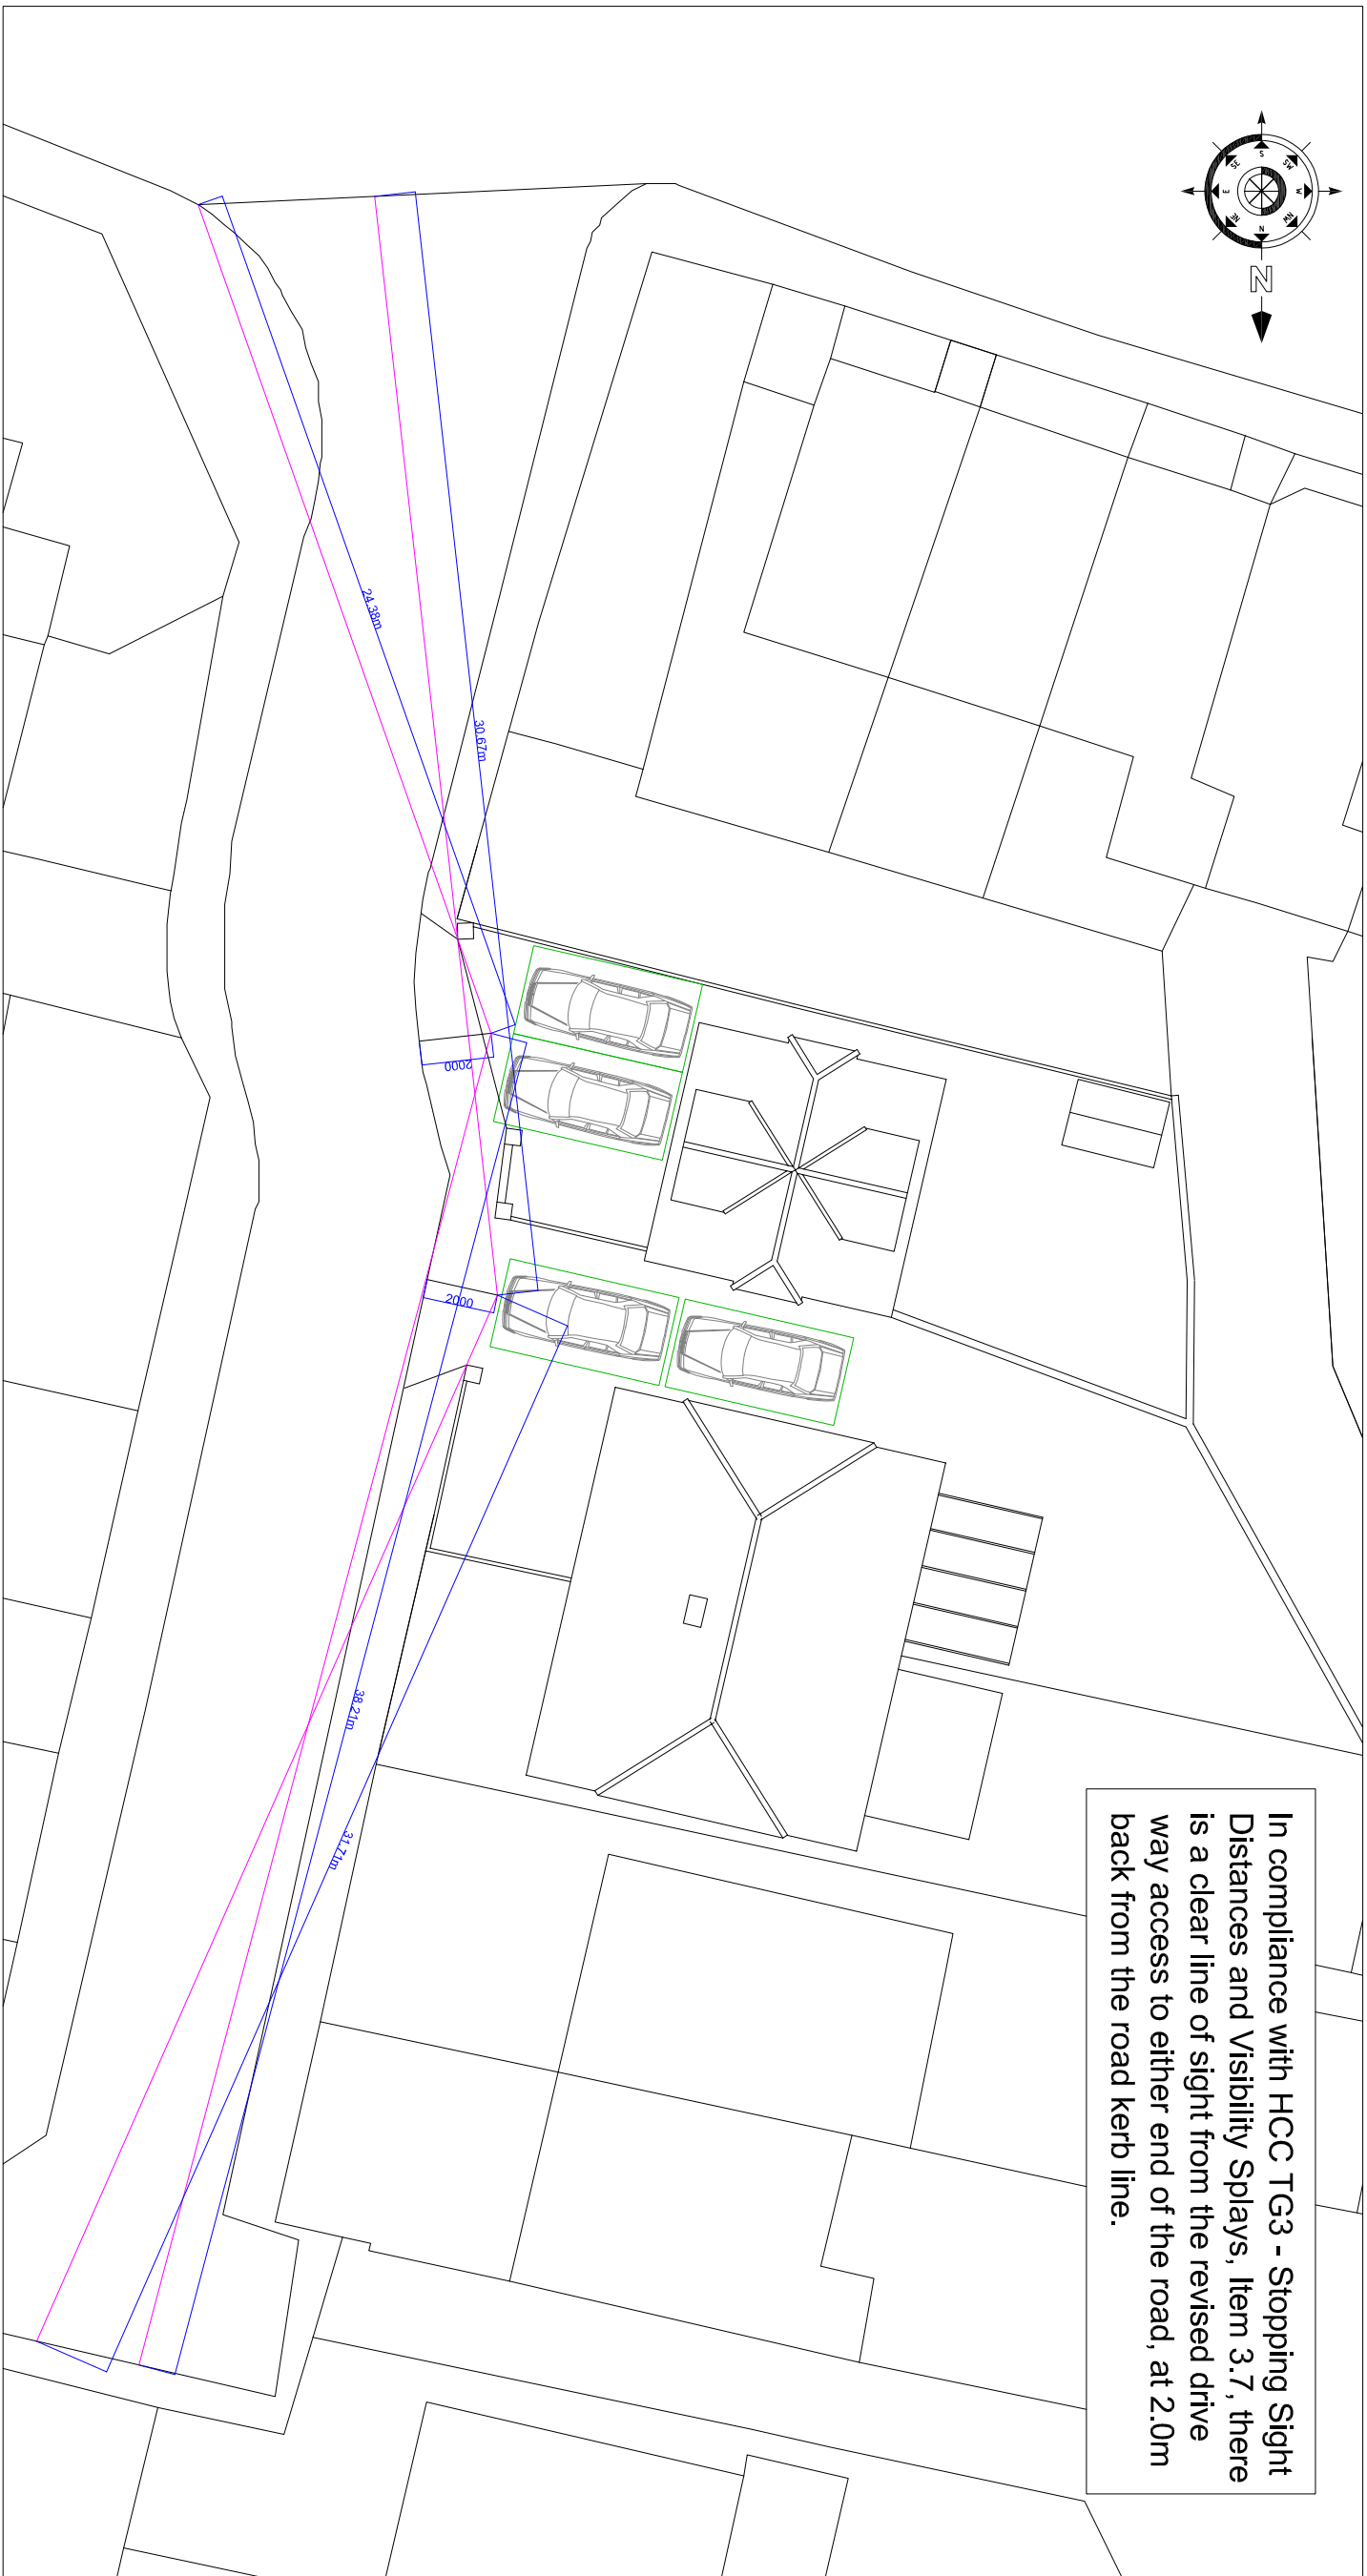

In compliance with HCC TG3 - Stopping Sight Distances and Visibility Splays, Item 3.7, there is a clear line of sight from the revised drive way access to either end of the road, at 2.0m back from the road kerb line.




**TITLE: VISIBILITY SPLAY
DETAILS FROM THE
REVISED DRIVE LOCATIONS**

Dwg. No.: GSA/2417/03
DATE: Oct. 2022
SCALE: 1:200 @ A3
DRAWN BY:
CHECKED:

**PROJECT: PROPOSED
APPLICATION FOR OUTLINE
PLANNING AT 2A NORTH STREET,
BEDHAMPTON PO9 3HD**
CLIENT: Mrs. Jane Andrews

COPYRIGHT..
The copyright of this document lies with Gosport Surveying Associates Limited. No use or copying of this document, or part of this document, shall be permitted without prior written consent of Gosport Surveying Associates Limited, other than for the purpose of copying for correct documentation and for site use.

Gosport Surveying Associates Limited
Chalcedon, Gosport, Hampshire, PO12 4ES
5 Rydal Road, Gosport, Hampshire, PO12 4ES
Tel: 07771 344 217 E-mail address: asa@GSA.Lk

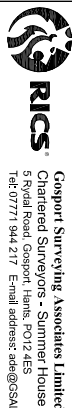

PLANNING

