




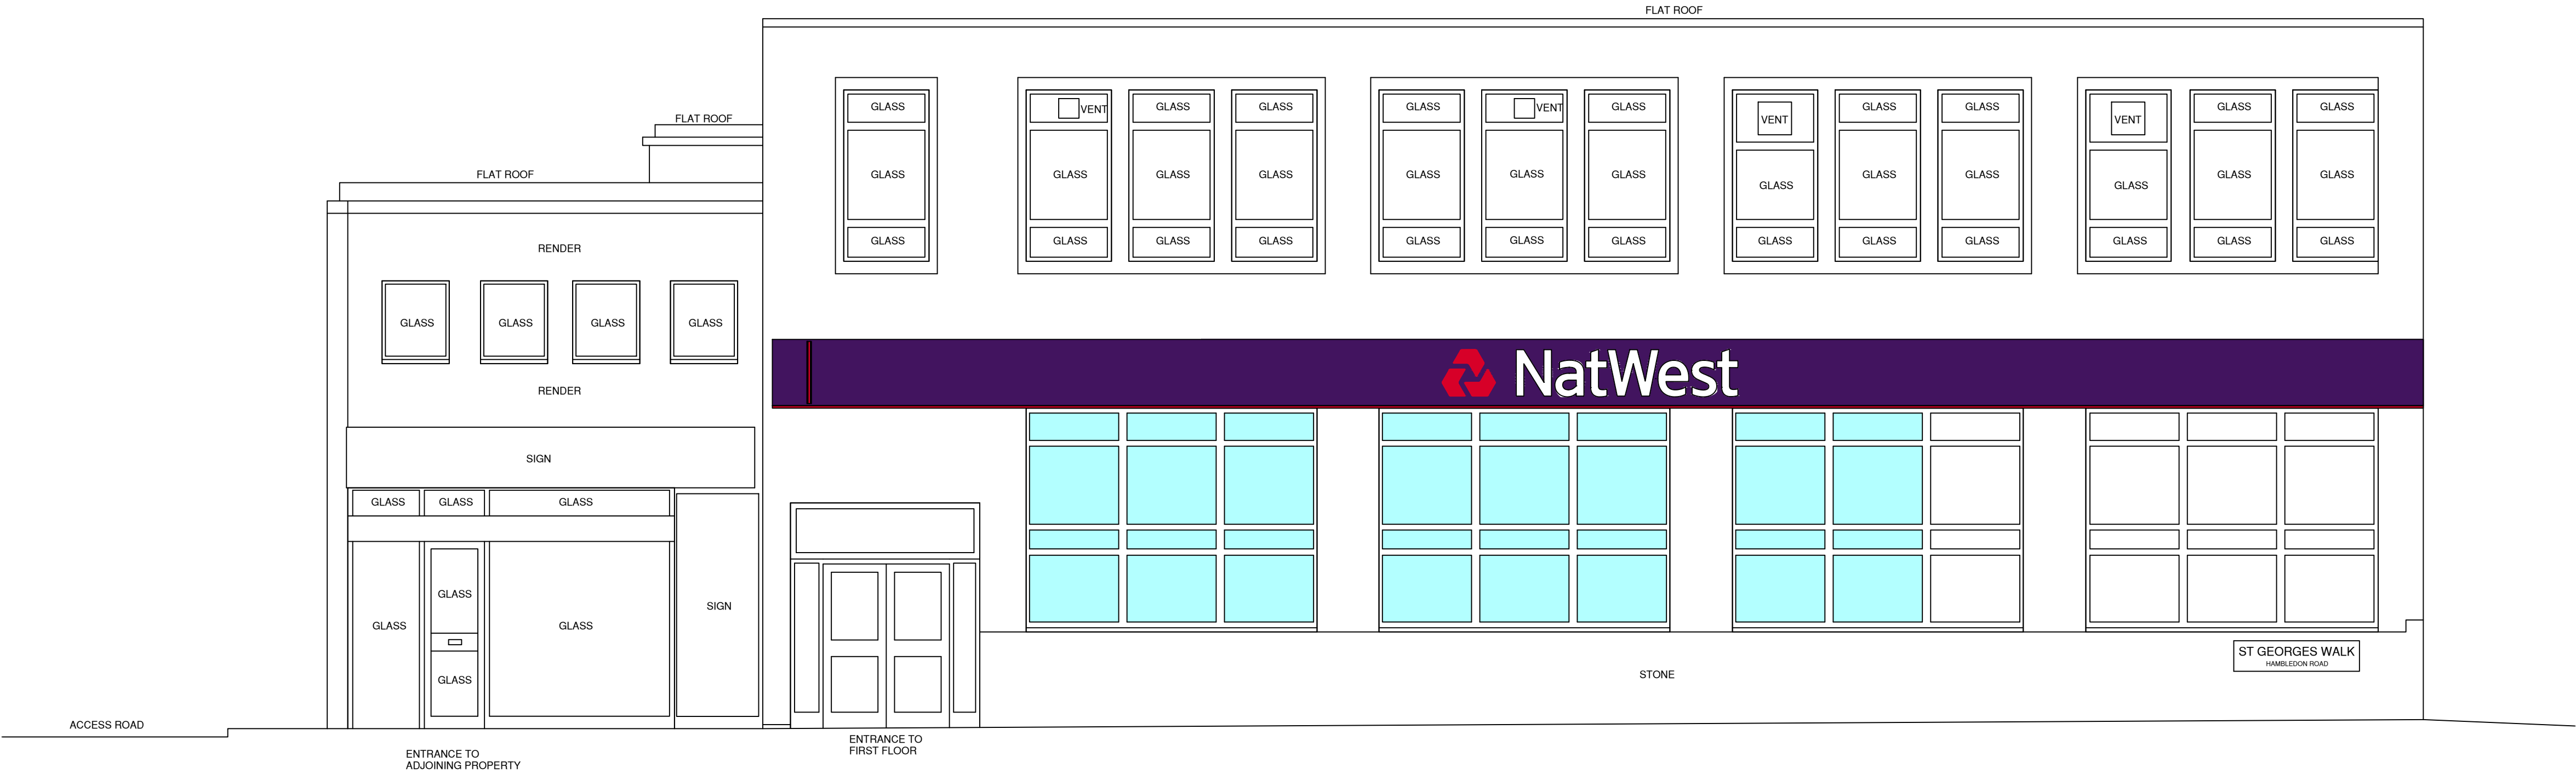

01 | EXISTING SIDE ELEVATION
scale 1:50

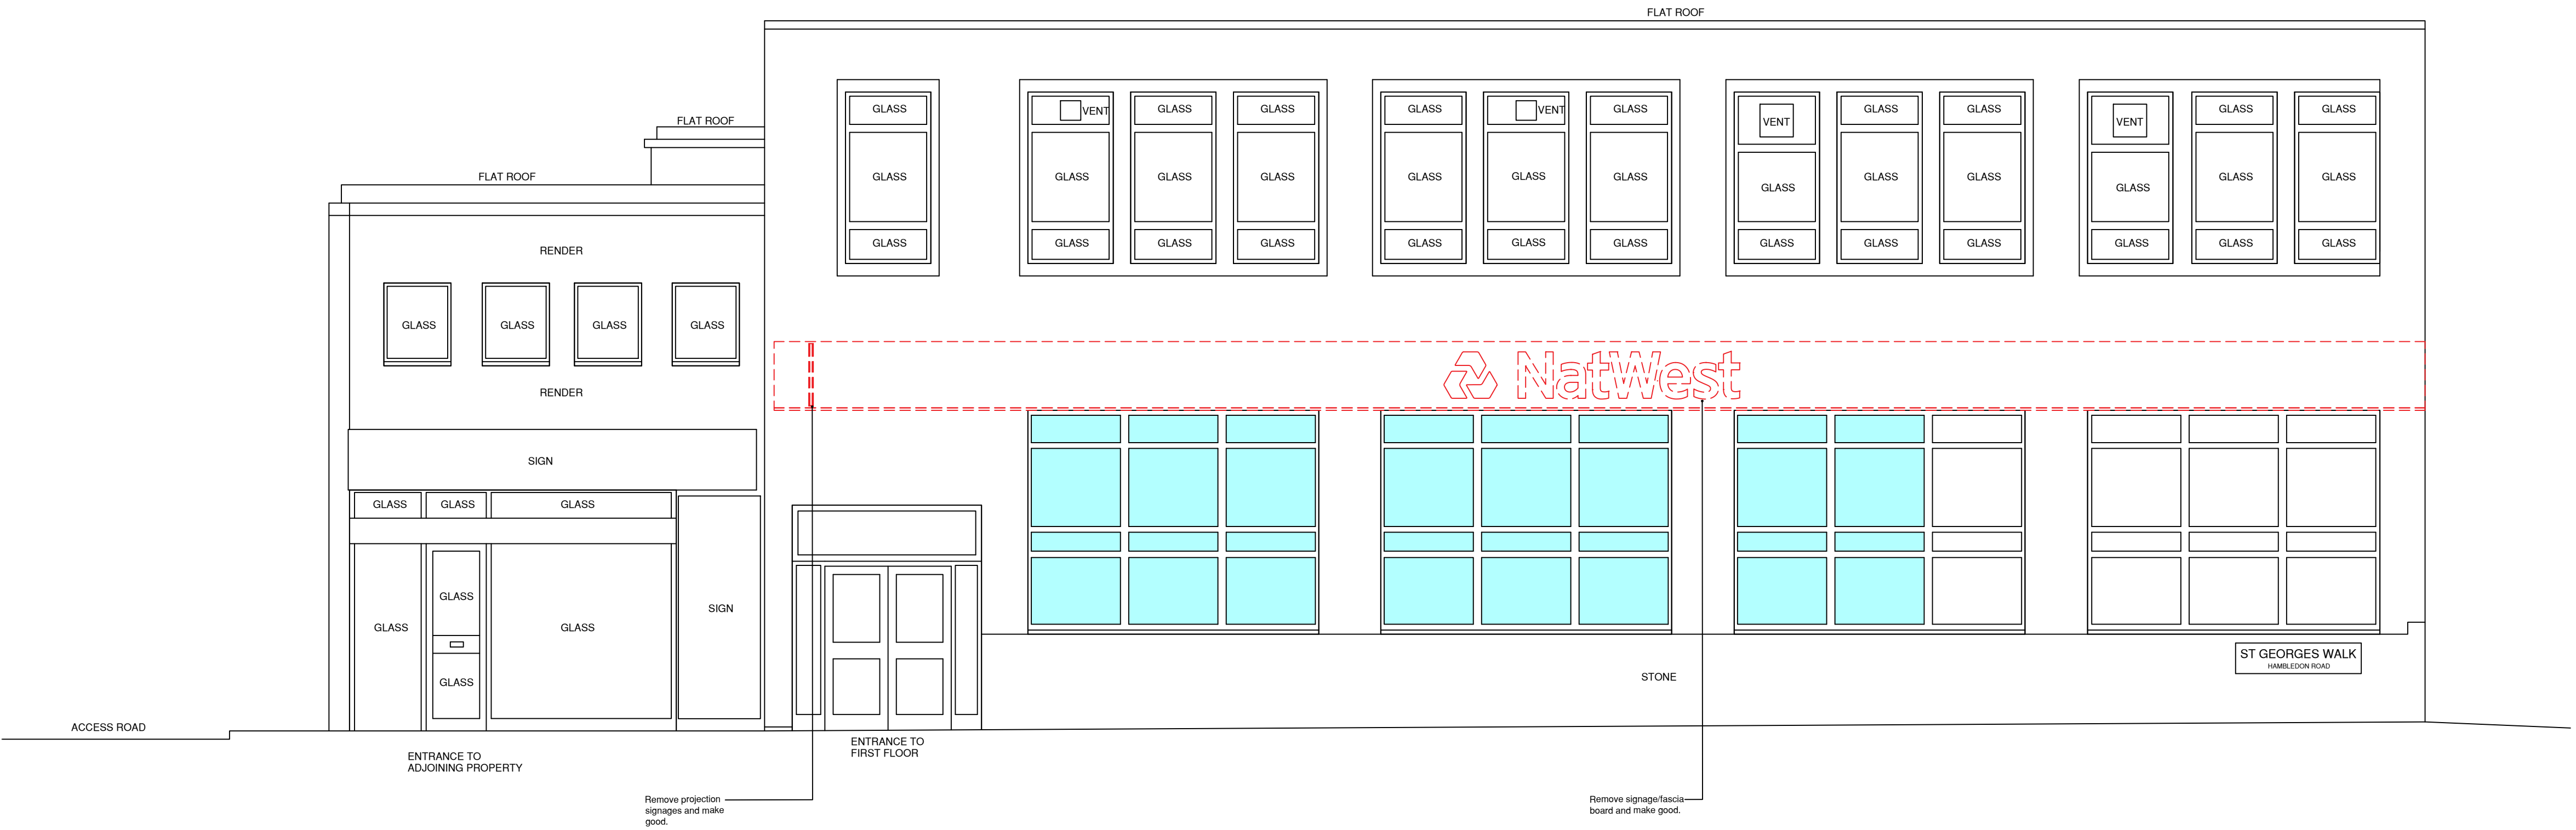

02 | PROPOSED SIDE ELEVATION
scale 1:50

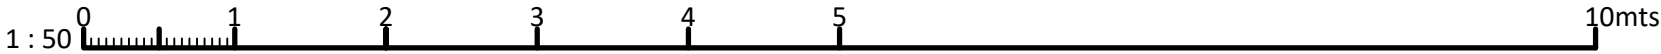

Property Services

This drawing is the copyright and property of NatWest Group plc. It must not be copied or published without written consent.

Do not scale from this drawing.

SPACEINVADER

Address: 2 Commercial Street, Castlefield, Manchester M15 4RQ
Tel: +44(0)161 819 2504
Web: www.spaceinvaderdesign.co.uk

Existing signage, fittings to be demolished / stripped out.

NatWest Group

address

NATWEST
93 LONDON ROAD
WATERLOOVILLE,
P07 7EG

ref no.

sortcode

description

EXISTING & PROPOSED
SIDE ELEVATIONS

status

PLANNING

IPMS1

sqm

IPMS2

sqm

IPMS3

sqm

scale

1:50@A1

brand

dm

IS

date

07.10.22

rev.

/

rhs drawing number

SID21046-026-104