


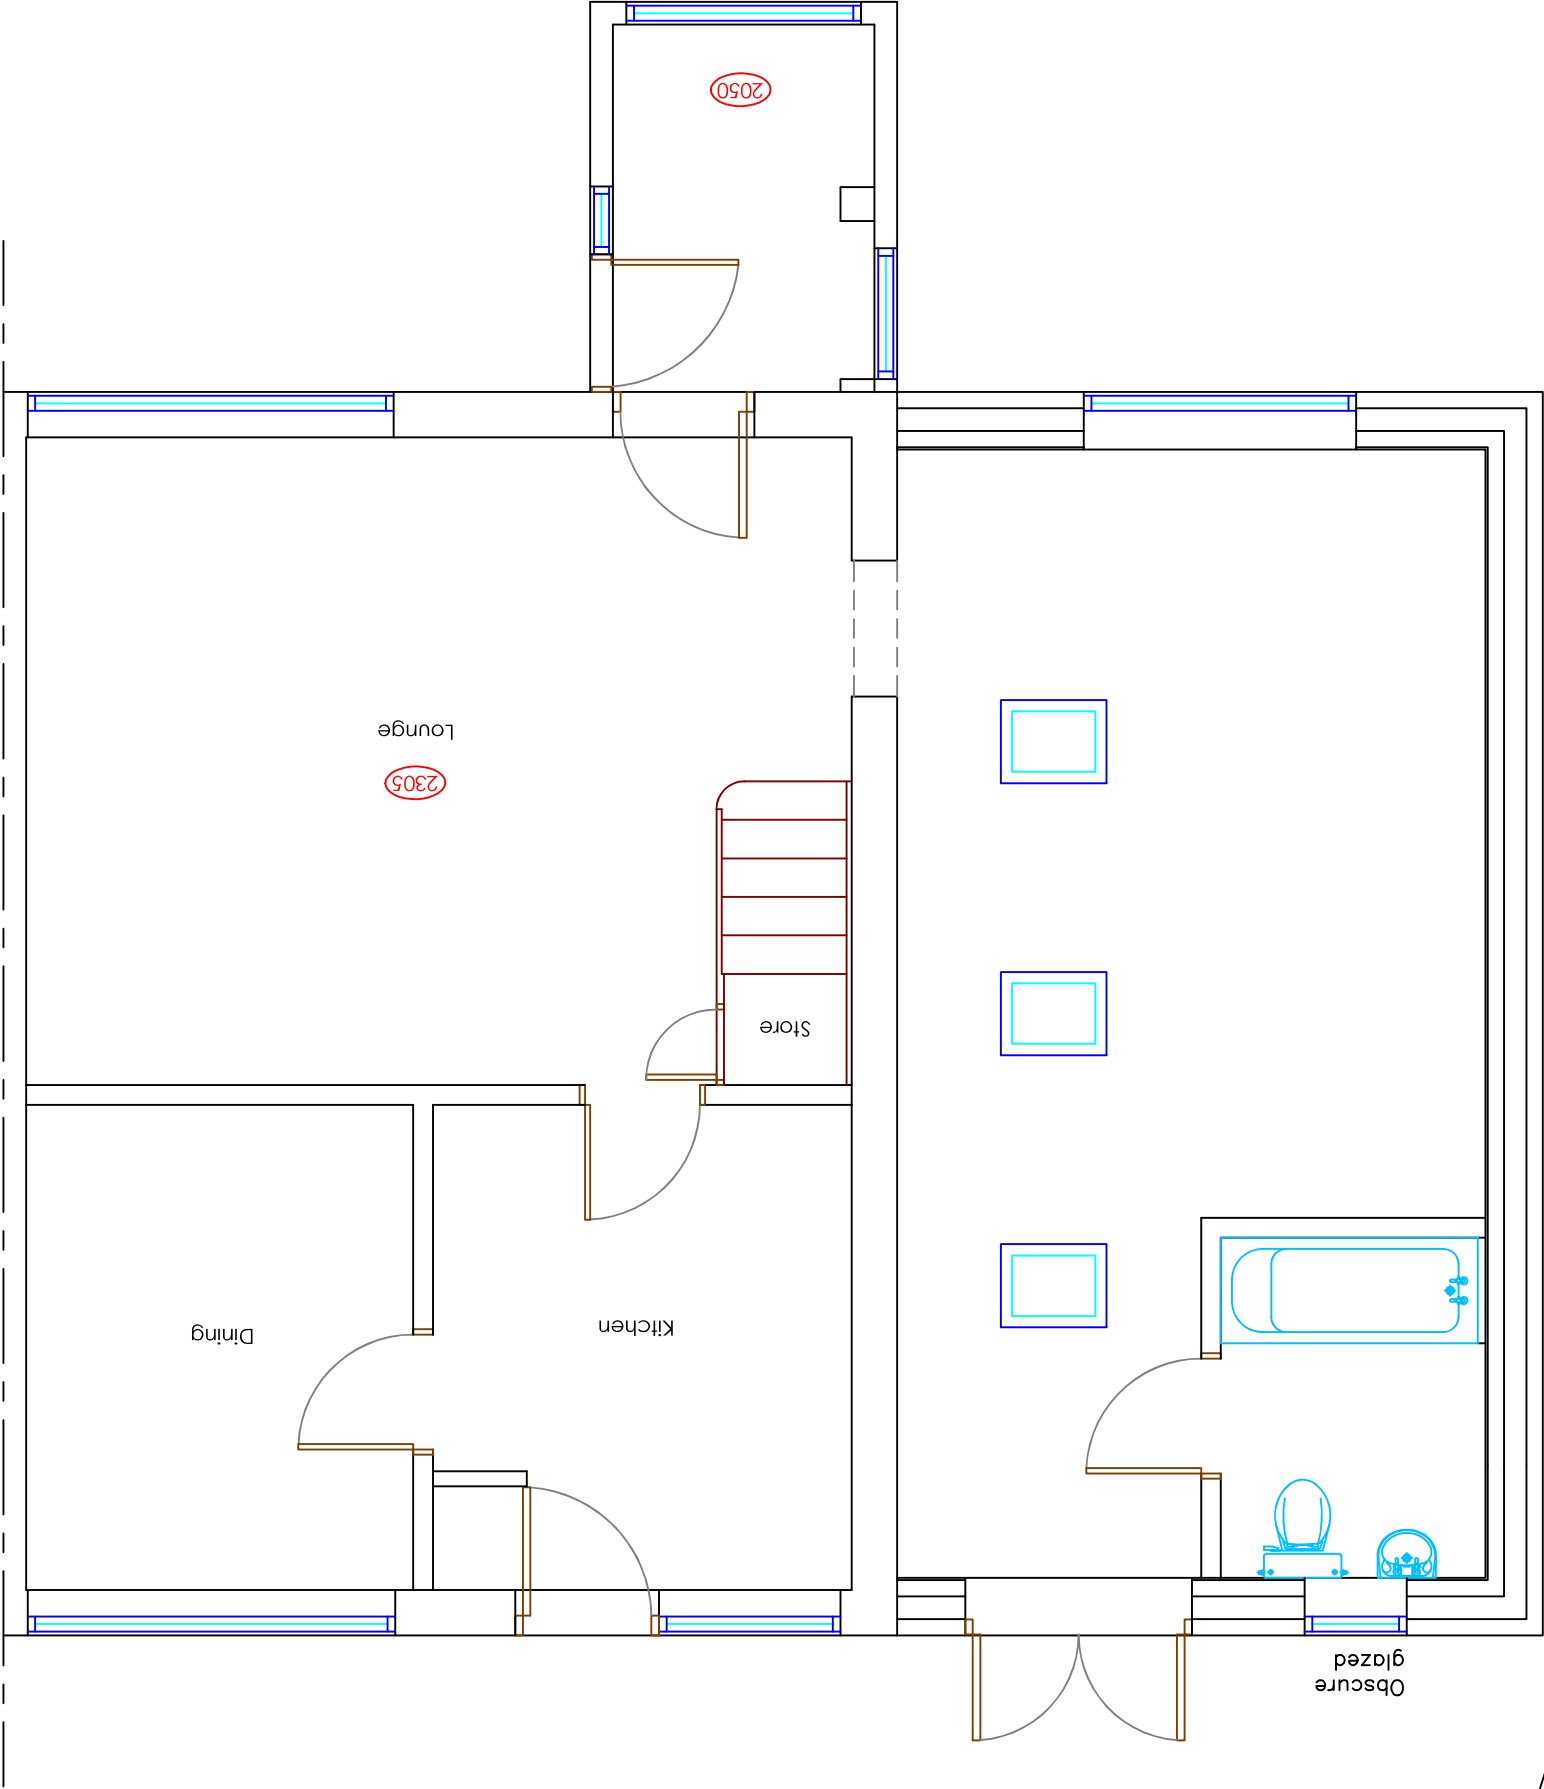


PROPOSED GROUND FLOOR

Copyright is reserved by GBS Designs and is issued on the condition that it is not copied or disclosed by or to any unauthorised persons without prior consent in writing from GBS Designs.

All dimensions to be checked on site

All structural elements to be specified by a suitably qualified structural engineer.

REV	DESCRIPTION	DRAWN	DATE
-	Initial design	GBS	14.06.22
A	Extension made wider and shower replaced to make a bathroom	GBS	02.07.22

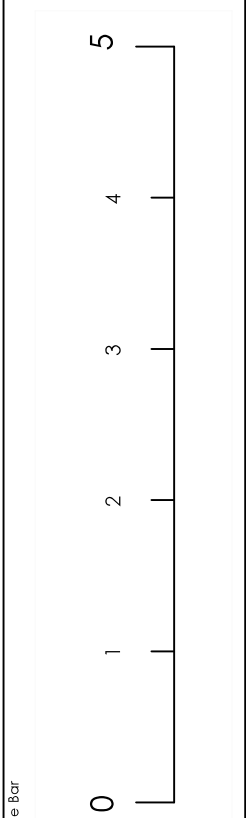

Drawing Ref	Scale at A1	Scale at A3	Date	Drawn by
76 CHAUCER 06	1:50	1:100	10 JUNE 2022	GBS

Drawing Title

76 Chaucer Close,
Cowplain,
Waterlooville,
Hampshire,
PO7 6AQ.