



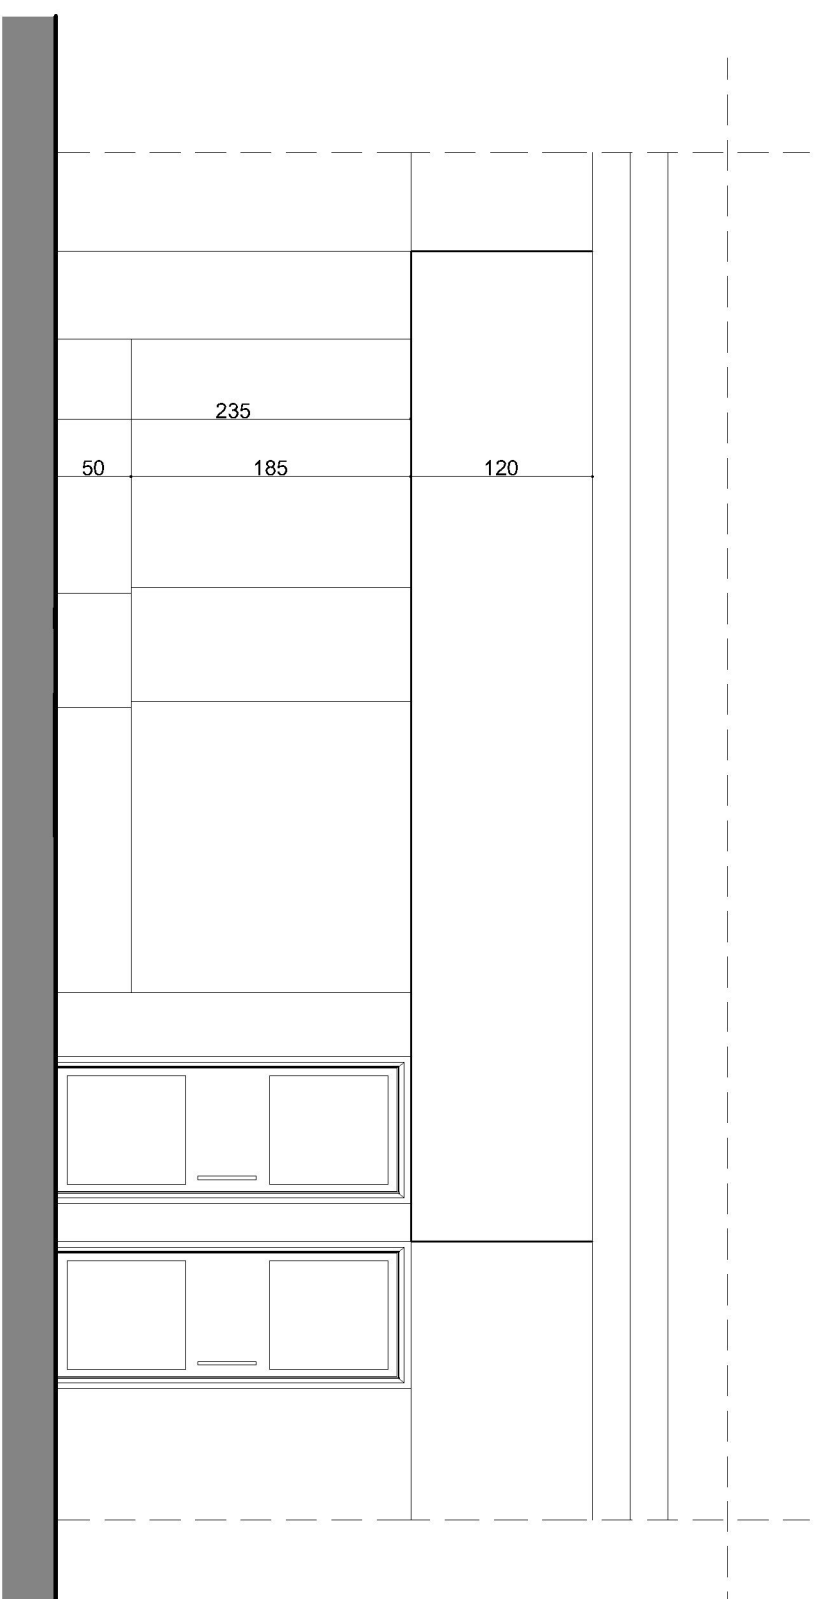

FRONT VIEW

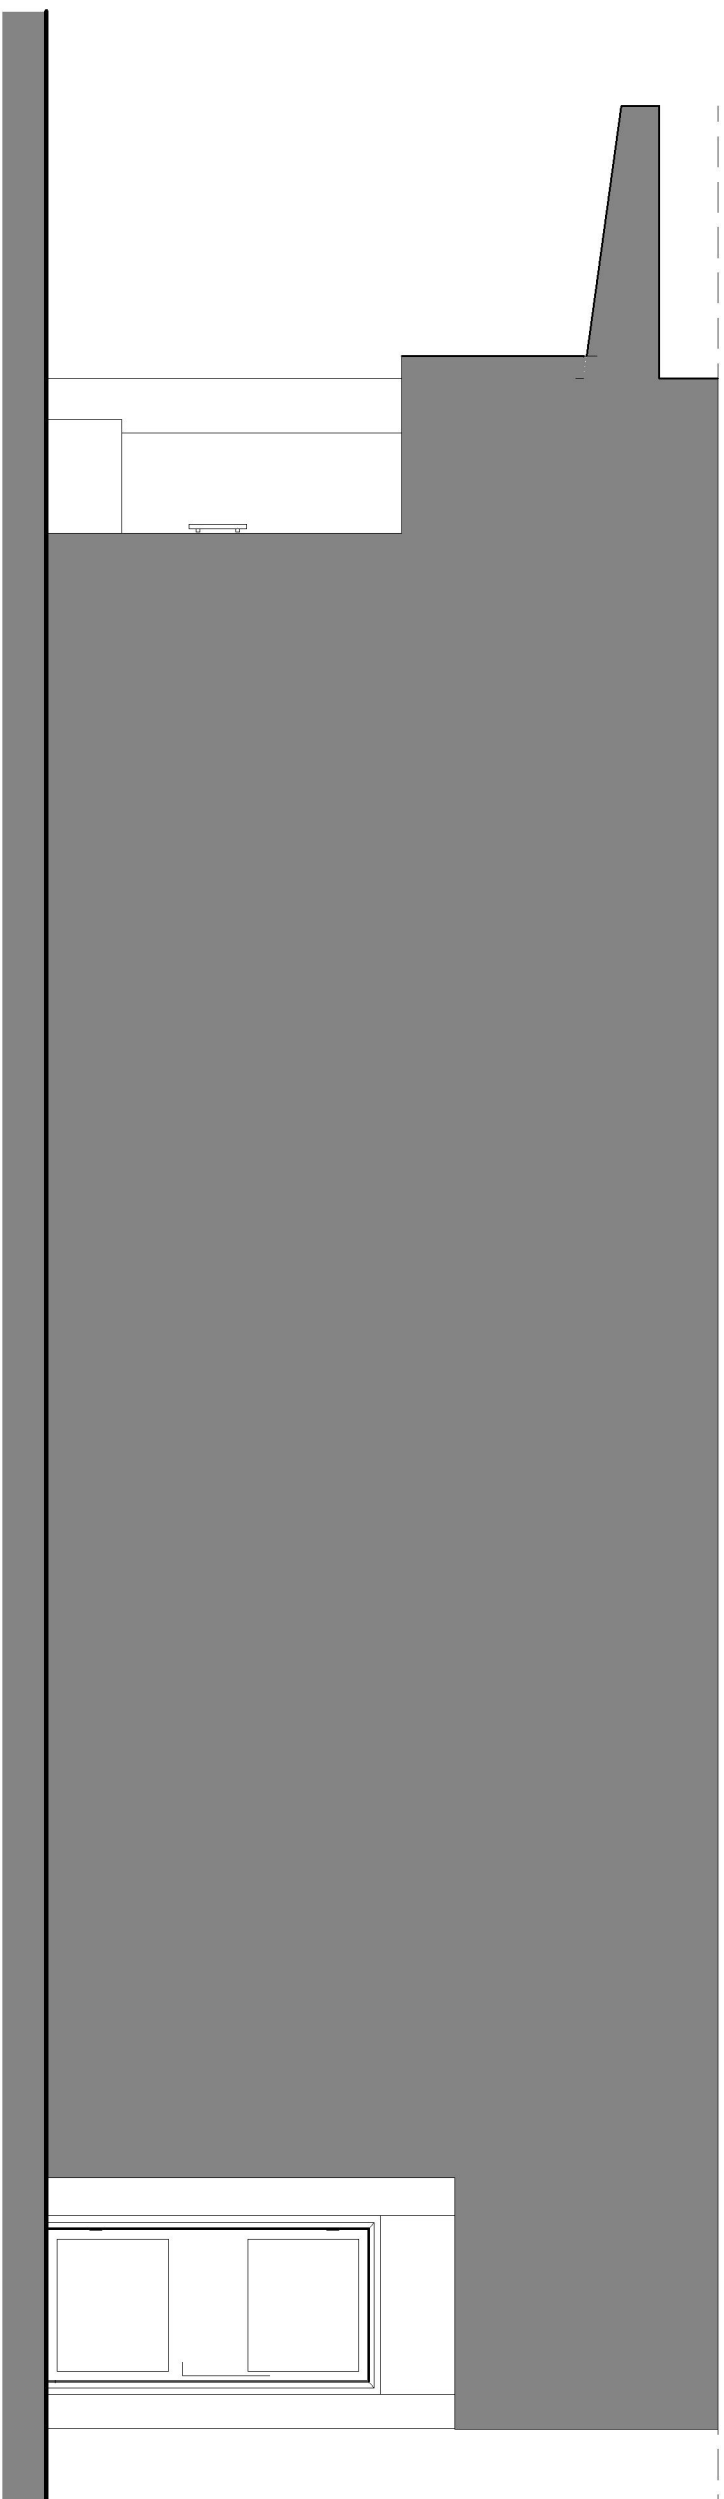

SIDE VIEW

Proposed View

Waterlooville Cafe Project

Design&Drawing:
M.BULENT MUFTUOGLU

Numbers :
2022-10-13/03

Scale Date
1:50 2022